


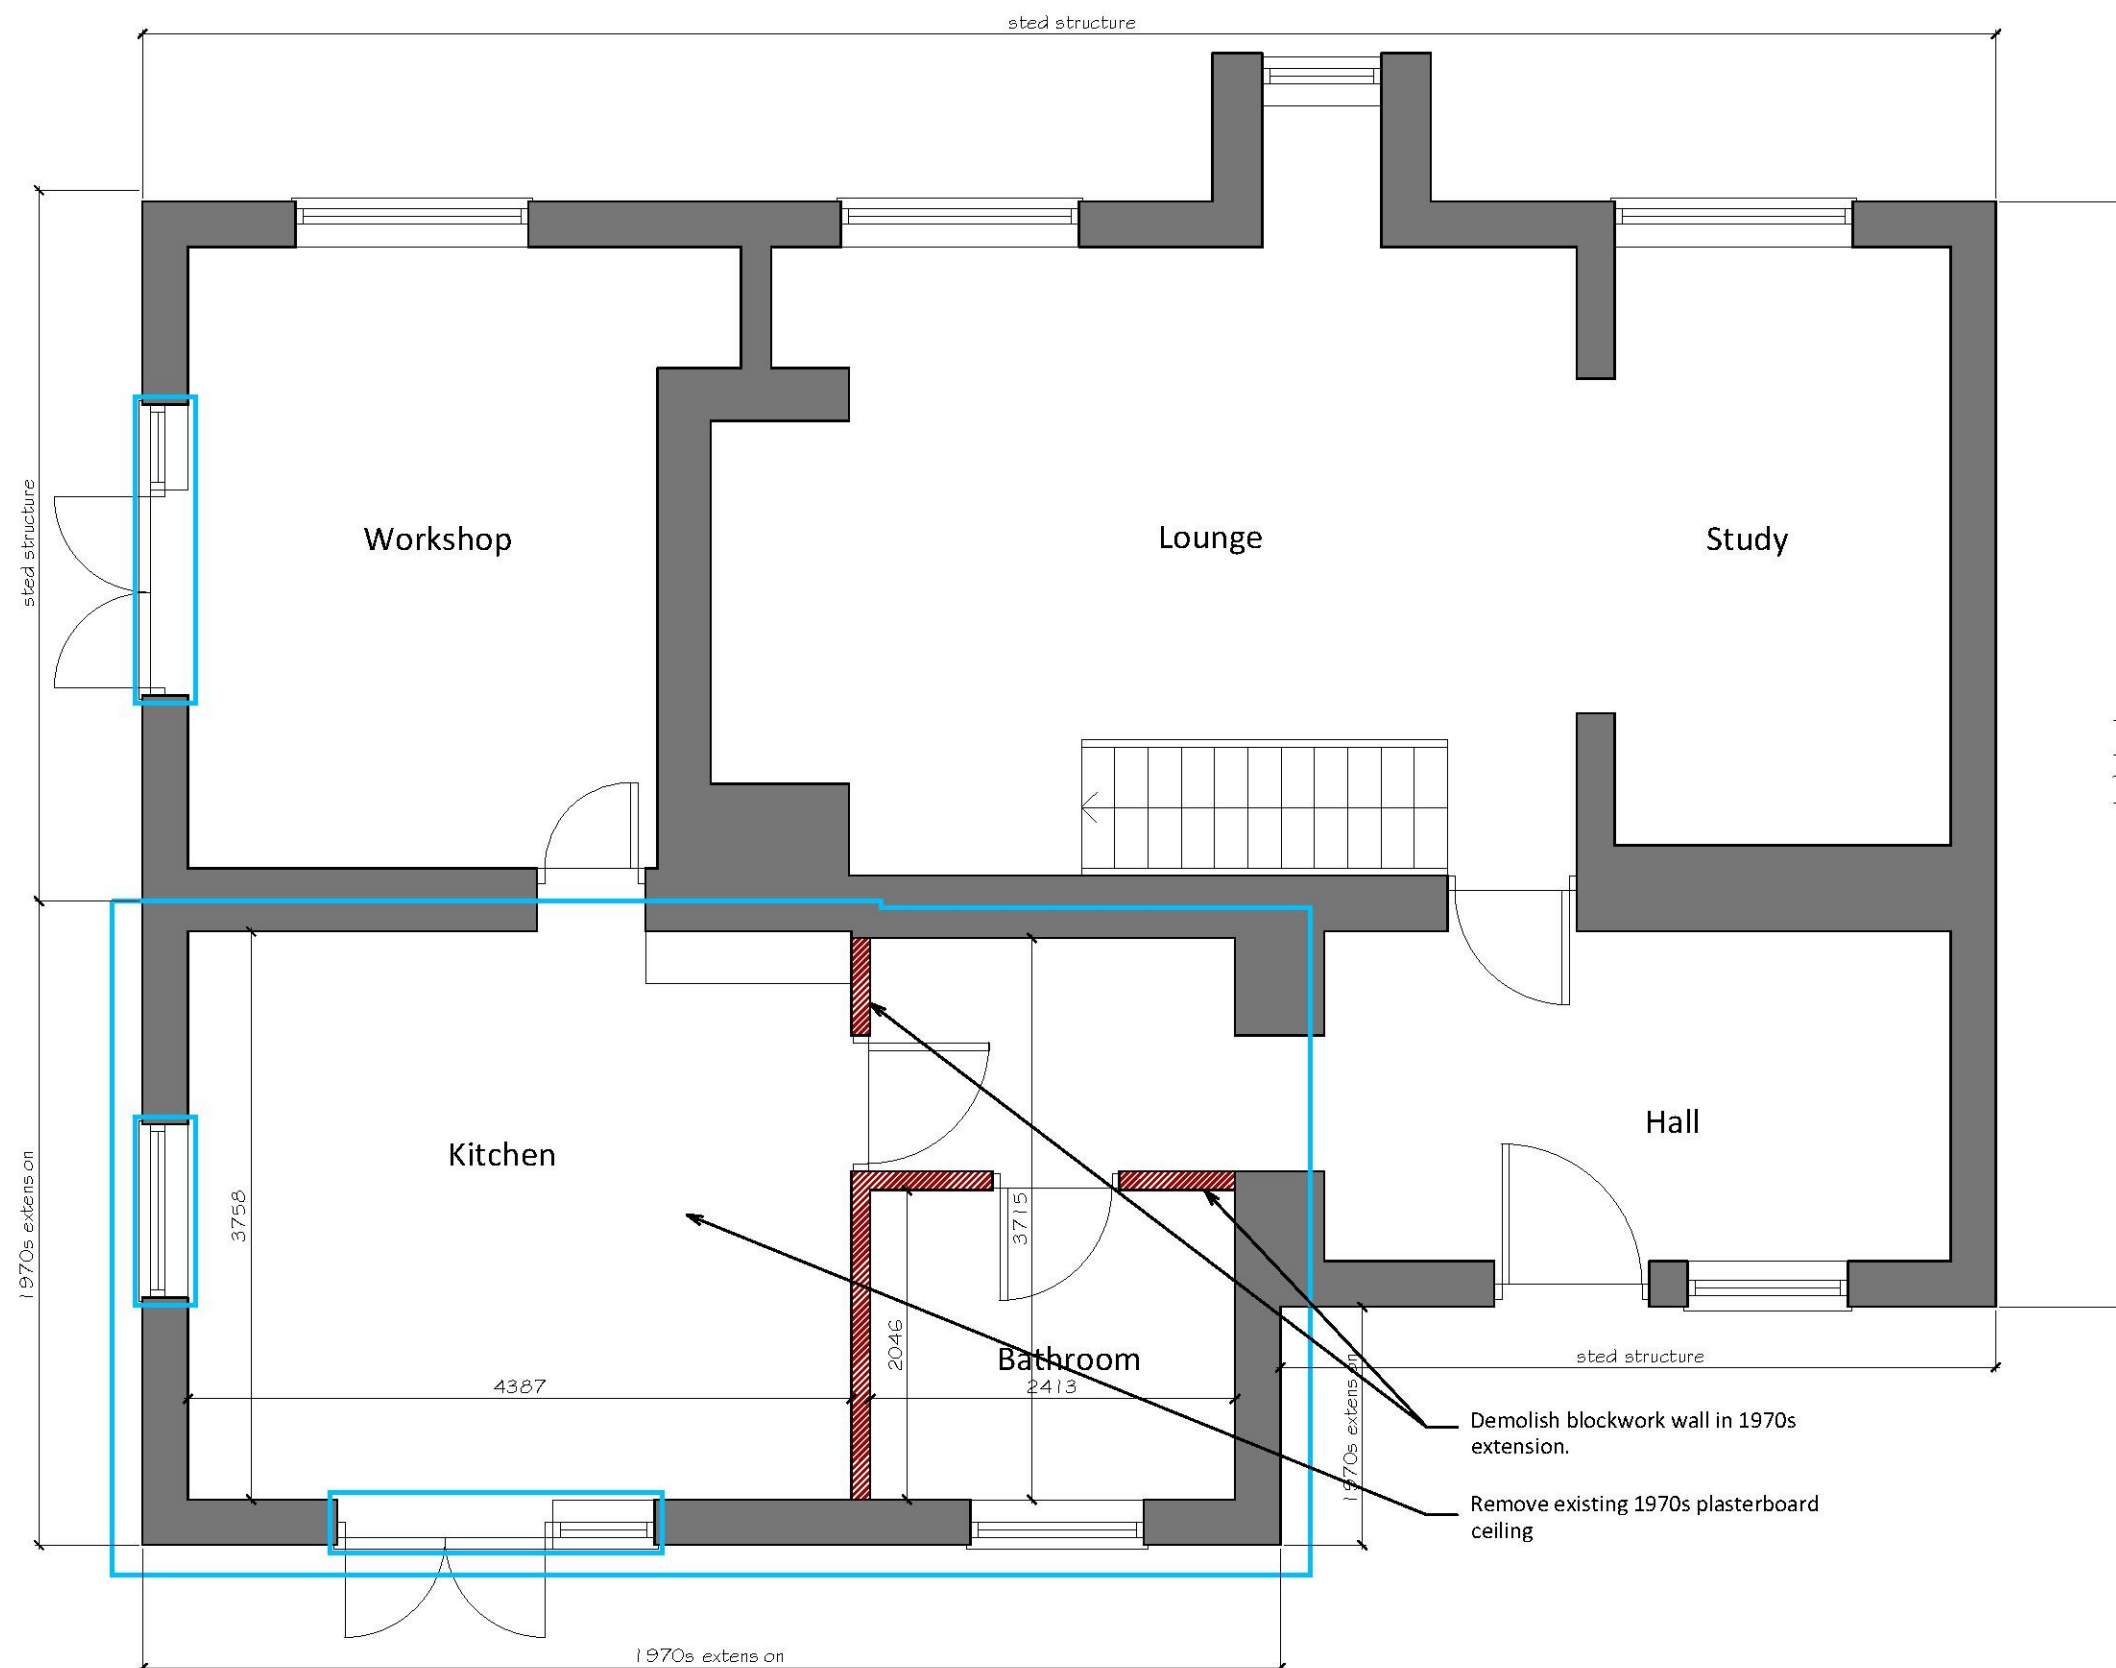

Existing Ground Plan
1:50 @ A3



1. THE COPYRIGHT OF THIS DRAWING IS VESTED IN TARGET CARBON MANAGEMENT AND IT MAY NOT BE REPRODUCED IN WHOLE OR PART OR USED FOR THE MANUFACTURE OF ANY ARTICLE WITHOUT THE EXPRESS PERMISSION OF THE COPYRIGHT HOLDERS.
2. WORK TO FIGURED DIMENSIONS ONLY. SITE DIMENSIONS TO BE CHECKED
3. THIS DRAWING IS TO BE READ IN CONJUNCTION WITH ALL RELEVANT ARCHITECTS, SERVICE ENGINEER'S AND TARGET CARBON MANAGEMENT DRAWINGS AND SPECIFICATIONS.

- Existing Wall
- Demolished Wall / New lintel
- New Wall
- Drainage Run
- Area affected by proposed works

REV:	DESCRIPTION:	BY:	DATE:
	Planning		



CLIENT: Mr Sharp

ARCHITECT: Target Carbon Management

SITE: Lime Tree Cottage
CT15 7HJ

TITLE: Existing Ground Plan

SCALE AT A3:	DATE:	DRAWN:	CHECKED:
1/50	28.02.17	WRJ	//
PROJECT NO:	DRAWING NO:	REVISION:	
1710	P_102	A	