



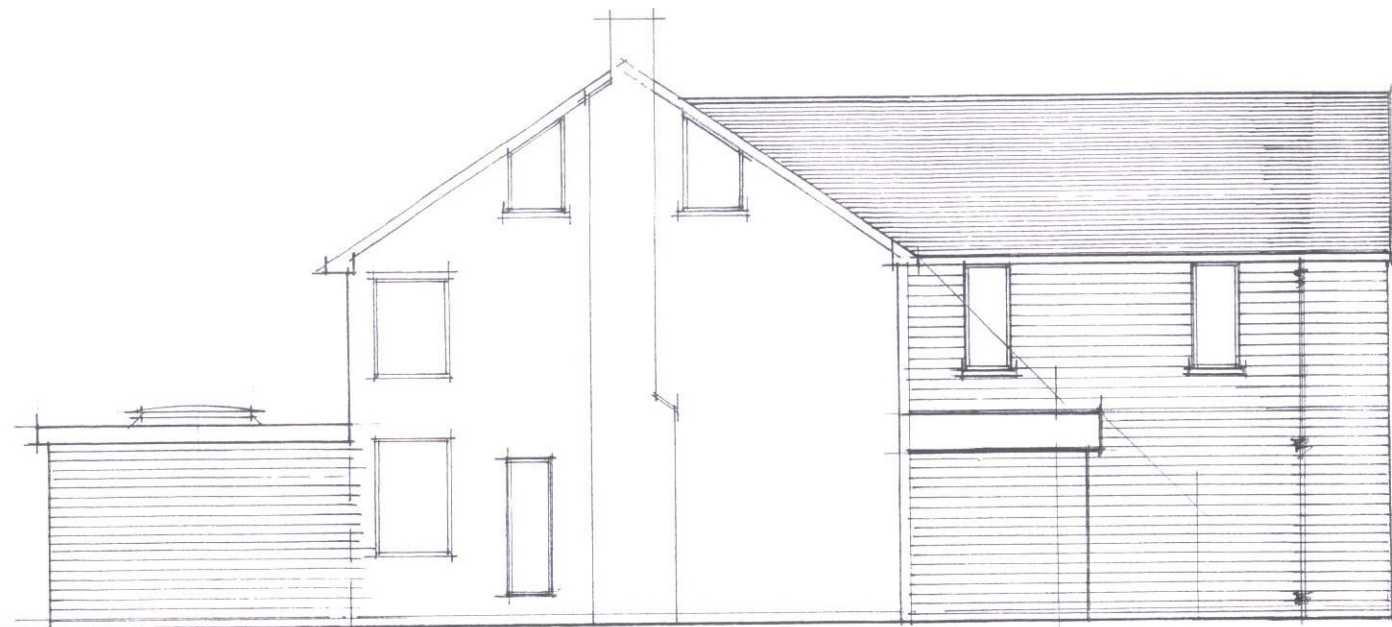


side



rear

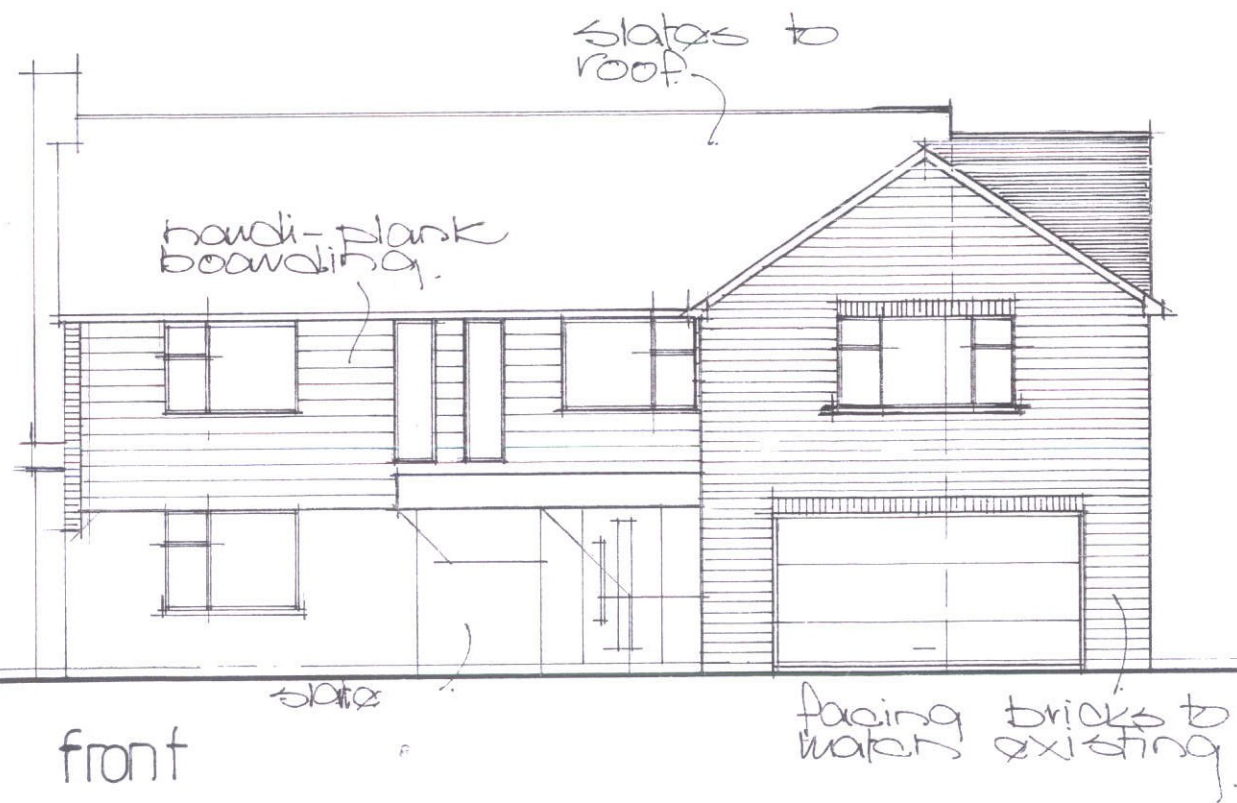

front

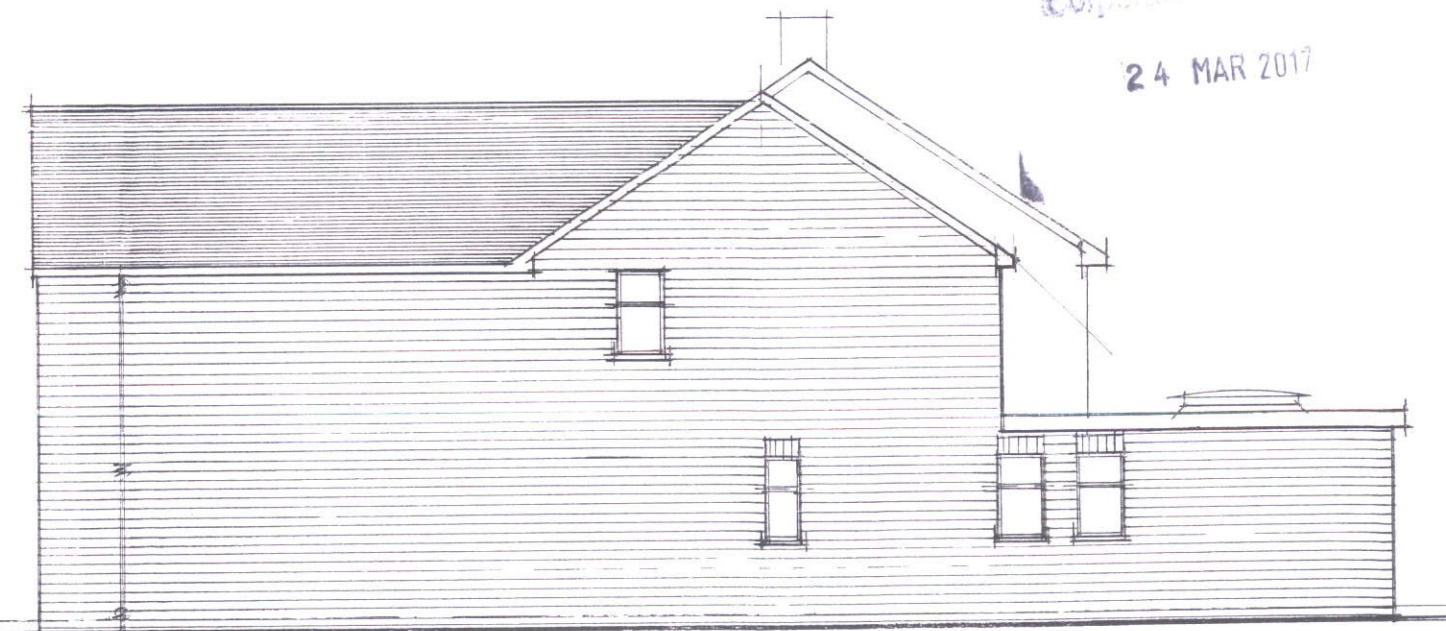

side

ELEVATIONS 1:100

proposed extensions to:
11, BROCKHILL ROAD,
SALTWOOD, HYTHE.

a) extension height & size
a) Verwood DS/1919/6^a