


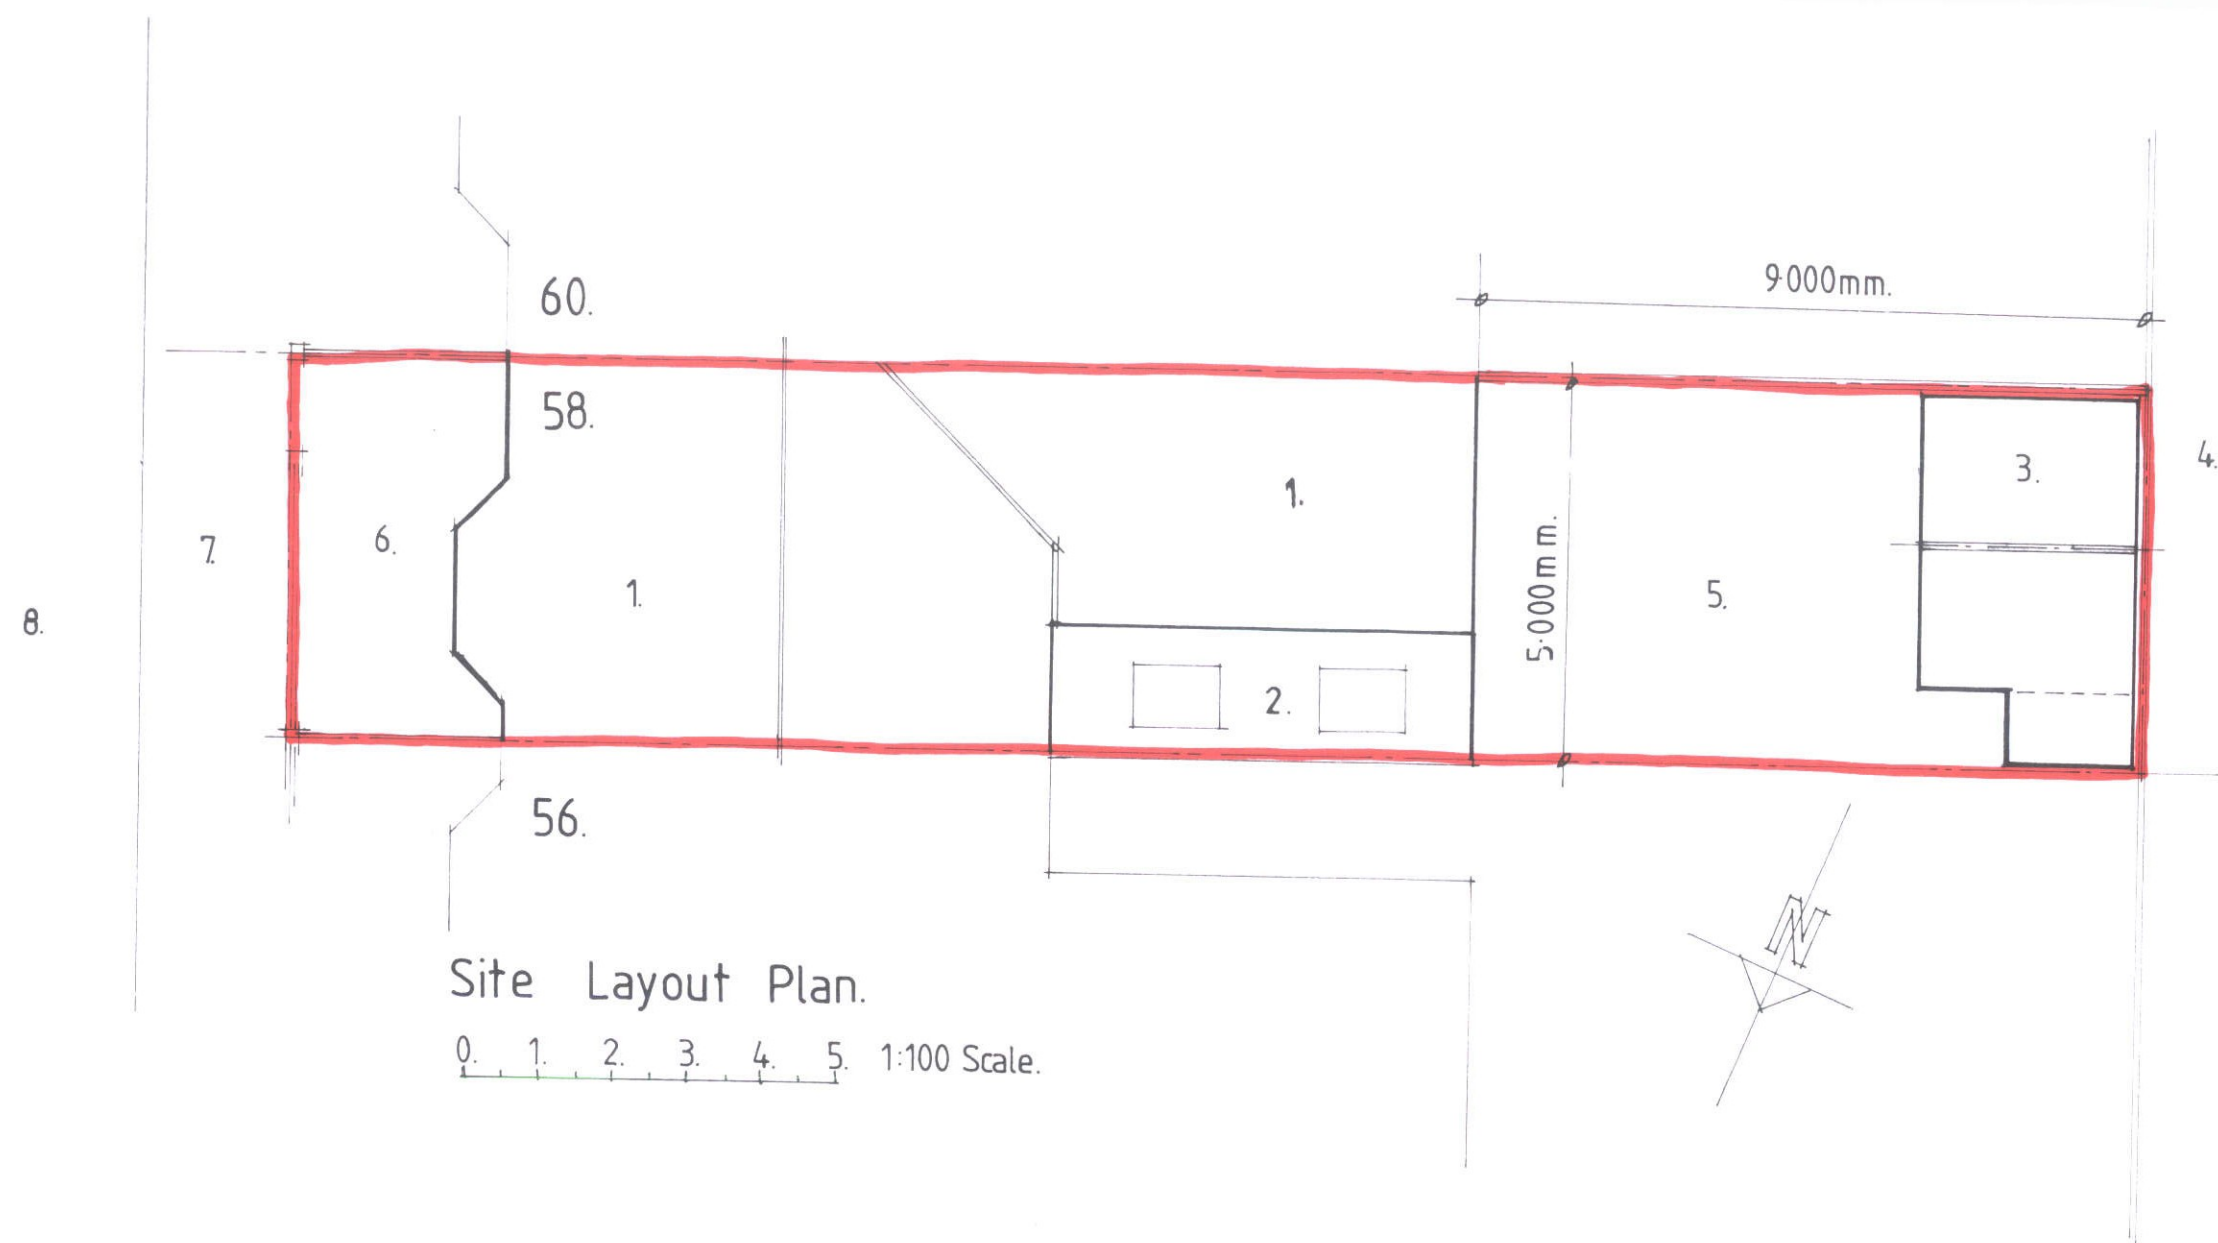

- 1 Existing house.
- 2 Proposed extension.
- 3 Proposed garden studio.
- 4 Existing rear access path.
- 5 Rear garden.
- 6 Front garden.
- 7 Footpath.
- 8 Ormonde Road.

Corporate Post Room

31 MAR 2017



Proposed alterations to 58 Ormonde Road.
Hythe, Kent. CT21 6DW

Site layout & location plans.

1:100 & 1:1250 scale @ A3. March 2017 Drawing Number 2017/58/07.

ROBERT FLETCHER

Architectural Design and Project Management.

'HYTHE STUDIO', 58 ORMONDE ROAD, HYTHE, KENT, CT21 6DW
Tel. 01303 - 266006. Mob. 07976 - 837758. E-mail rbf.architecture@gmail.com