

Des Harman

124a North Road
Hythe
Kent
CT21 5DY

t: 01303 237762
m: 07711 200634

e: des@building-drawings.co.uk
w: www.building-drawings.co.uk

Drawing Title:
Site Location Plan



Drawing Number:
17013RO-PP-11

Paper Size: A3

Scale: 1:1250

Date: 07/02/2017

Client:
Mr R Overton

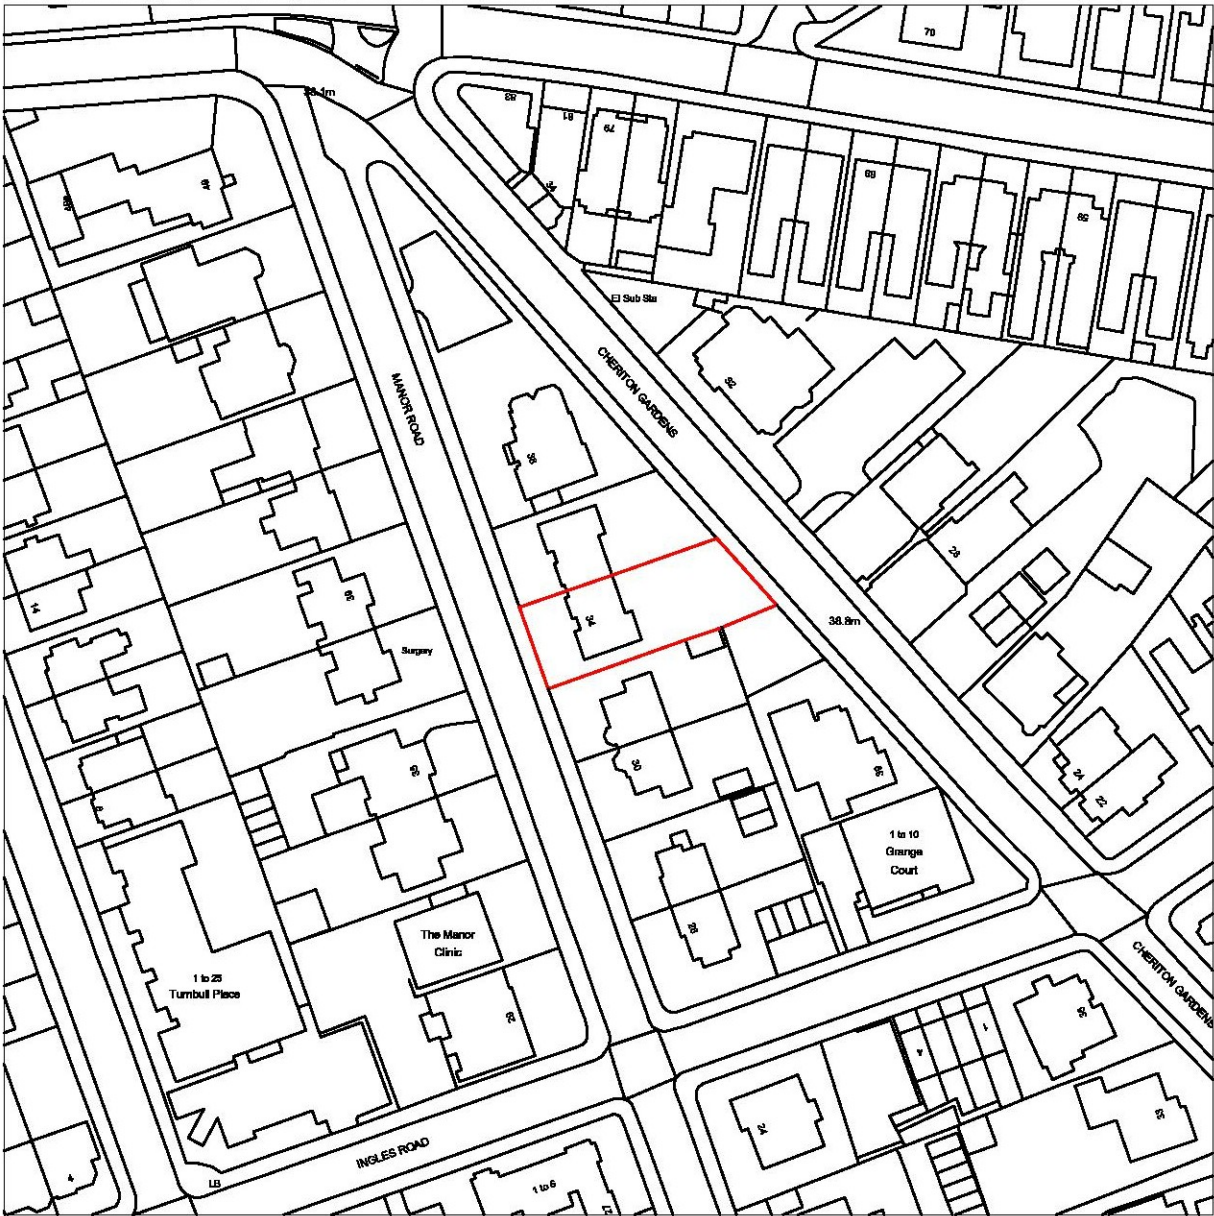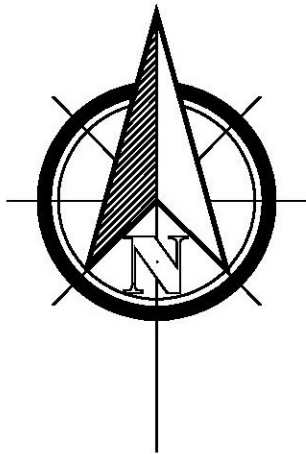

Site Location Plan 1:1250

