


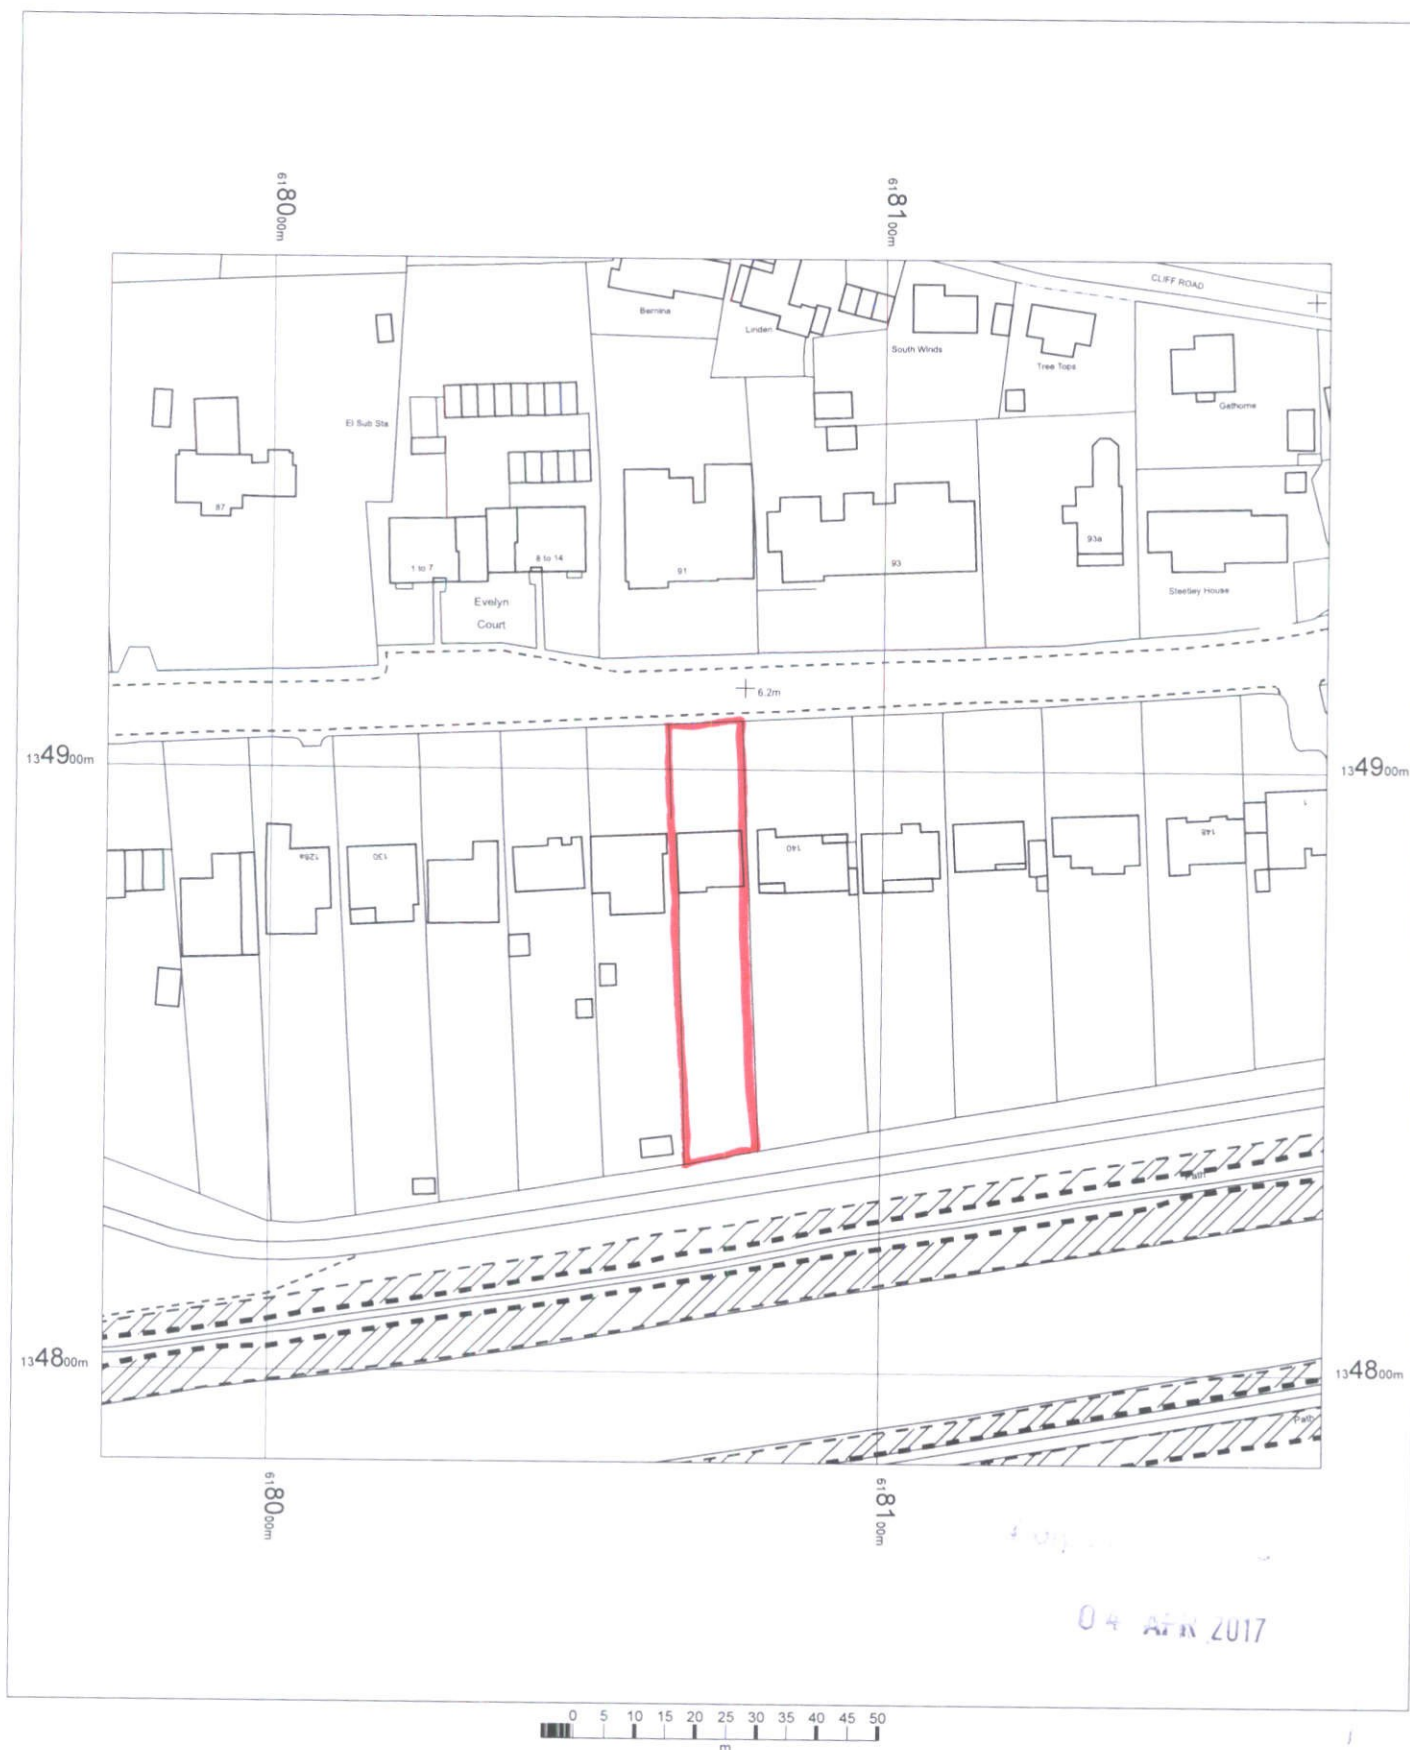

138 SEABROOK RD
HYTHE
KENT
CT21 5QN

OS MasterMap 1250/2500/10000 scale
30 March 2017, ID: BW1-00612376
www.blackwellmapping.co.uk

1:1250 scale print at A4, Centre: 618073 E, 134885 N

©Crown Copyright and database rights 2016 OS
100019980



BLACKWELL'S
www.blackwellmapping.co.uk

TEL: 0114 268 7658
maps.sheffield@blackwell.co.uk