


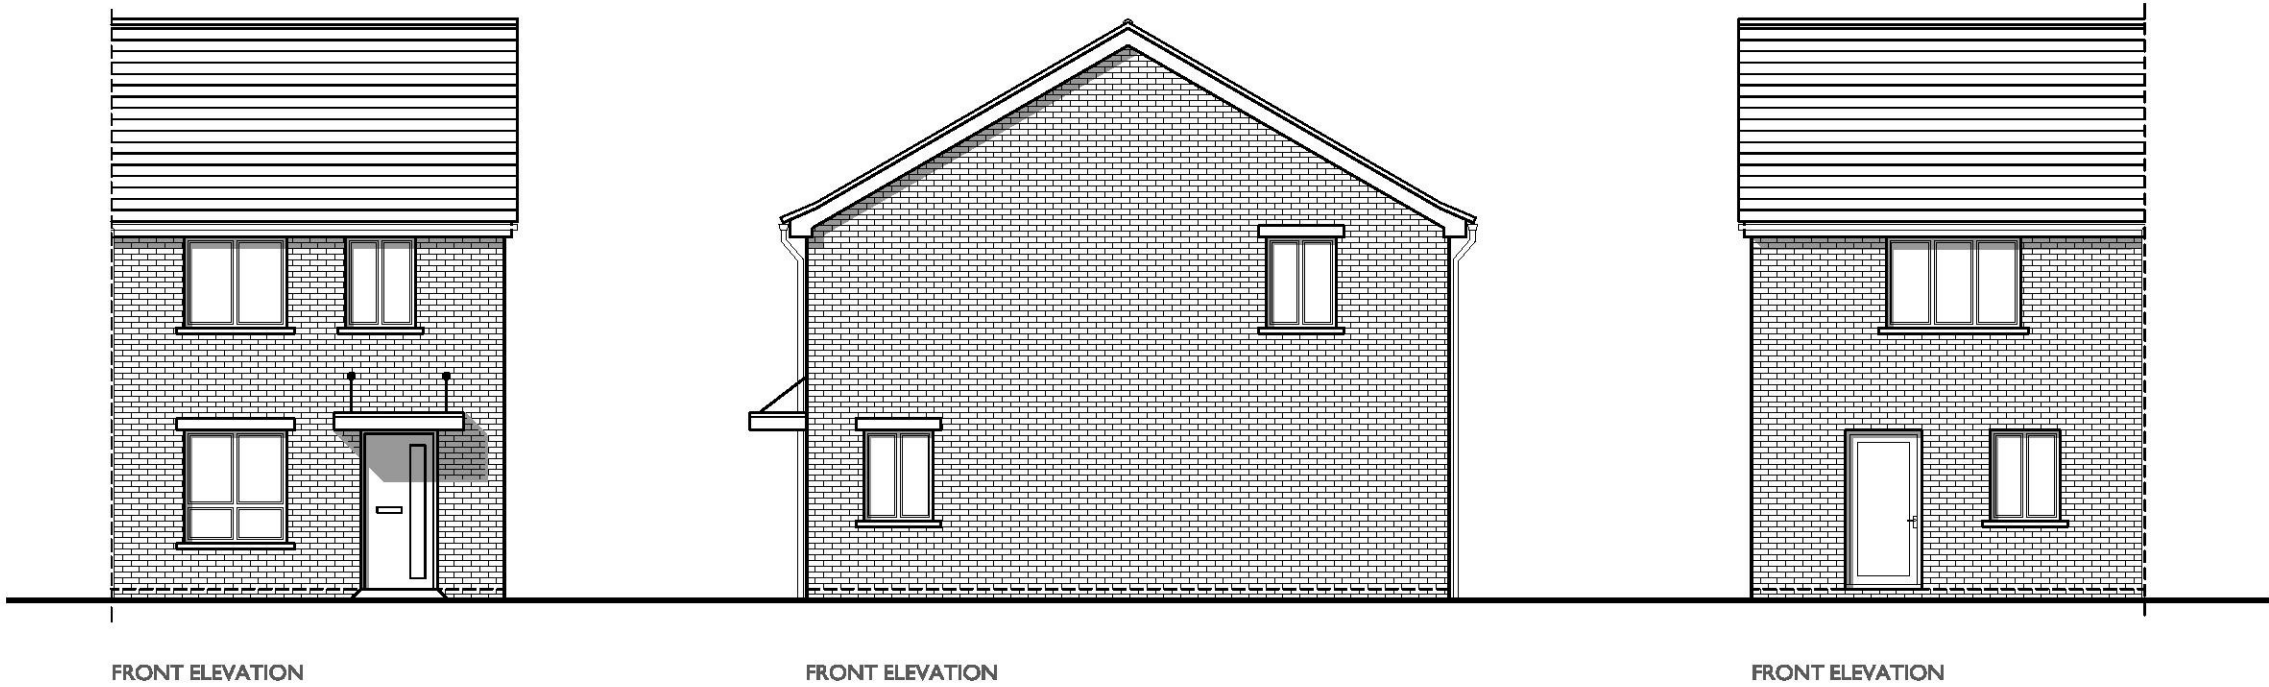

PLOT 86 (AS)

2 BED (4 PERSON)
HOUSE
2.0 STOREY
794 SqFt

Project:
SOMERSET BARRACKS, PHASE 2,
SHORNCLIFFE GARRISON, FOLKSTONE

Title:
TYPE AA23
ELEVATIONS

Drawn by : BRB Checked by : BB

Scale @ A3:
0 1 2 3 4 5m
Scale 1:100

Date: AUGUST 2015

Rev	Date	Drawn	Checked
G	23.03.17	CVI	BB

AMENDED TO LPA COMMENTS

Drg No: CB_80_026_AA23_E03 Rev: G

Client:

Taylor Wimpey



COOPERBAILLIE