


MADEIRA LODGE NURSING HOME, MADEIRA ROAD, LITTLESTONE, NEW ROMNEY.
KENT, TN28 8RA.

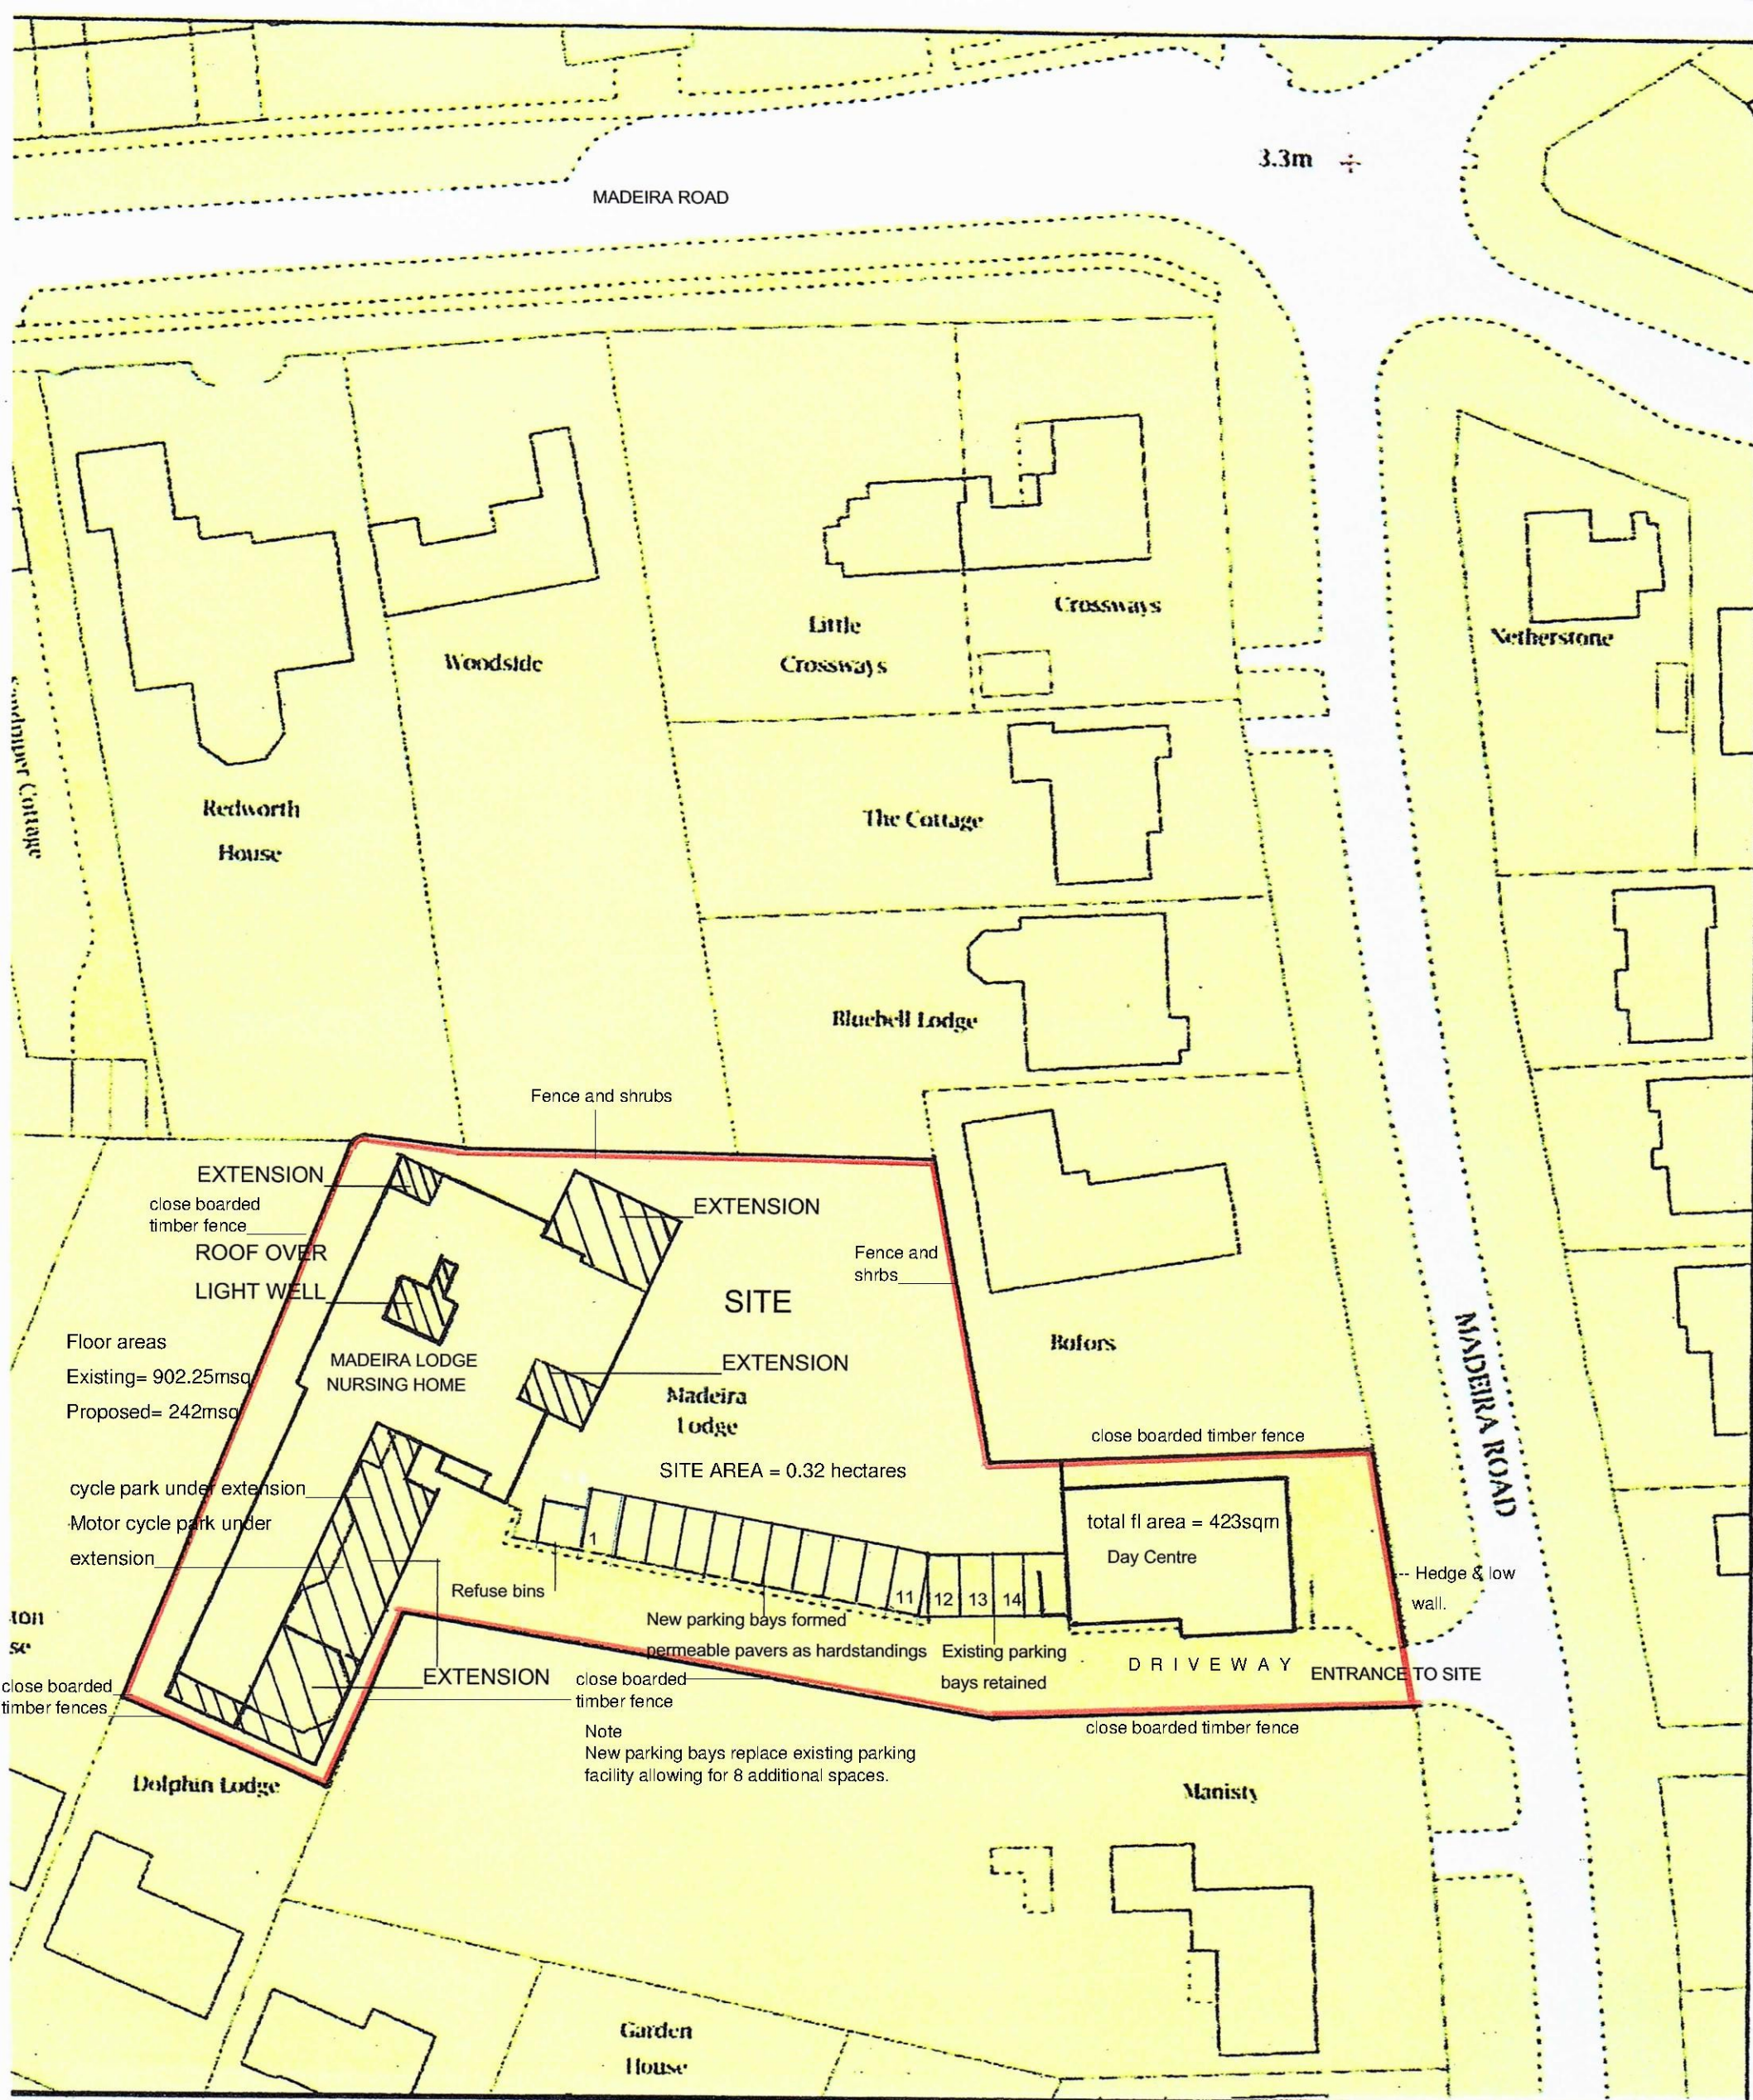

BLOCK PLAN SHOWING SITE, LOCATION OF EXTENSIONS, REFUSE BIN STORAGE AREA AND PROPOSED ON SITE PARKING
SCALE: 1:500

PLAN REF: 2322 / 16 / BPK1^A

John Tadman BD&S Associates

Email: bdsarchdesign@gmail.com

January 2017.

Paper size A3