


 extent of footings proposed

 Area subject to commencement L. 21/12/16
ref CBA/15/0258
(Haw Woods & I)

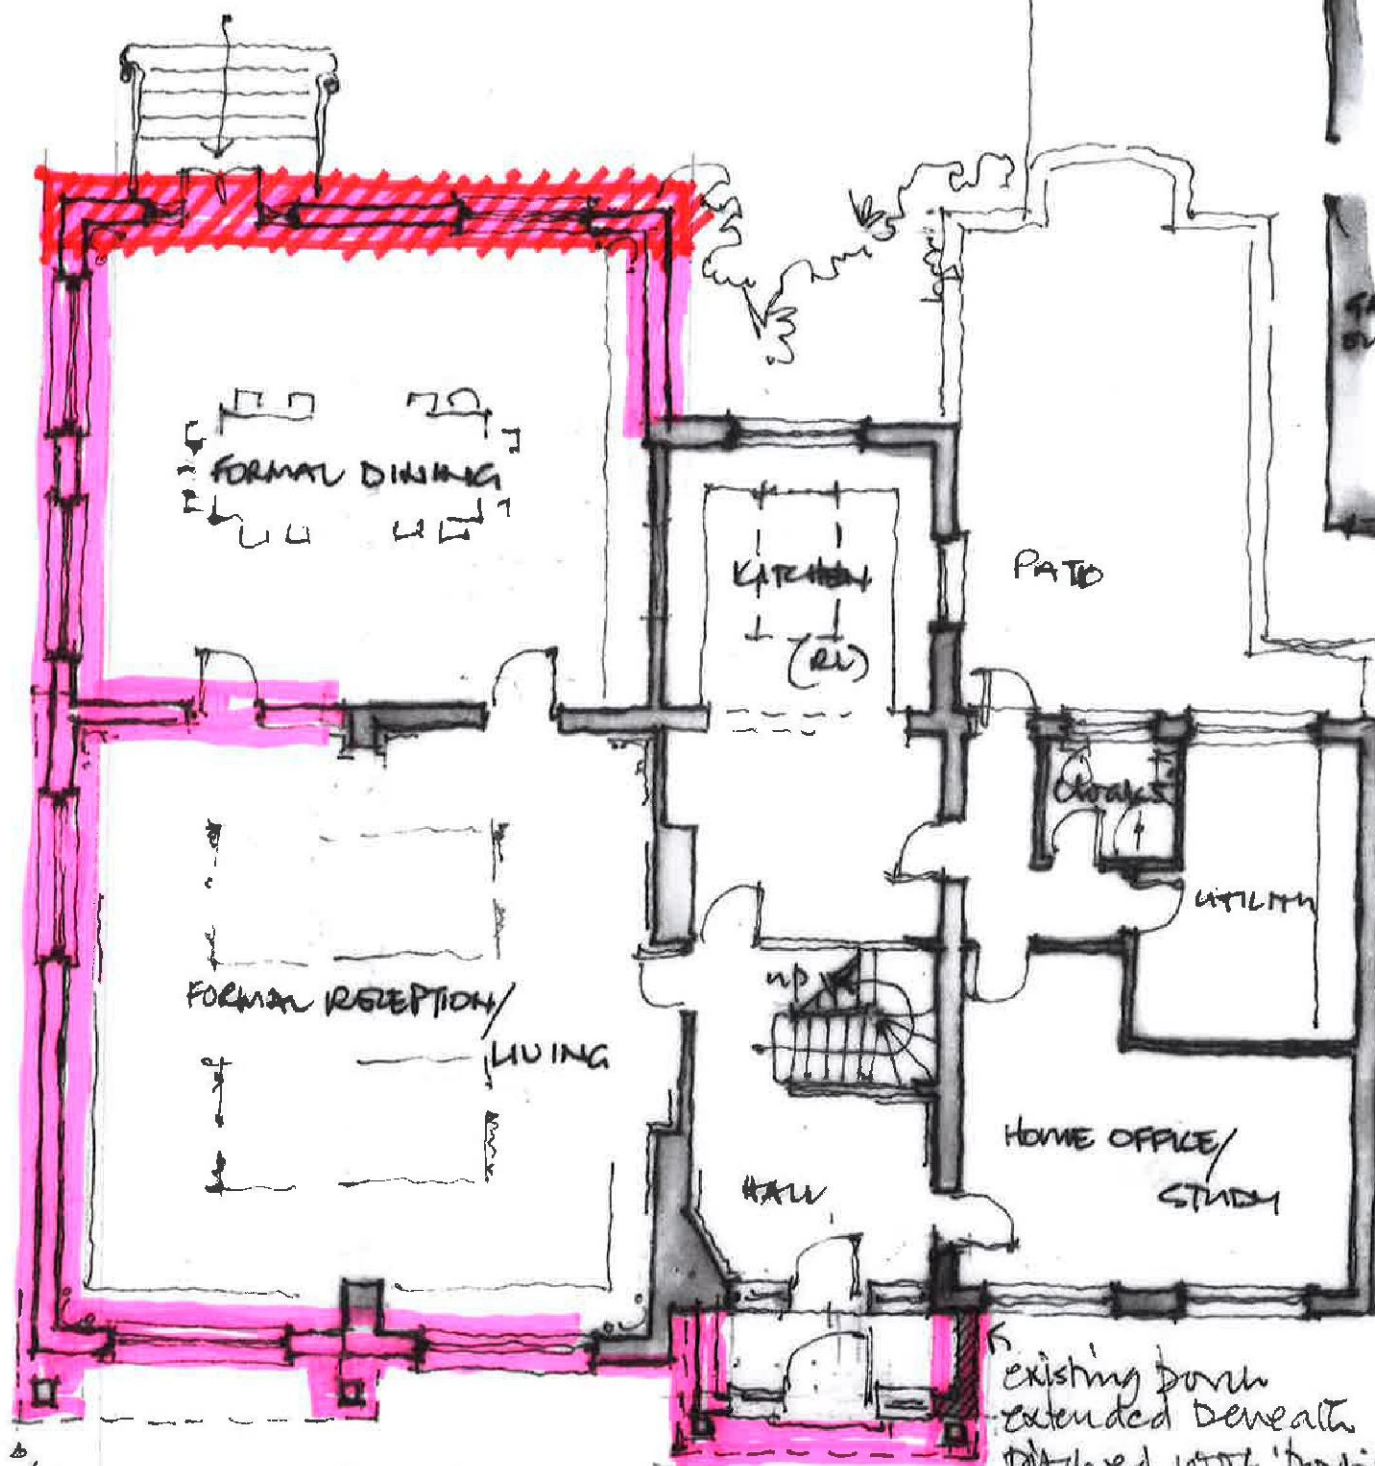

proposed → existing

eyebrow retainers here

PROPOSED
GROUND FLOOR PLAN
47149 BROADFIELD ROAD
FOLKESTONE

Date: APRIL 2015

Scale: 1/10 @ A3

14/01/201



Roger Joyce Associates
CHARTERED ARCHITECTS
3 Jernston Road, Folkestone, Kent CT20 2NP
Telephone: 01522 204000
Email: info@rogerjoyceassociates.co.uk
www.rogerjoyceassociates.co.uk