


10 APR 2017

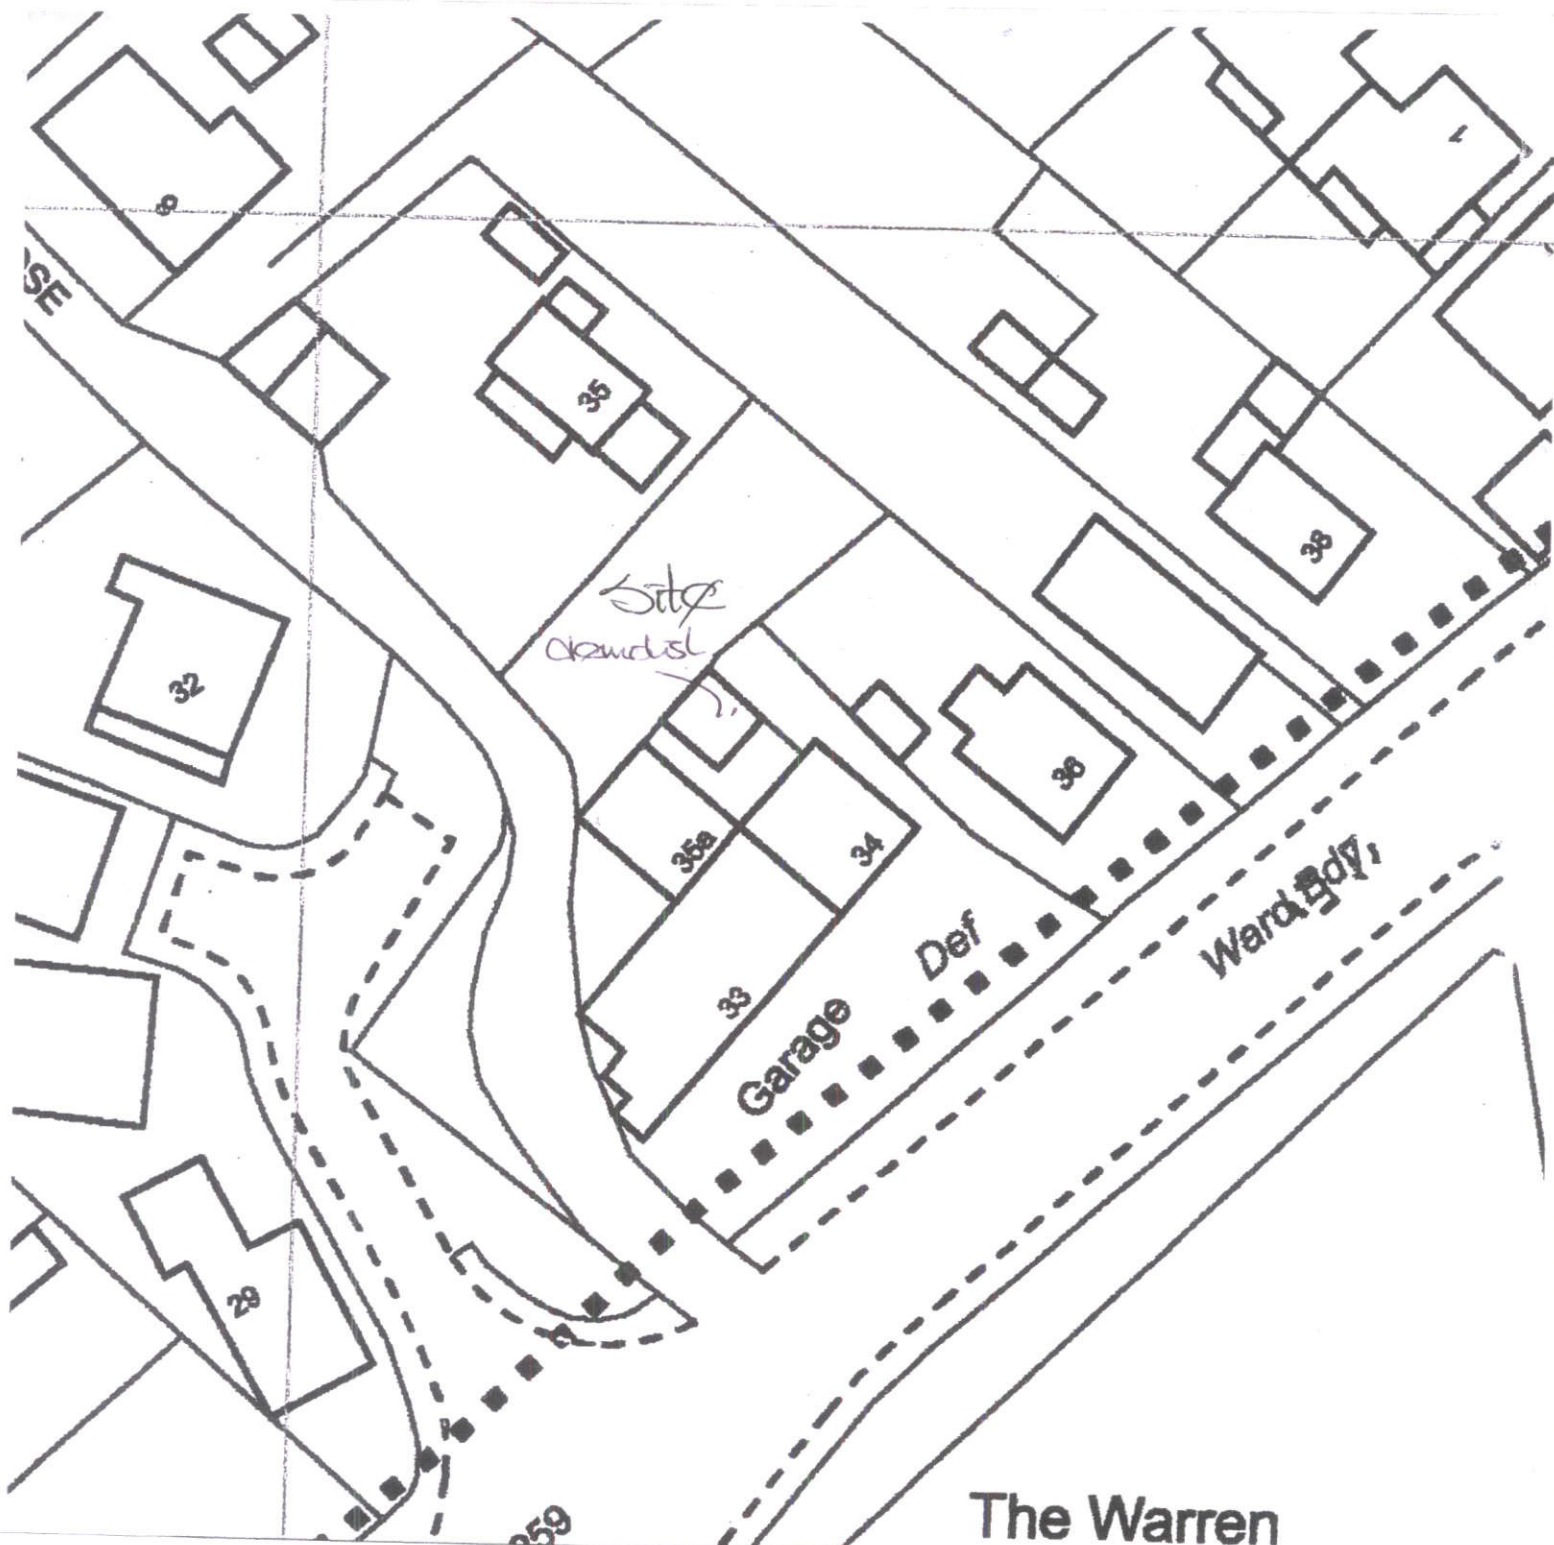

The Warren
EXISTING BLOCK PLAN,
1:500

LAND REAR OF
ST. MARY'S BAY GARAGE
DYNCHURCH RD
ST. MARY'S BAY, DS/1968