


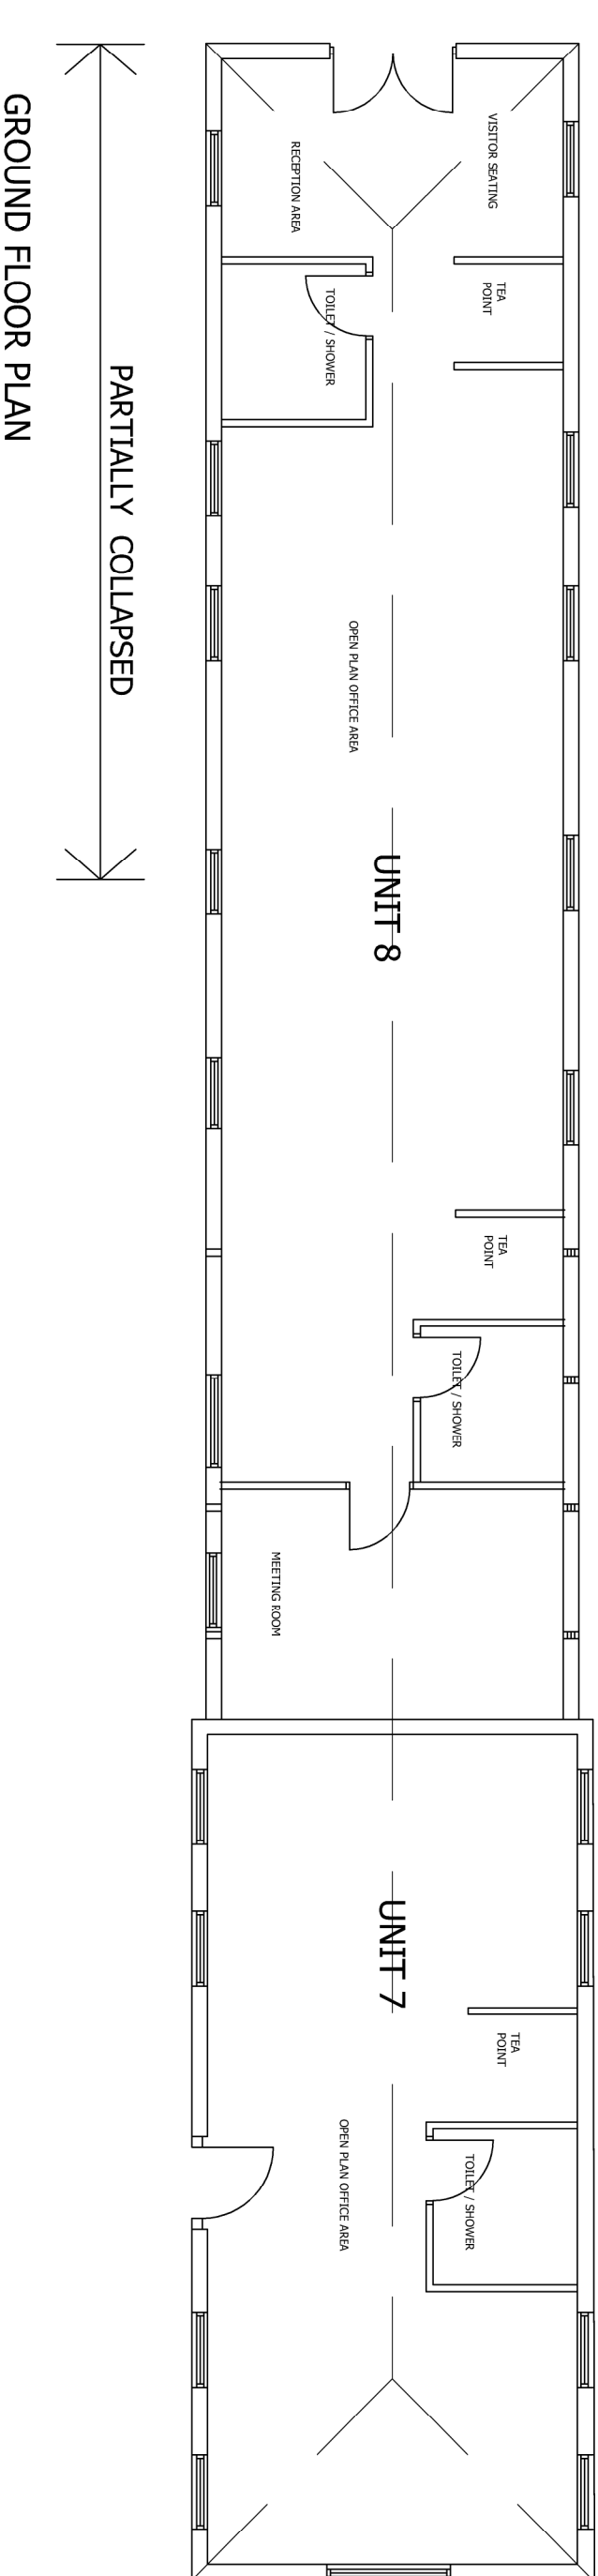
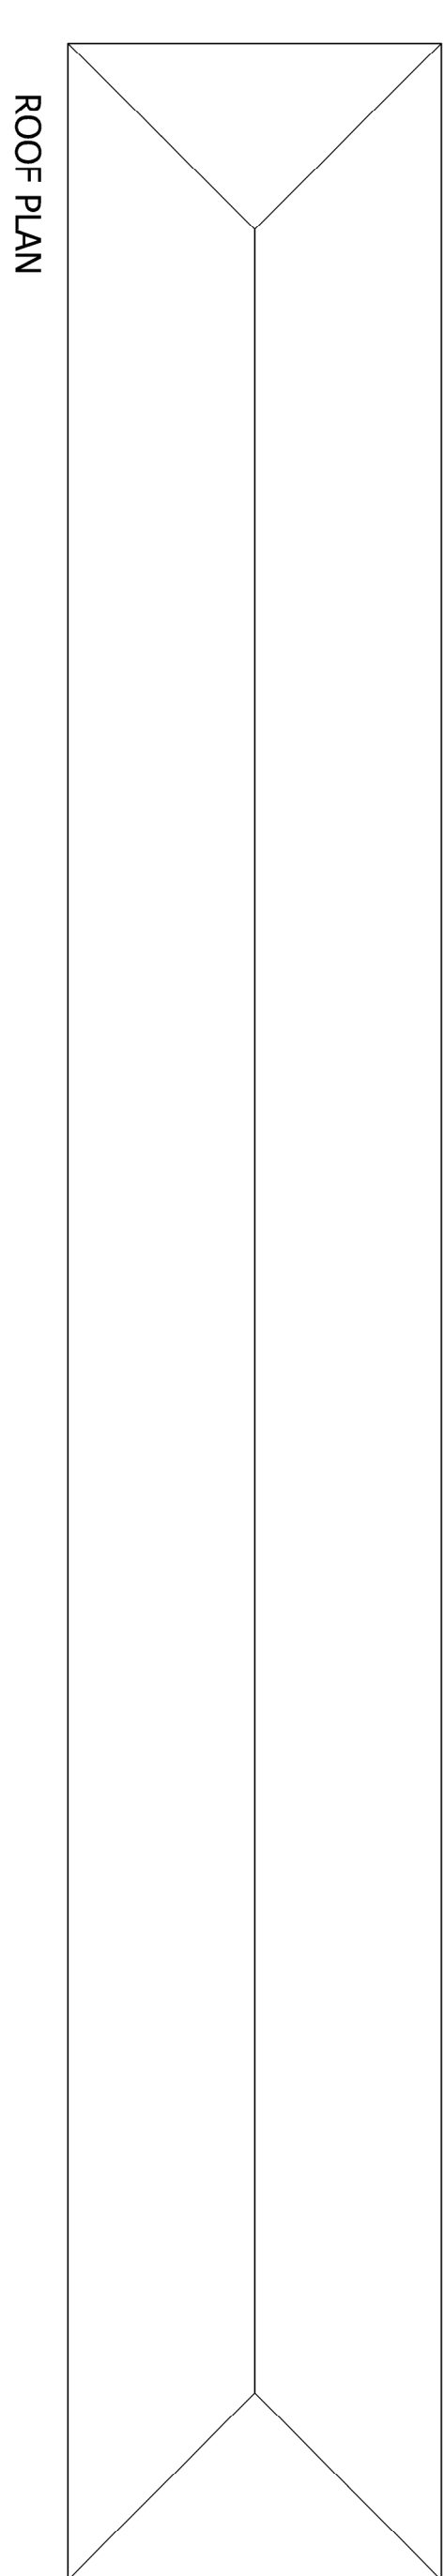
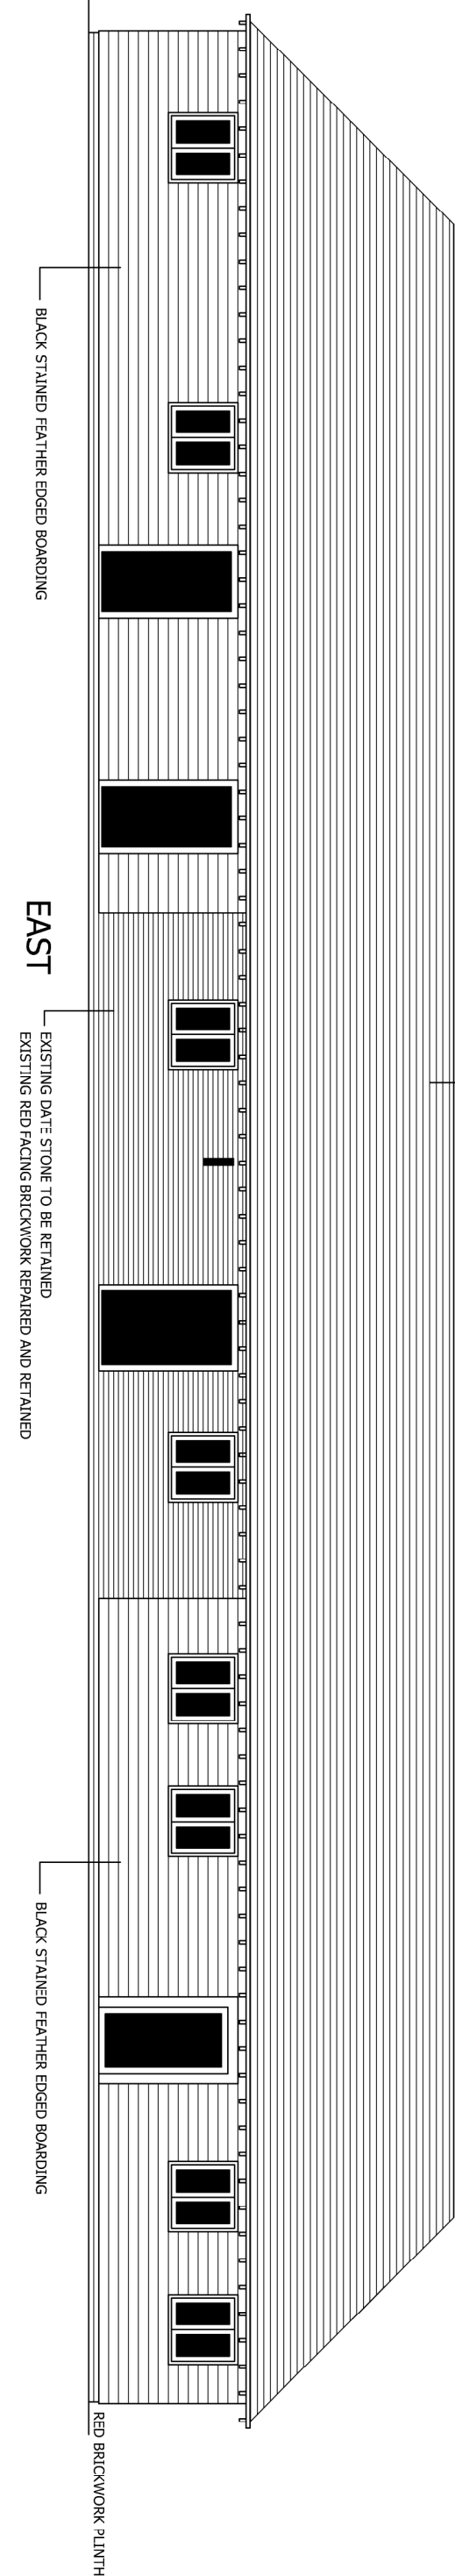
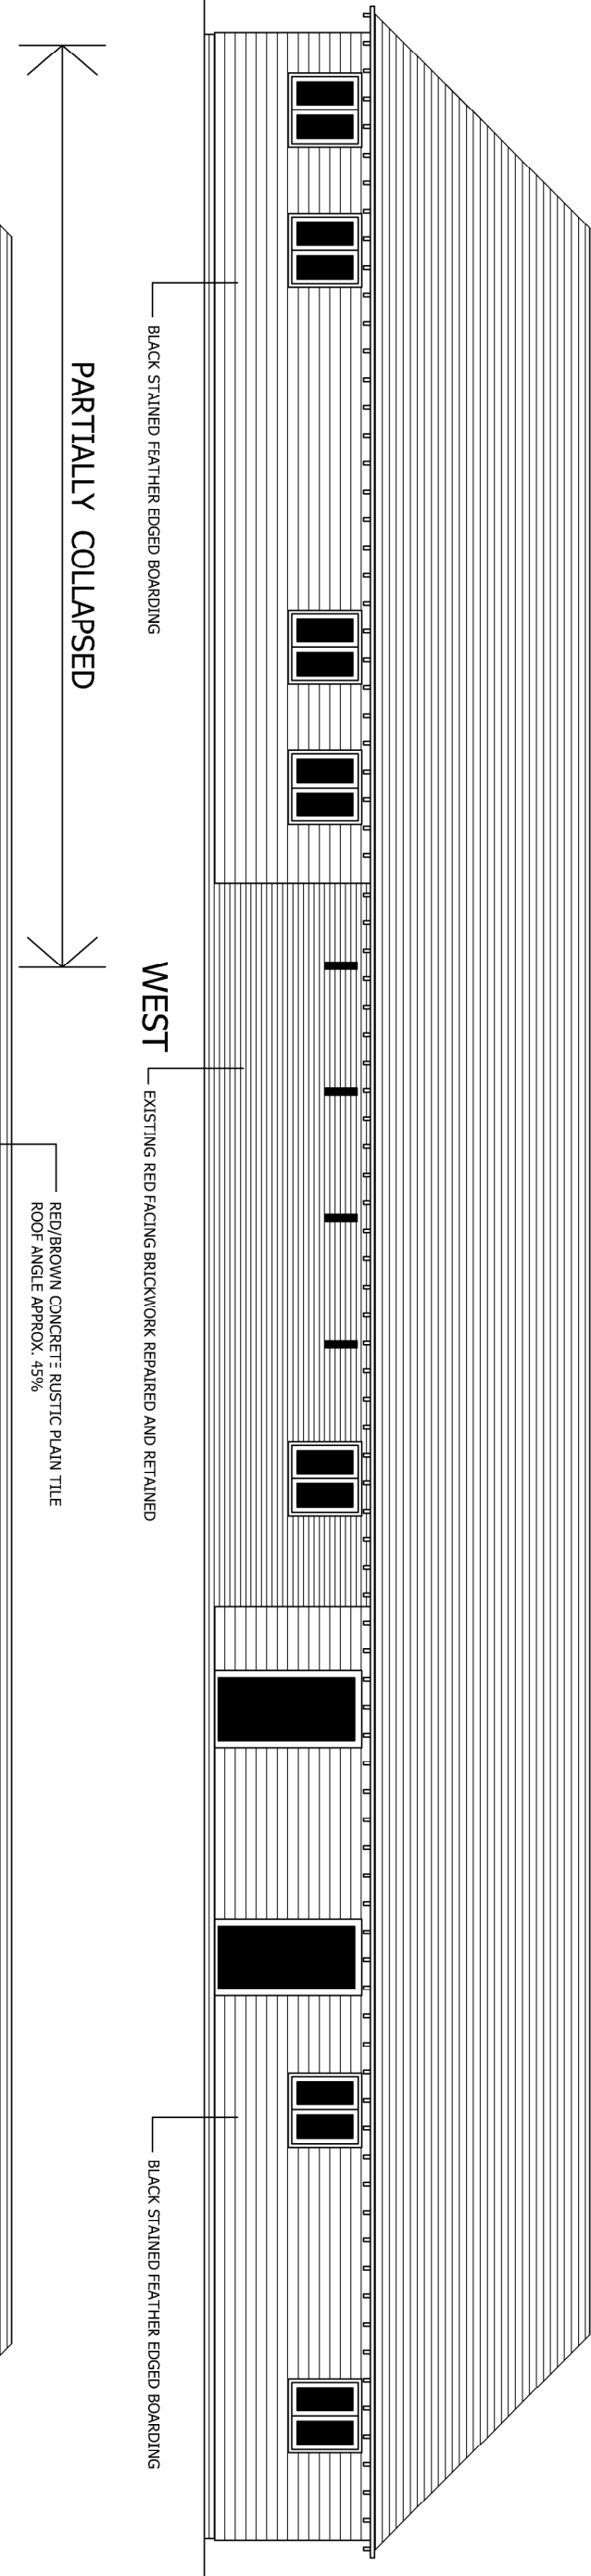
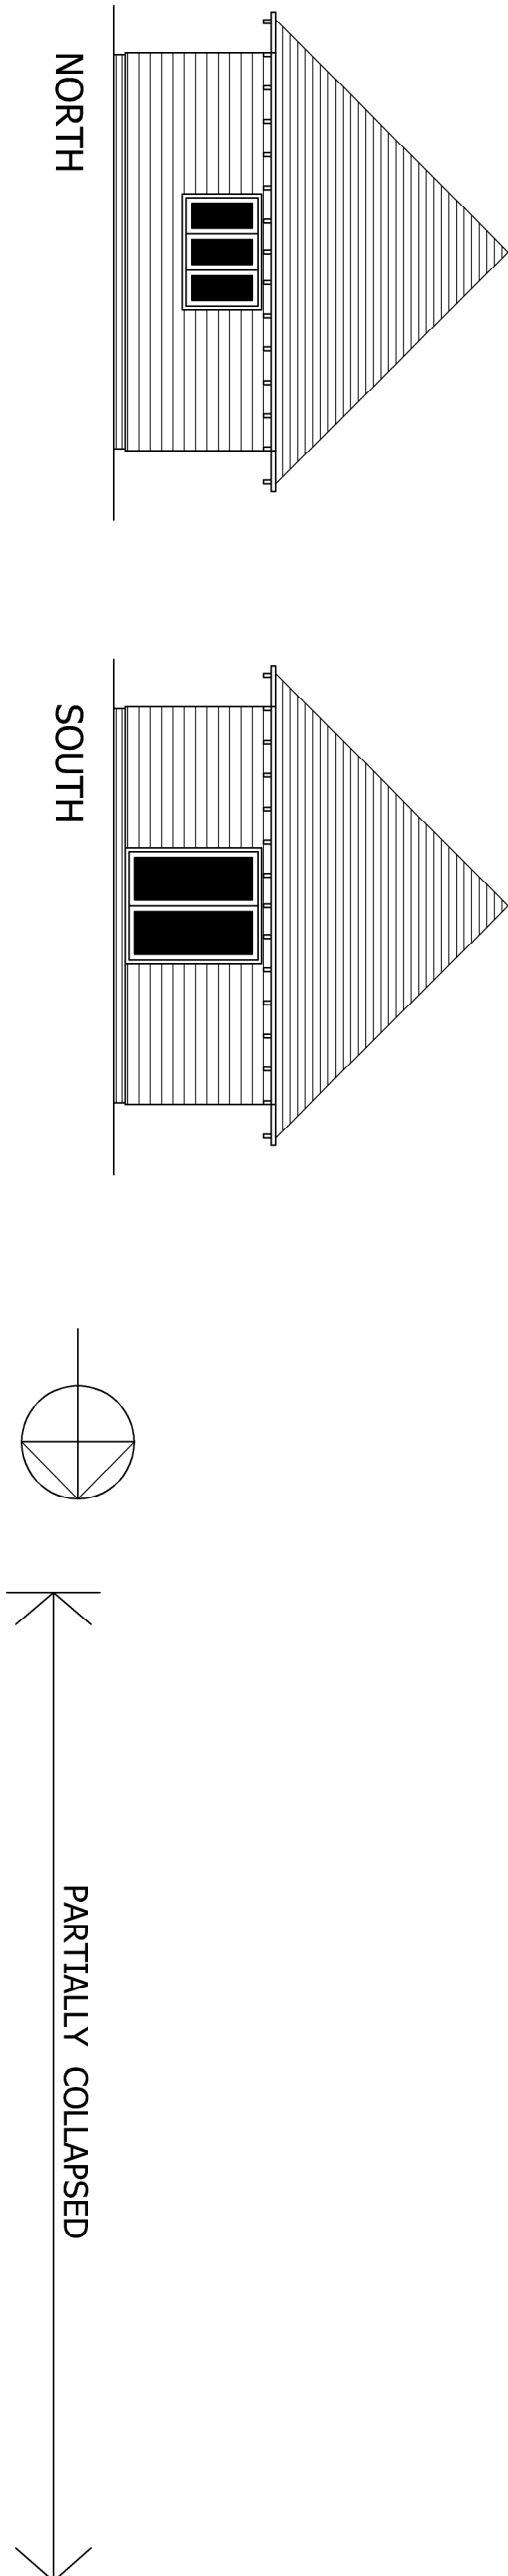
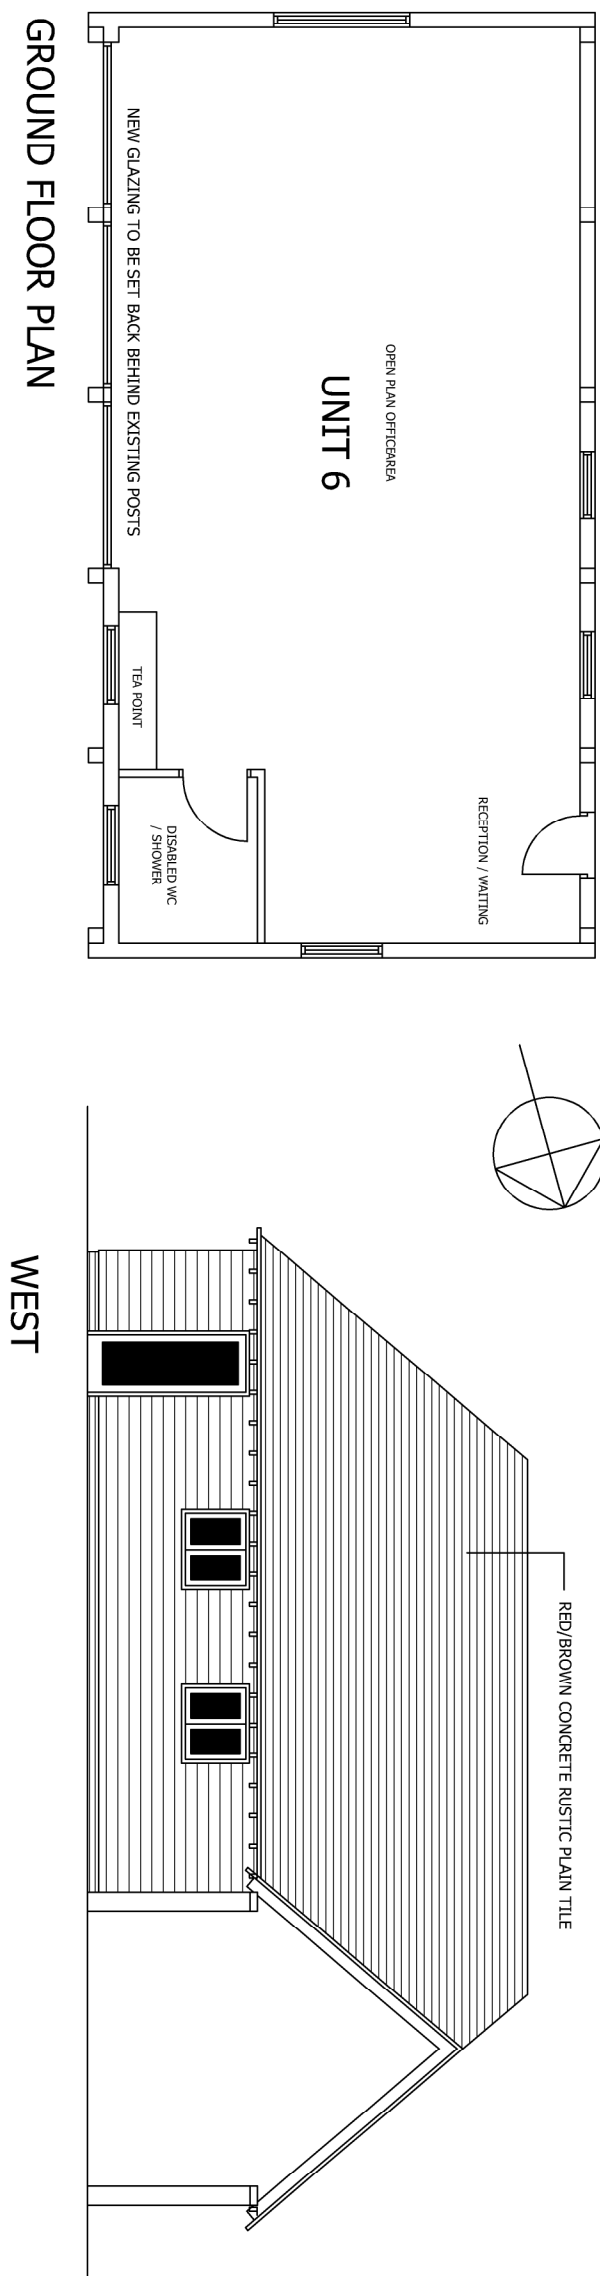


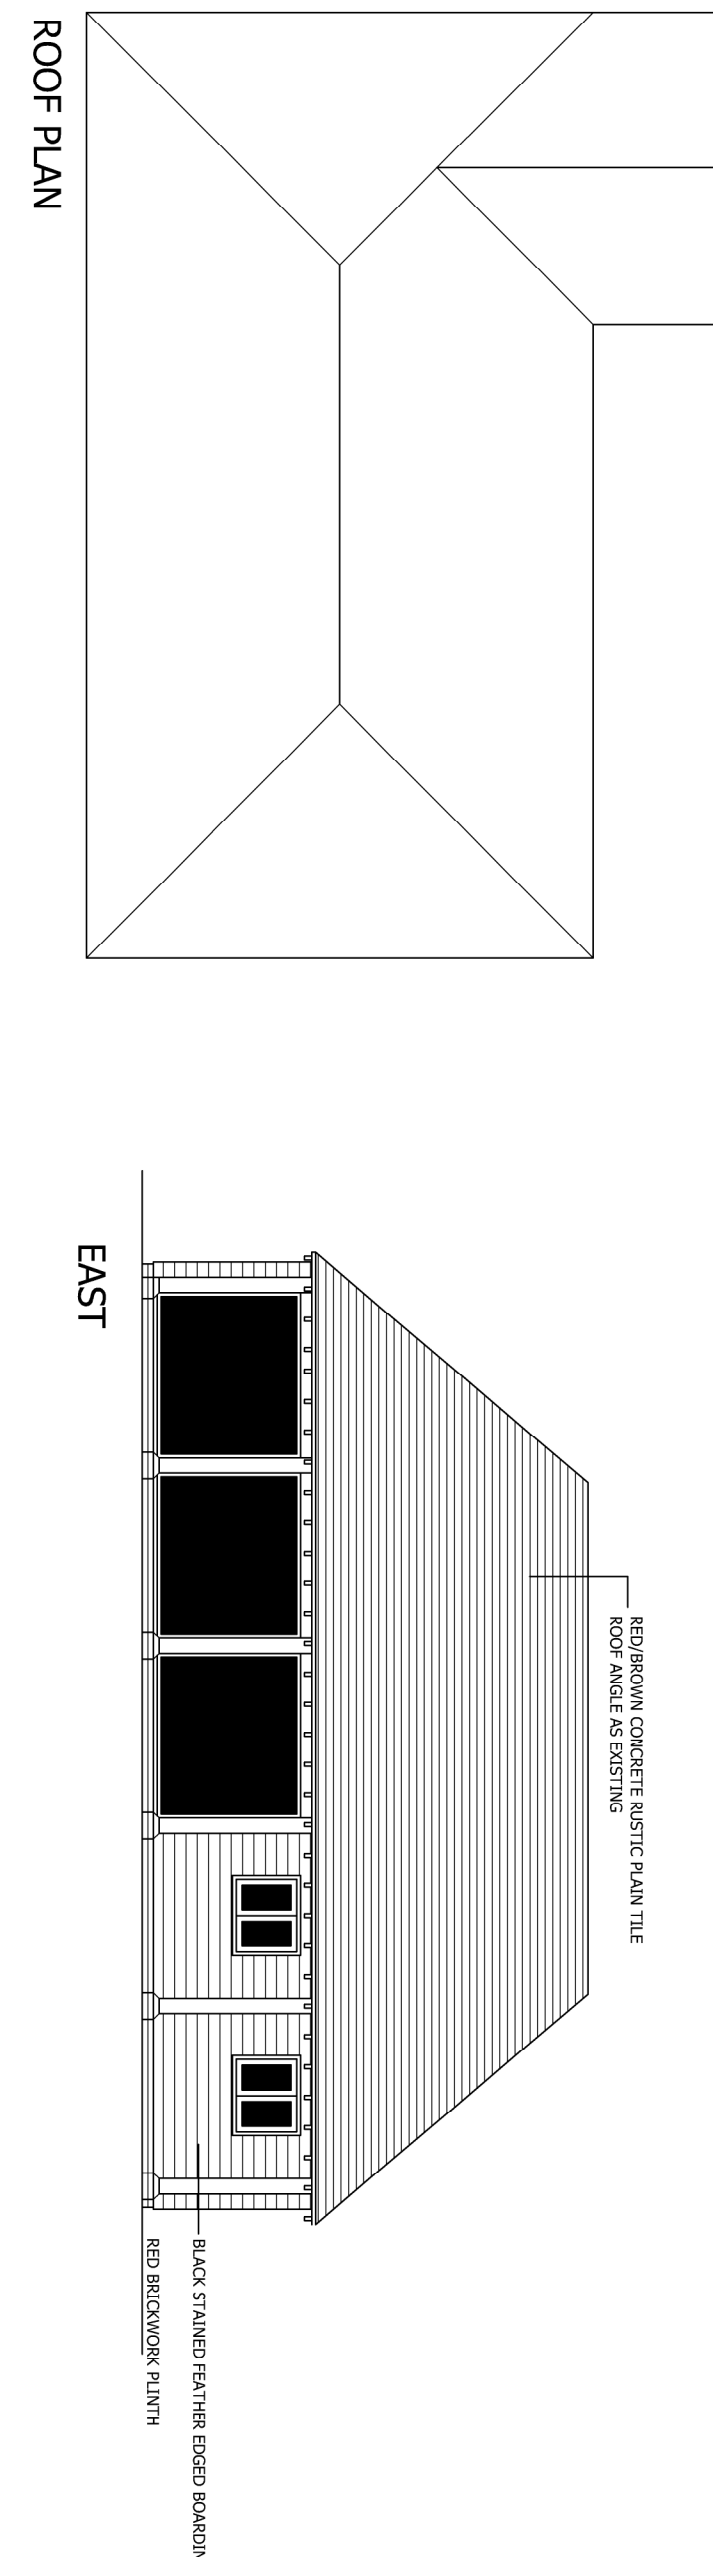

The Long Barn
UNITS 7 AND 8

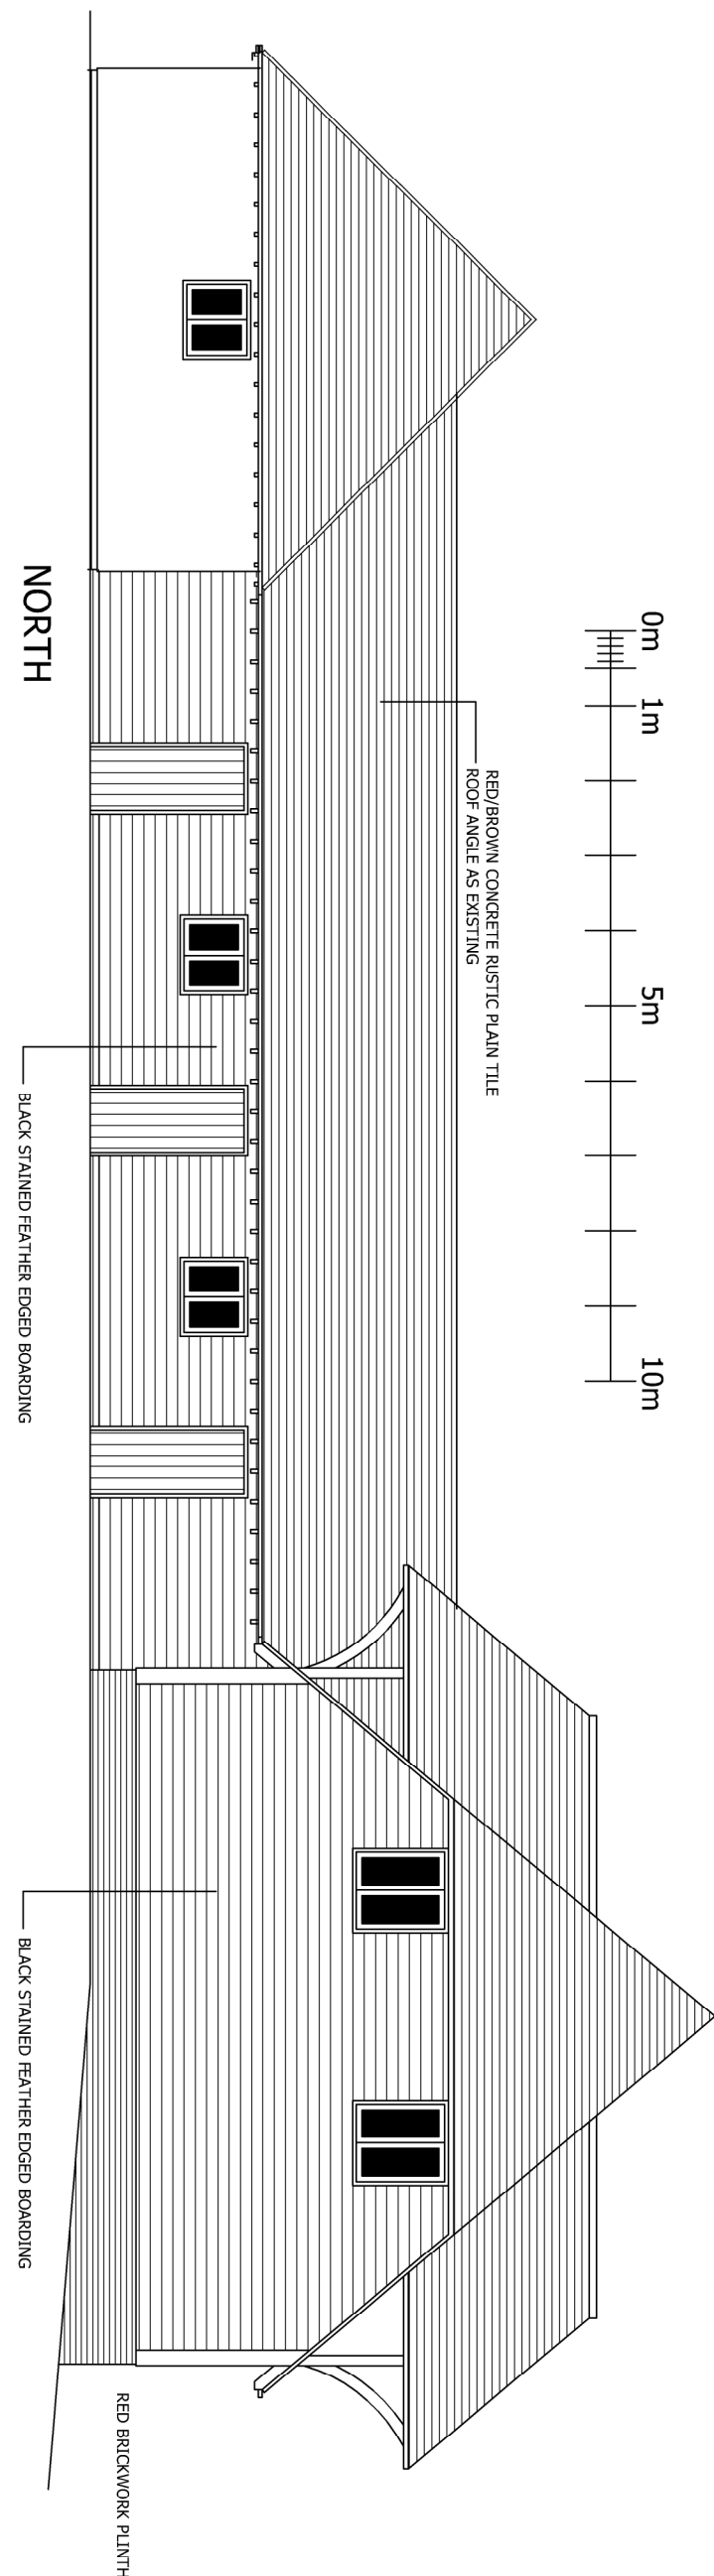

The Cart Shed
UNIT 6

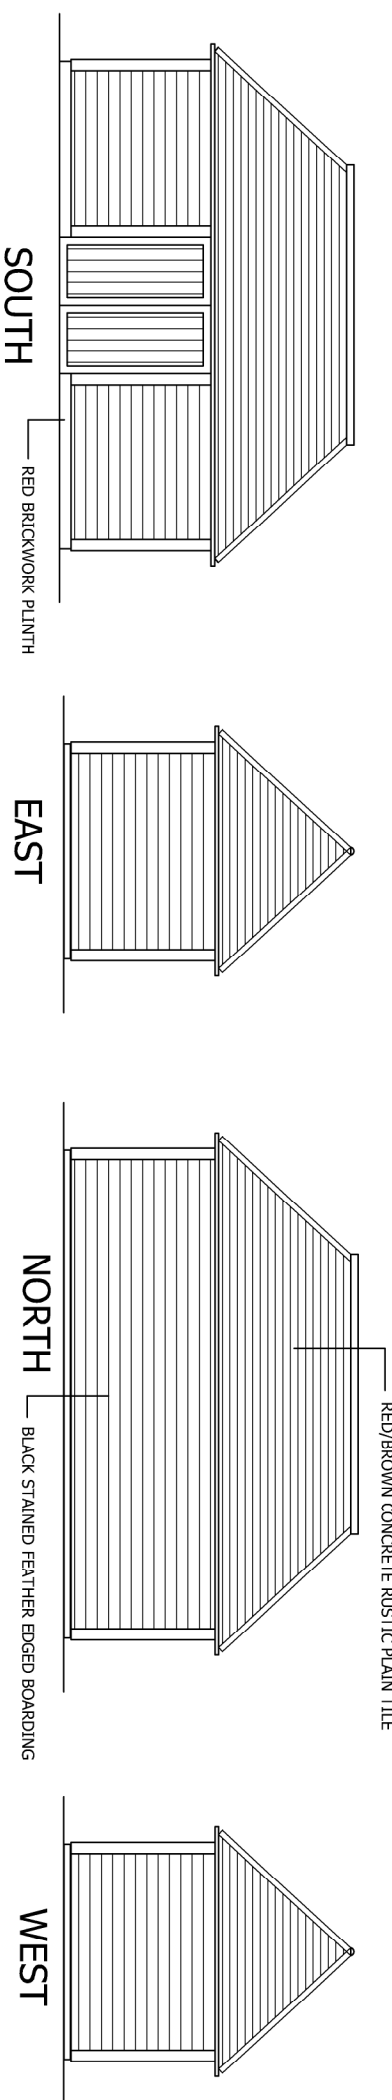

Cycle Store

REV A REVISED TO CONSERVATION OFFICER COMMENTS 16.04.17			
CLIENT	SELSTED FARM STOCKHAM LANE DOVER KENT		
PROJECT	DEVELOPMENT OF REDUNDANT FARMYARD		
PLANNING			
DRAWING			
SCALE	DRAWN BY	DATE	
1:100 (A1)	CAD	12.05.16	
DRAWING No.	REV		
SEL/160624/04	A		