



18 APR 2017

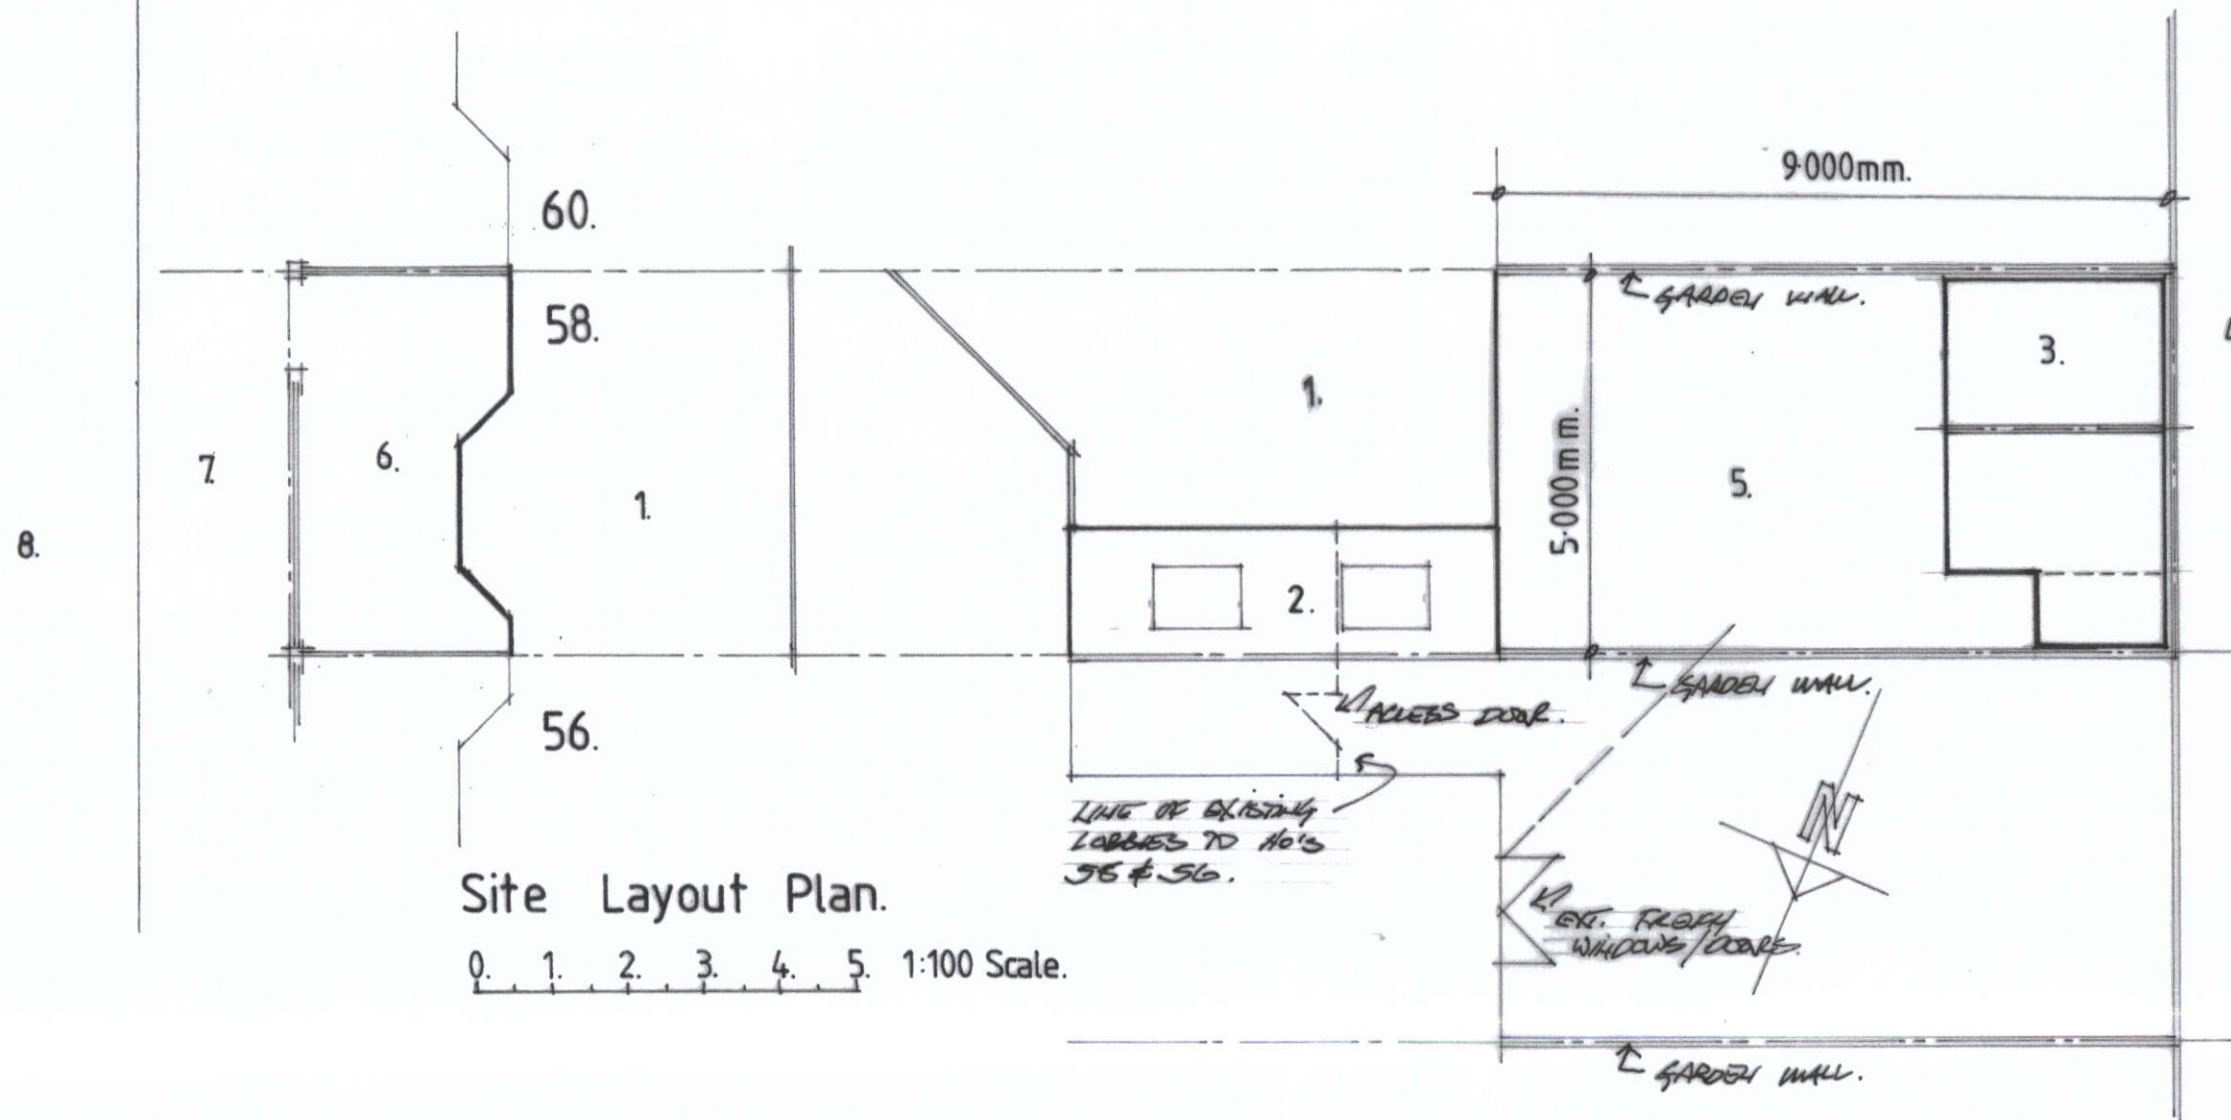

- 1 Existing house.
- 2 Proposed extension.
- 3 Proposed garden studio.
- 4 Existing rear access path.
- 5 Rear garden.
- 6 Front garden.
- 7 Footpath.
- 8 Ormonde Road.

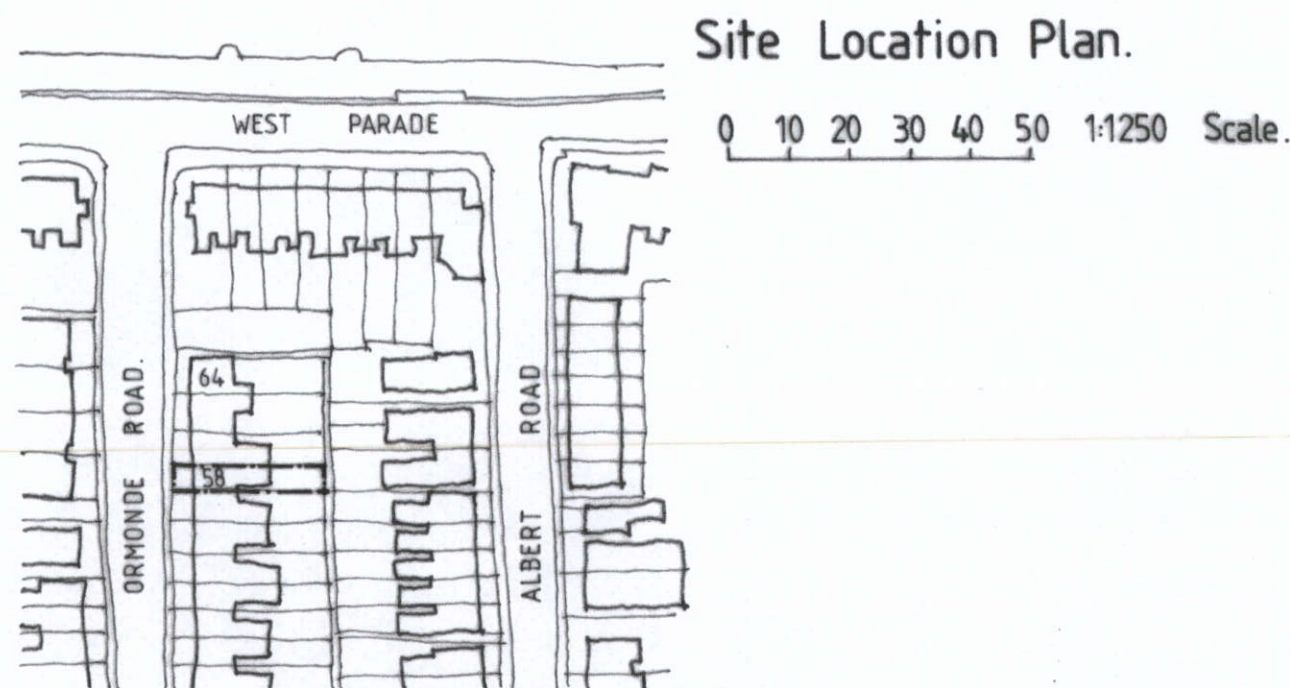

REV. "A" 13/04/2017. DOORS TO No. 56 ADDED.

Proposed alterations to 58 Ormonde Road.
 Hythe. Kent. CT21 6DW

Site layout & location plans.

100 & 1:1250scale @ A3. March 2017 Drawing Number 2017/58/07.

ROBERT FLETCHER

Architectural Design and Project Management.

'HYTHE STUDIO'. 58 ORMONDE ROAD. HYTHE. KENT. CT21 6DW
 Tel. 01303 - 266006. Mob. 07976 - 837758. E-mail rbf.architecture@gmail.com