


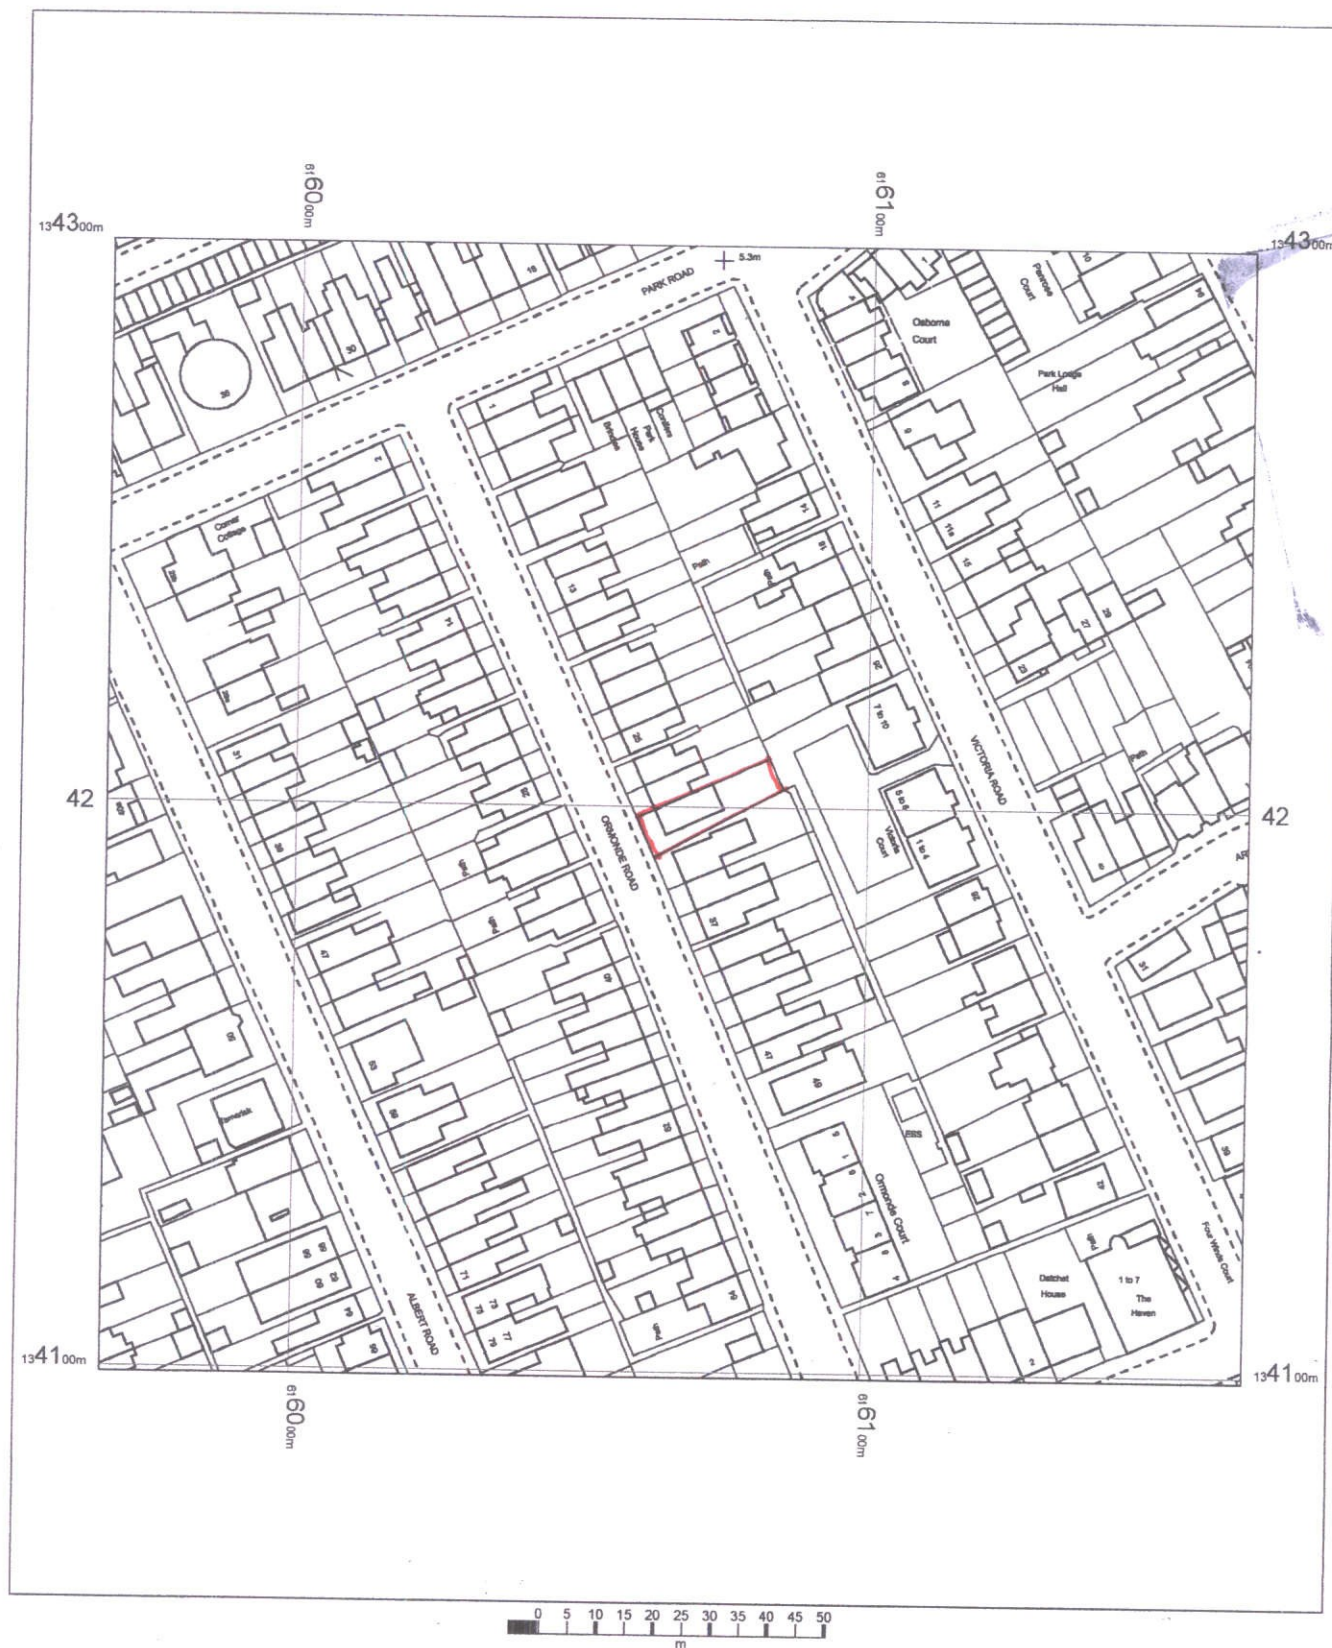

20 APR 2017
13:16:00

31 ORMONDE RD
HYTHE
KENT
CT21 6DN

OS MasterMap 1250/2500/10000 scale
18 April 2017, ID: BW1-00616787
www.blackwellmapping.co.uk
1:1250 scale print at A4, Centre: 616067 E, 134199 N
©Crown Copyright and database rights 2016 OS
100019980



BLACKWELL'S
www.blackwellmapping.co.uk
TEL: 0114 268 7658
maps.sheffield@blackwell.co.uk