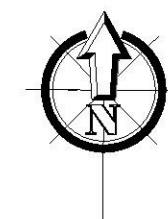
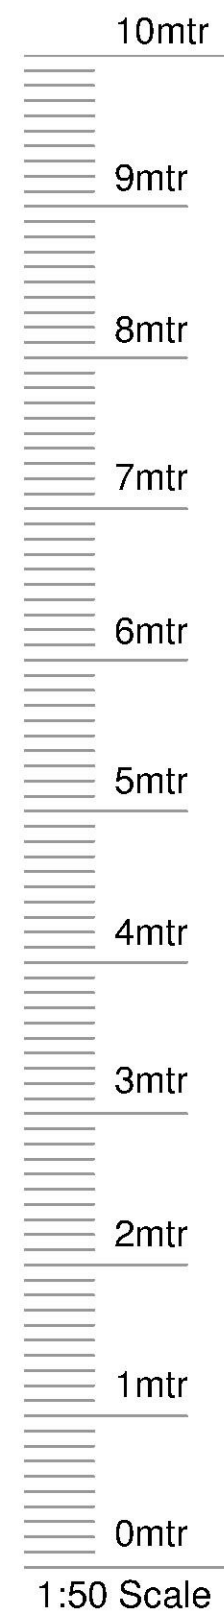


Scale 1:100 @ A1

[illegible]

PLANNING PERMISSION

commencement of any building works prior to receipt of all required planning permissions; full building control/regulation approval is done so entirely at the clients risk

this drawing is protected under The Copyright, Designs & Patents Act 1988. Do not scale. Figured dirms only are to be taken from this drawing. All dirms are to be checked on site before any work is put in hand. If in doubt, ASK.

THIS DRAWING IS TO BE READ IN CONJUNCTION WITH JOB SPECIFICATION TOGETHER WITH ENGINEERING / SITE LAYOUT, CONSTRUCTION NOTES, ANY RELEVANT STRUCTURAL ENGINEERS INFORMATION, M&E AND OTHER SPECIALIST CONTRACTORS DRAWINGS.



Client
Mr Kernick

Project
5 Naildown Road, Hythe
Hythe, Kent CT21 5SY

PROPOSED SIDE/REAR EXTENSION
EXISTING SURVEY

Scale @ A1 Scale @ A3 Date

as noted N/A JAN 17

04026_MH01 ~

Rev	Date	Description