





G + C Designs

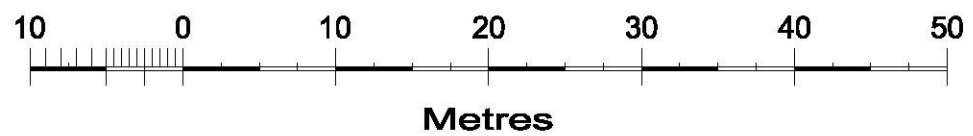

135 Rainham Road,
Gillingham,
Kent.
ME7 5NQ

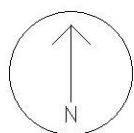

Proposed Single Storey Side Extension

Mr and Mrs Segal
18 Ians Walk
Hythe
Kent
CT21 5TT

Block Plan

Date : 09/04/2017

Scale : 1:500 @ A3

Dwg No. 18/W004

Dm By. VC

Copyright © G + C Designs