


AL(0)118 SECTION BB AS PROPOSED SCALE 1:100

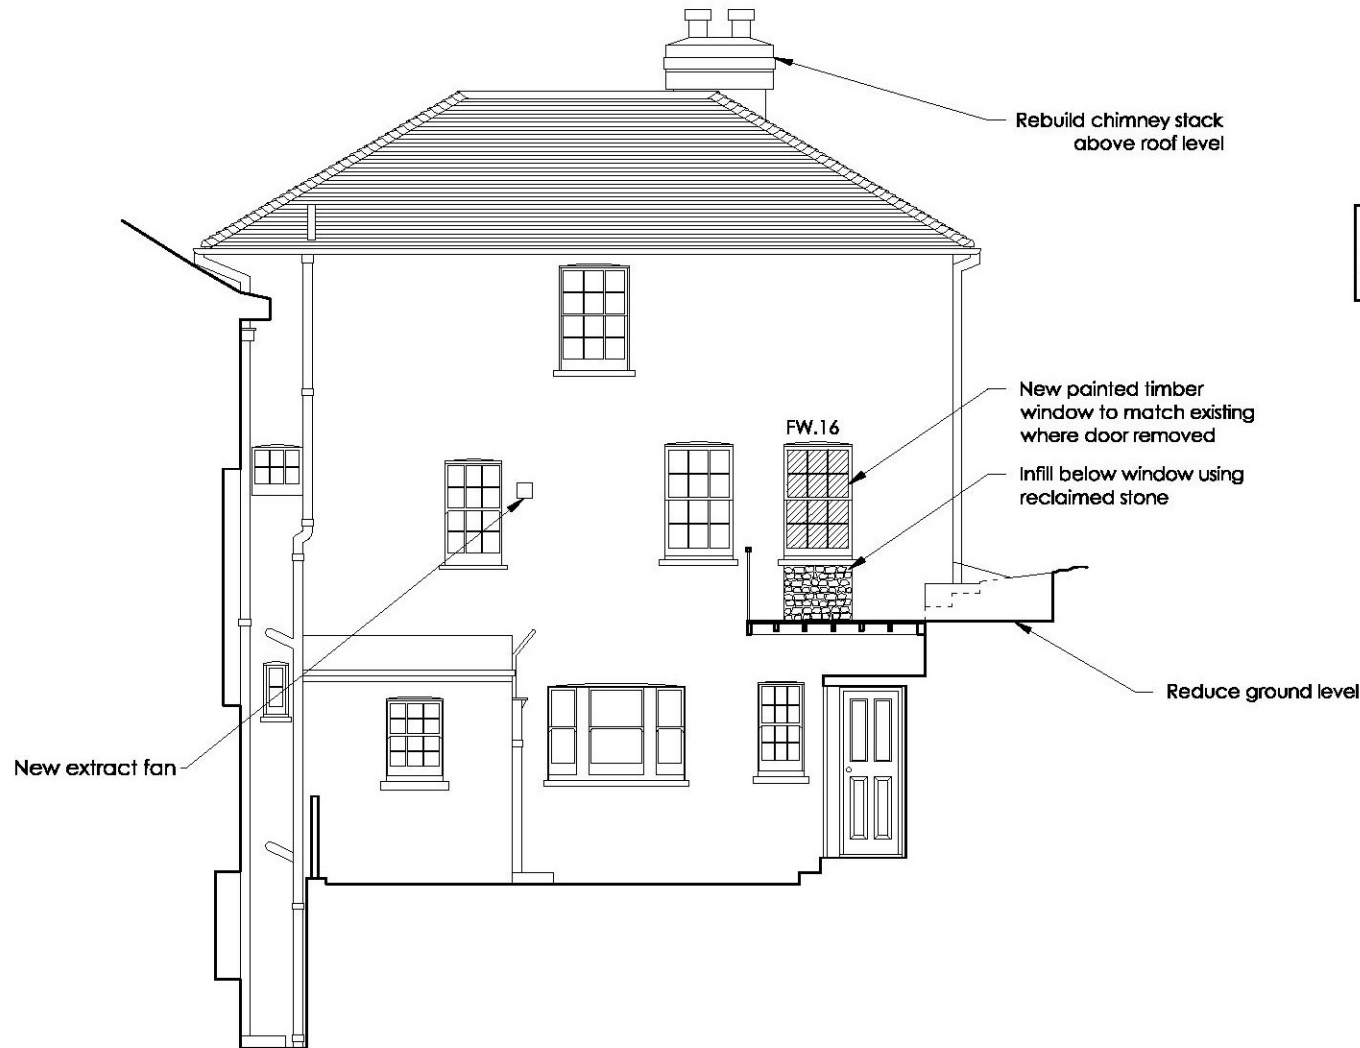

NOTES	
ALL DIMENSIONS ARE TO BE CHECKED ON SITE. ANY DISCREPANCIES ARE TO BE VERIFIED WITH THE ARCHITECT BEFORE PROCEEDING WITH THE WORKS.	
WHERE ITEMS ARE COVERED BY DRAWINGS OF A DIFFERENT SCALE THE LARGER SCALE DRAWINGS ARE TO BE WORKED TO.	
DO NOT SCALE OFF DRAWINGS. FIGURED DIMENSIONS TO BE WORKED TO IN ALL CASES.	
ALL DIMENSIONS INDICATED ARE STRUCTURAL UNLESS STATED OTHERWISE.	
THIS DRAWING IS TO BE READ IN CONJUNCTION WITH ALL OTHER GENERAL ARRANGEMENT DRAWINGS, DETAILS AND SPECIFICATIONS.	
ALL WORKS TO COMPLY WITH THE REQUIREMENTS OF BUILDING REGULATIONS 1991 AND SUBSEQUENT AMENDMENTS.	

NOTES	
1. OVERHAUL AND REPAIR EXISTING WINDOWS AS NECESSARY.	
2. OVERHAUL AND REPAIR ROOF FINISH AS NECESSARY.	

Issue	Initials & date	modification	QA
A	ML 02/08/2016	Initial drawings drawn up	QA
B	ML 09/08/2016	Ground floor back to existing	QA
C	JRG 26/10/2016	Minor amendments	QA
D	JRG 19/04/2017	TENDER Phase 1	QA

DRAWING TYPE	
TENDER	
PROJECT TITLE	
LITTLEBOURNE LODGE, 1 THE ESPLANADE SANDGATE, FOLKESTONE CT20 3DX	
CLIENT	
MR M CUTHBERT	

DRAWING TITLE			
SECTION BB			
AS PROPOSED			
PHASE 1			
date	scales	size	drawn by
JUN/16	1/100	A4	ML
job no.	drawing no.	revision no.	
16/215/RJ	AL(0)118	D	

Cyma Architects
55 The Old High Street,
Folkestone, Kent, CT20 1RN
Tel: 01233 666667
Fax: 01233 666663
Website: www.cymaarchitects.co.uk
E-mail: enquiries@cymaarchitects.co.uk
Chartered Architects

Roger Joyce Associates
CHARTERED ARCHITECTS
3 Joiner Road,
Folkestone, Kent, CT20 2RF
Tel: 01303 246400
Website: www.rogerjoyceassociates.co.uk
E-mail: info@rogerjoyceassociates.co.uk
Chartered Architects

COPYRIGHT ACKNOWLEDGEMENT	
THE COPYRIGHT OF THE FOLLOWING WORKS IN CONNECTION WITH THIS DOCUMENT ARE ACKNOWLEDGED AND DECIDED BELOW:	

METRIC SCALE
1:100

