



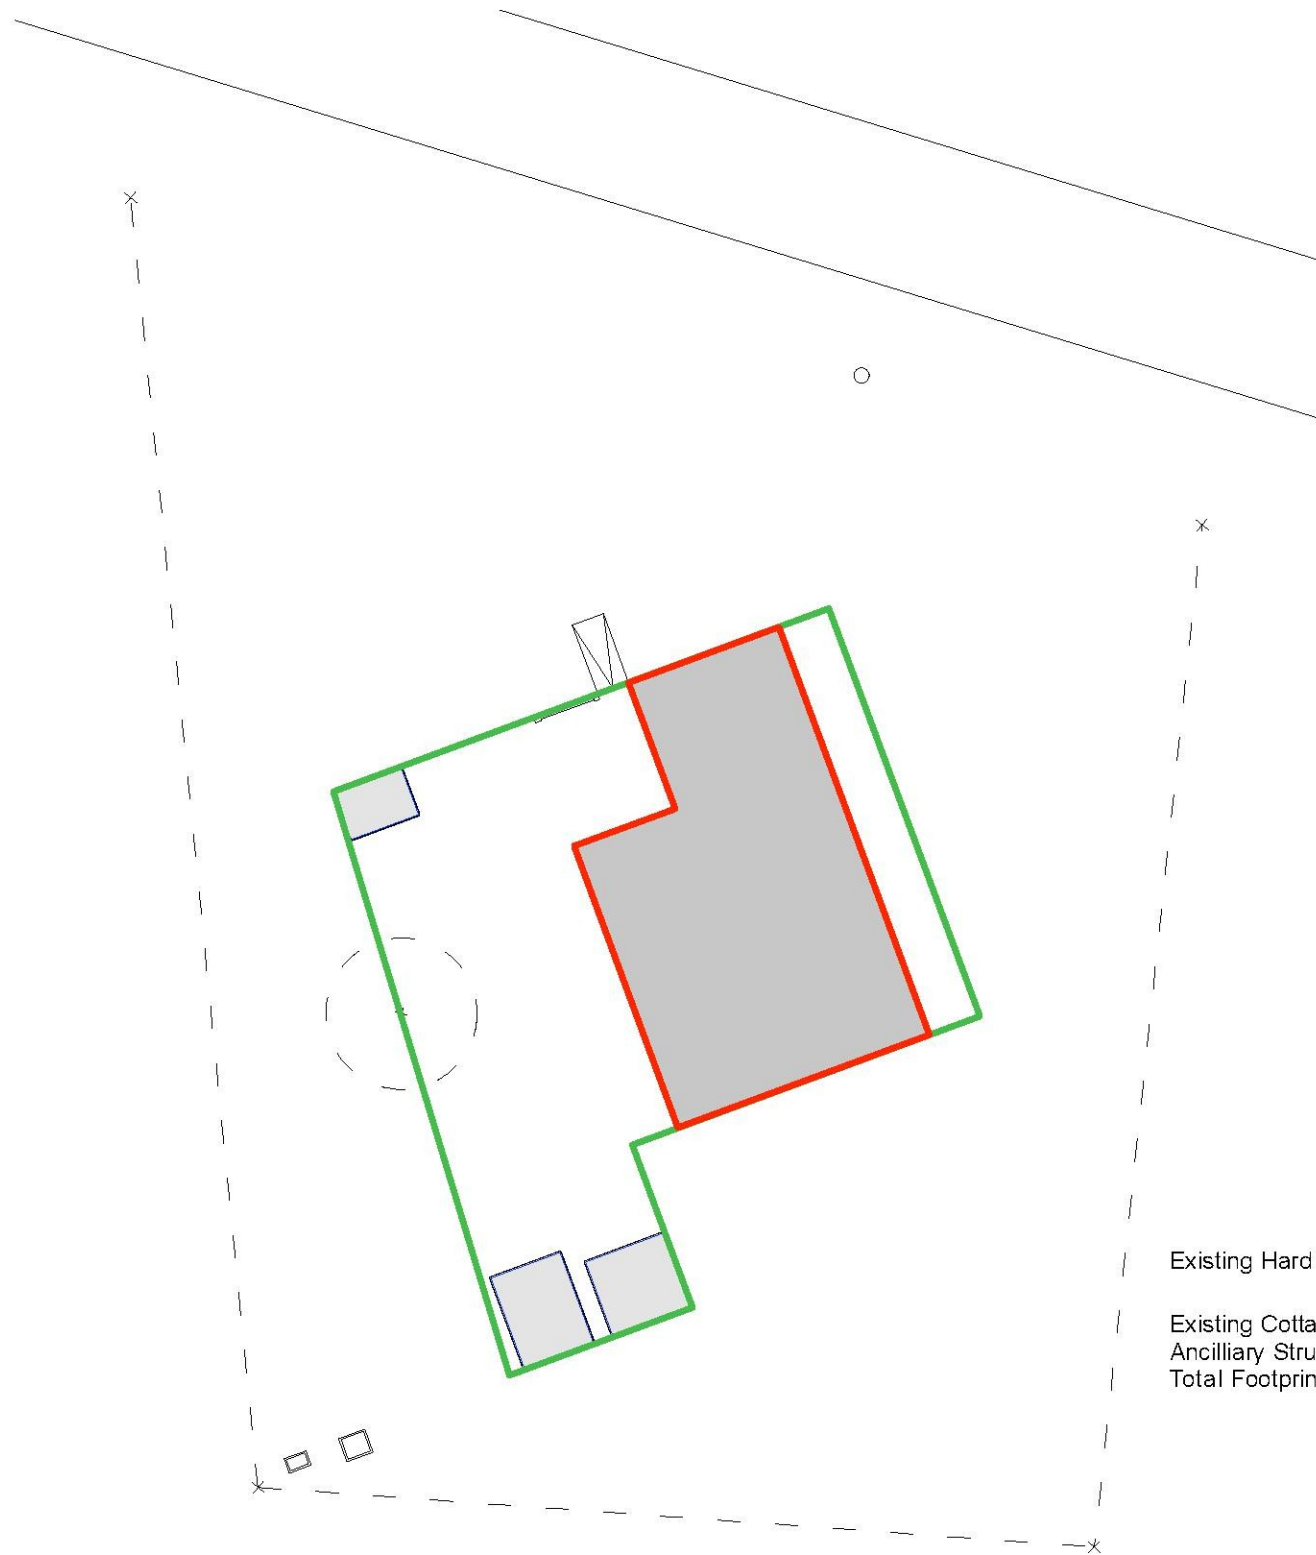

Existing Footprint 1:200

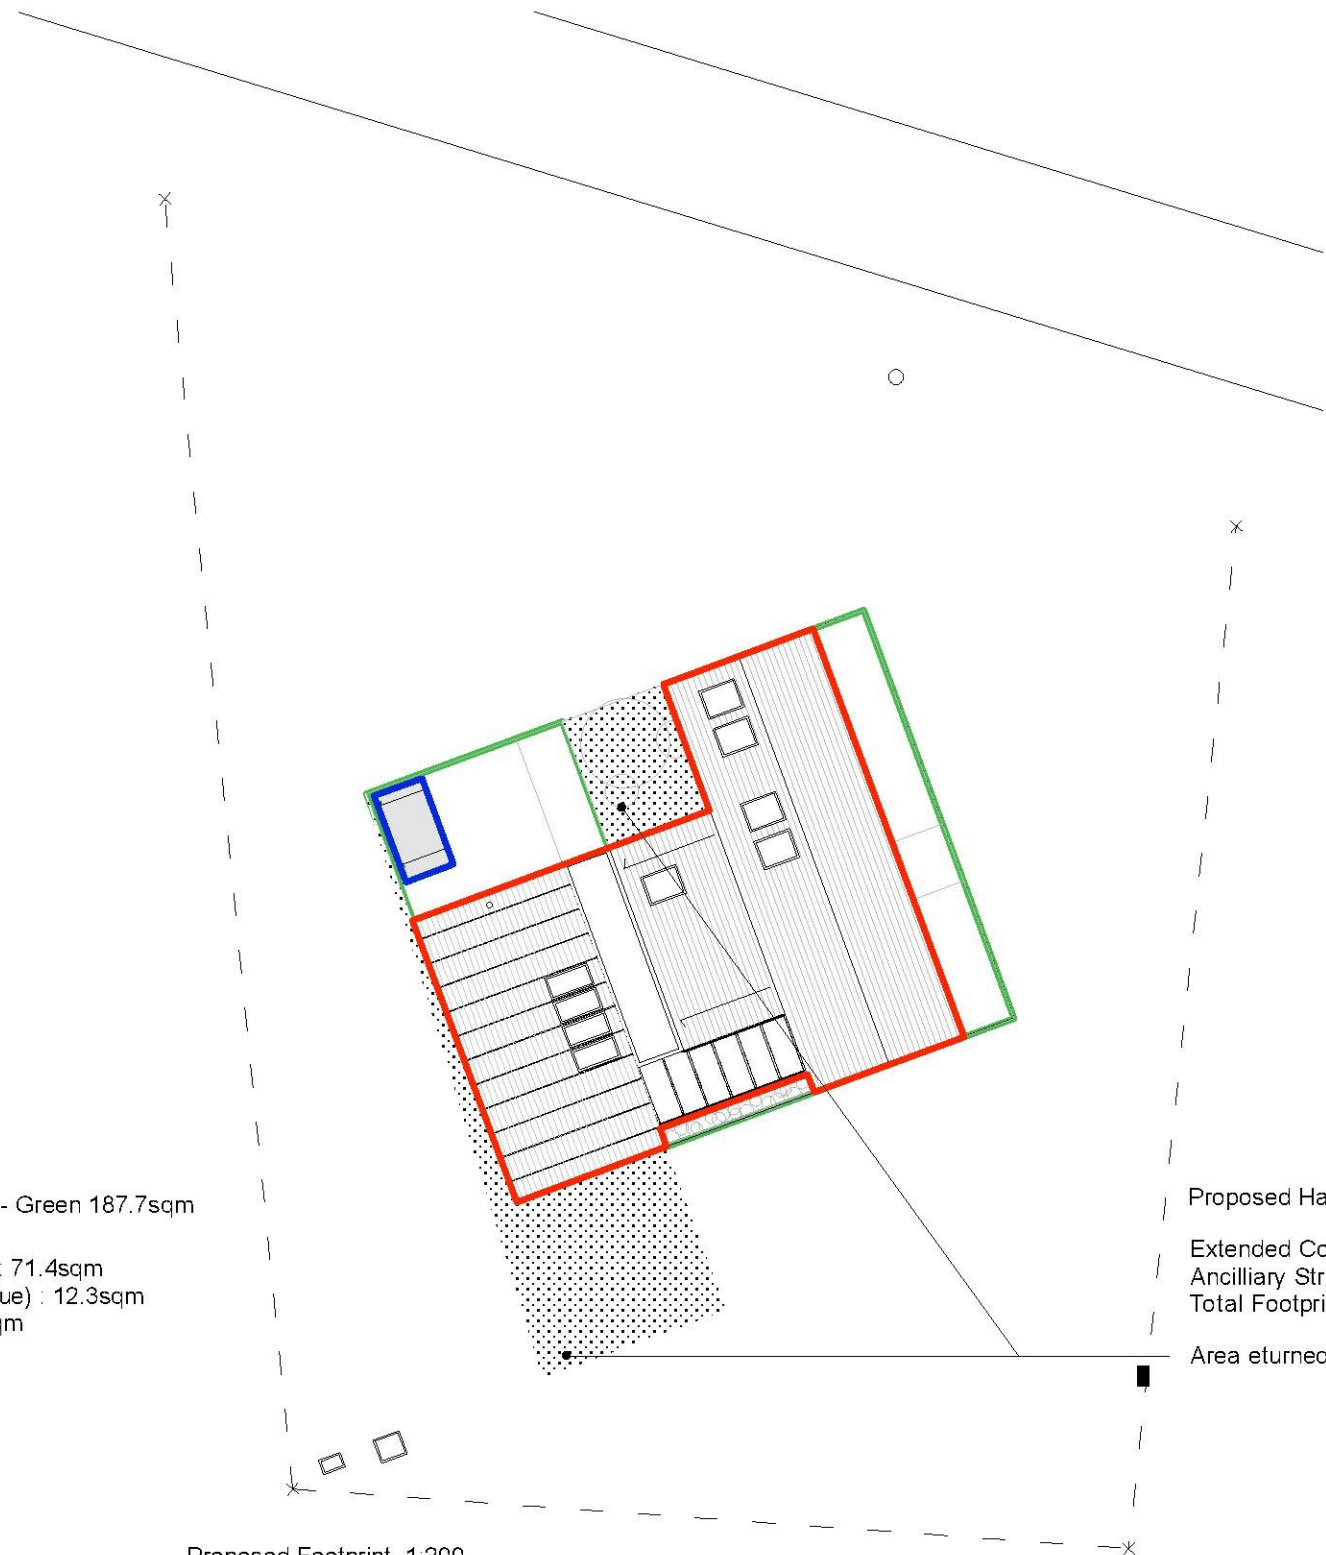

Proposed Footprint 1:200

Existing Hard Standing - Green 187.7sqm
Existing Cottage (Red) : 71.4sqm
Ancilliary Structures (Blue) : 12.3sqm
Total Footprint : 83.7sqm

Proposed Hard Standing 151.3sqm
Extended Cottage : 113.3sqm
Ancilliary Structures : 3.2sqm
Total Footprint : 116.5sqm
Area returned to Shingle : 36.4sqm

Revisions

Notes

Do not scale from drawings. Errors to be reported immediately to the Architect. To be read in conjunction with all relevant Architects' Services and Structural Engineers' drawings. All existing site, trees and building information has been compiled from different sources. All dimensions to be checked on site.

NORD

Nord London Ltd
Unit 9
5 Durham Yard
London E2 9QF
london@nordarchitecture.com
graeme@nordarchitecture.com
www.nordarchitecture.com

Contact : Graeme Williamson
Tel : 0203 620 6298
Mobile : 07771 590 971

Title	Drawing No. / Rev	
Existing / Proposed	L(00)16 P2	
Client	Tea Colaianni & John Wyatt	
Date	03.16	
Issue	PLANNING	
Drawn By	JM	Checked By GW
Scale/Format	1:200/A3	
Project Name	Project No.	
Garden Cottage	NL15031	