




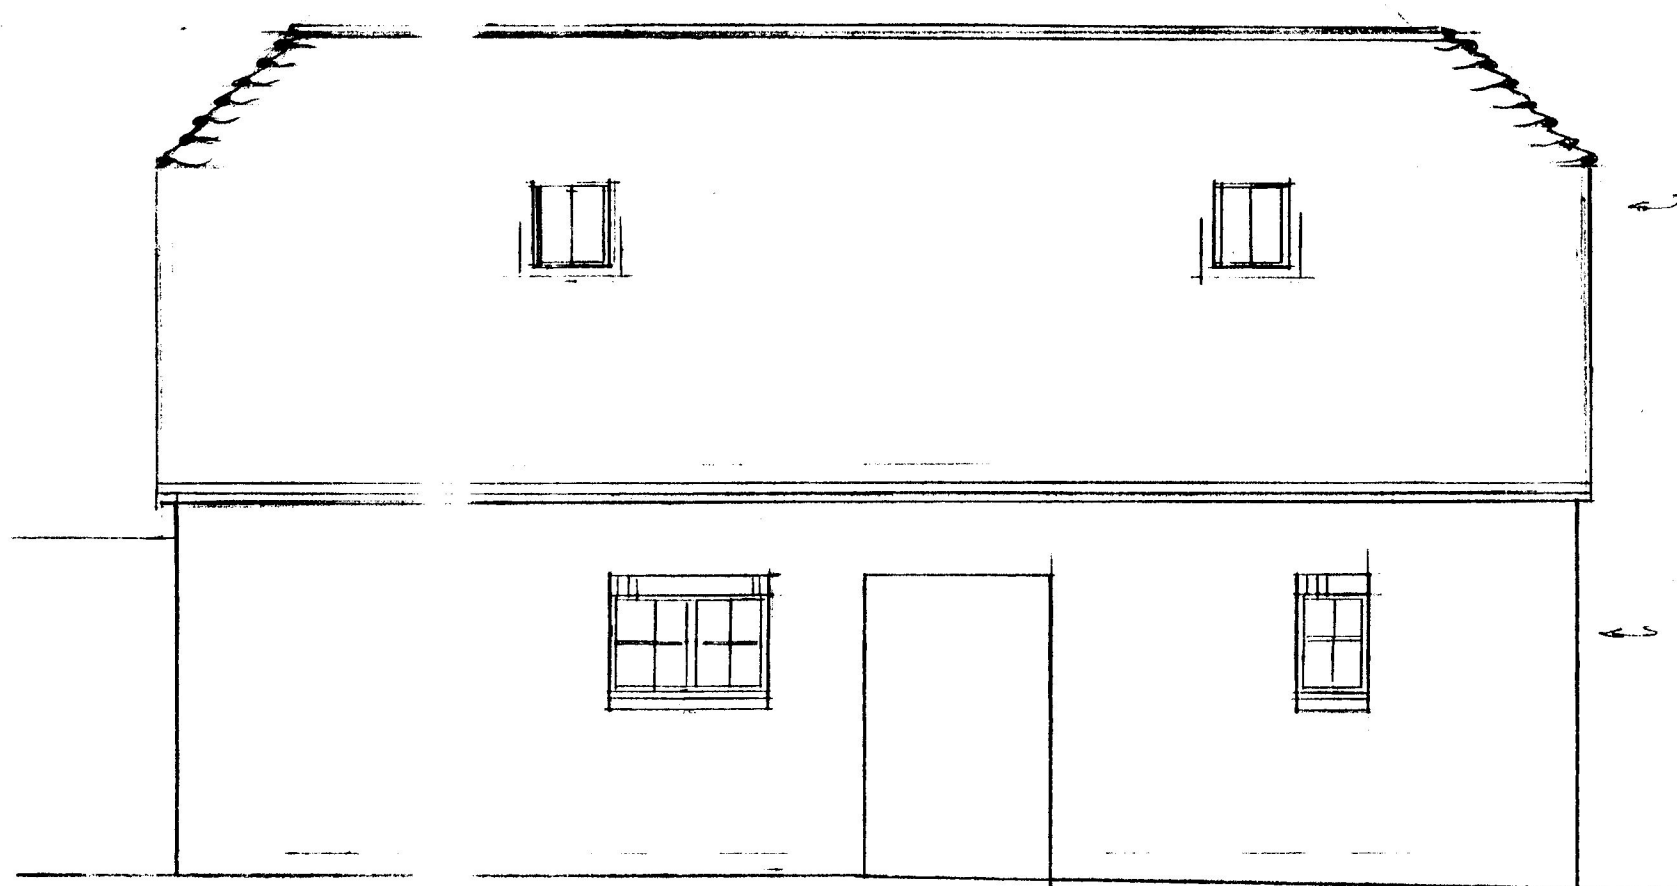


EAST ELEVATION

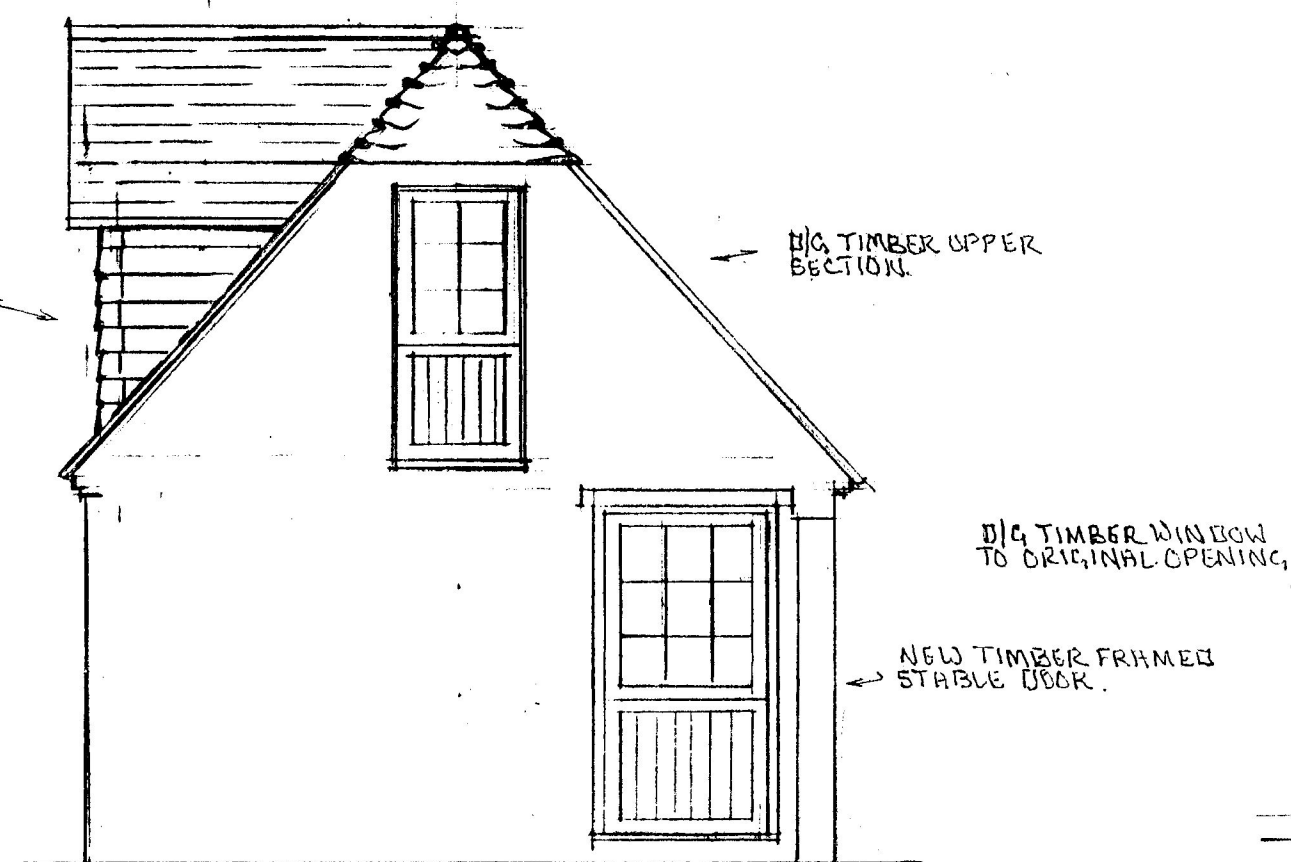


SOUTH ELEVATION

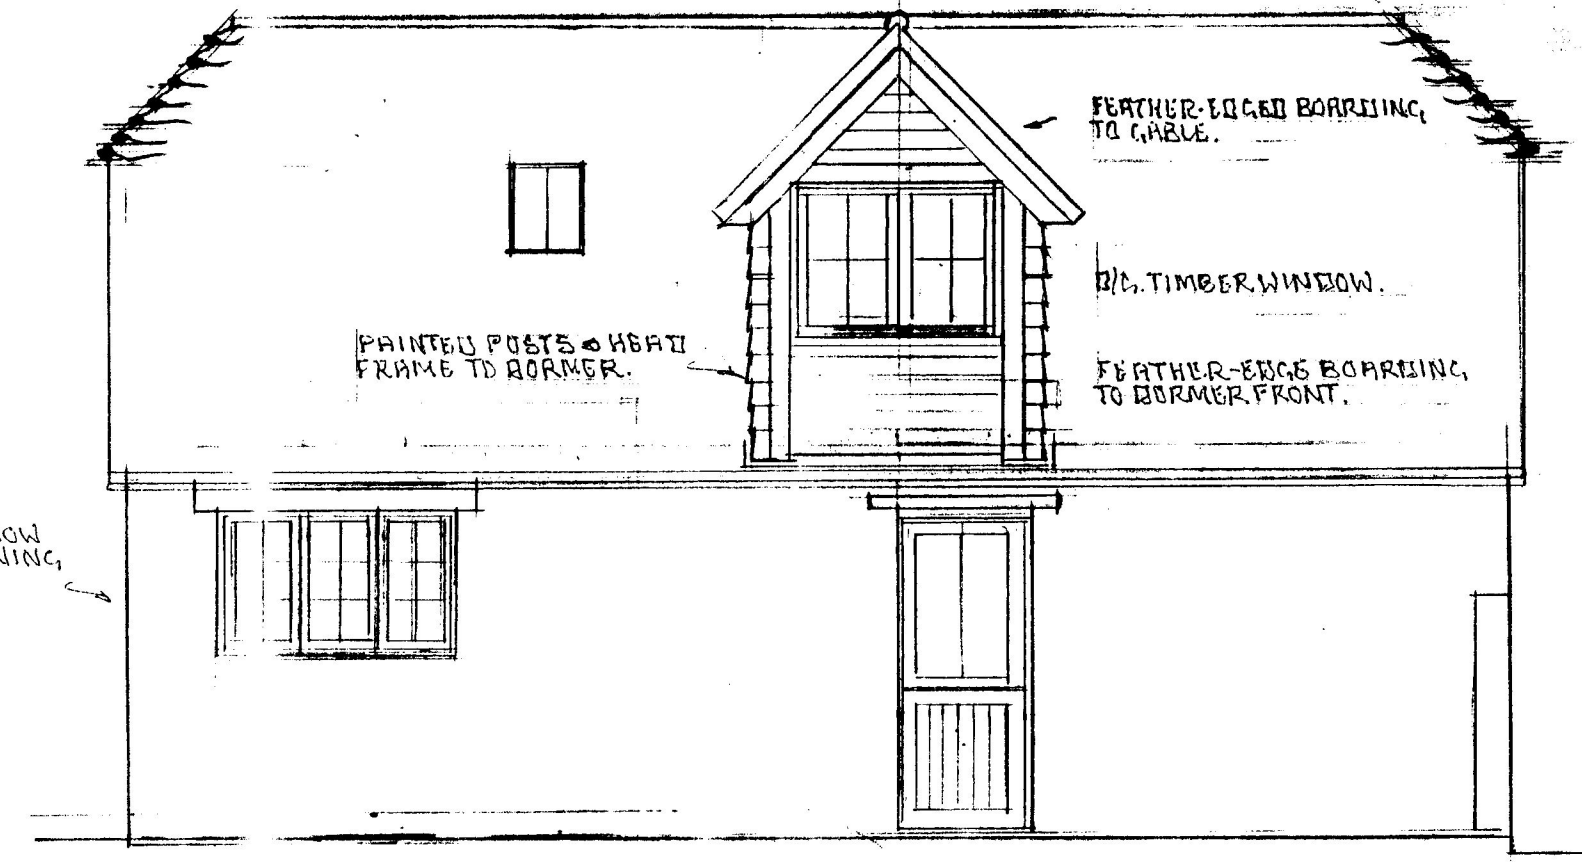


WEST ELEVATION

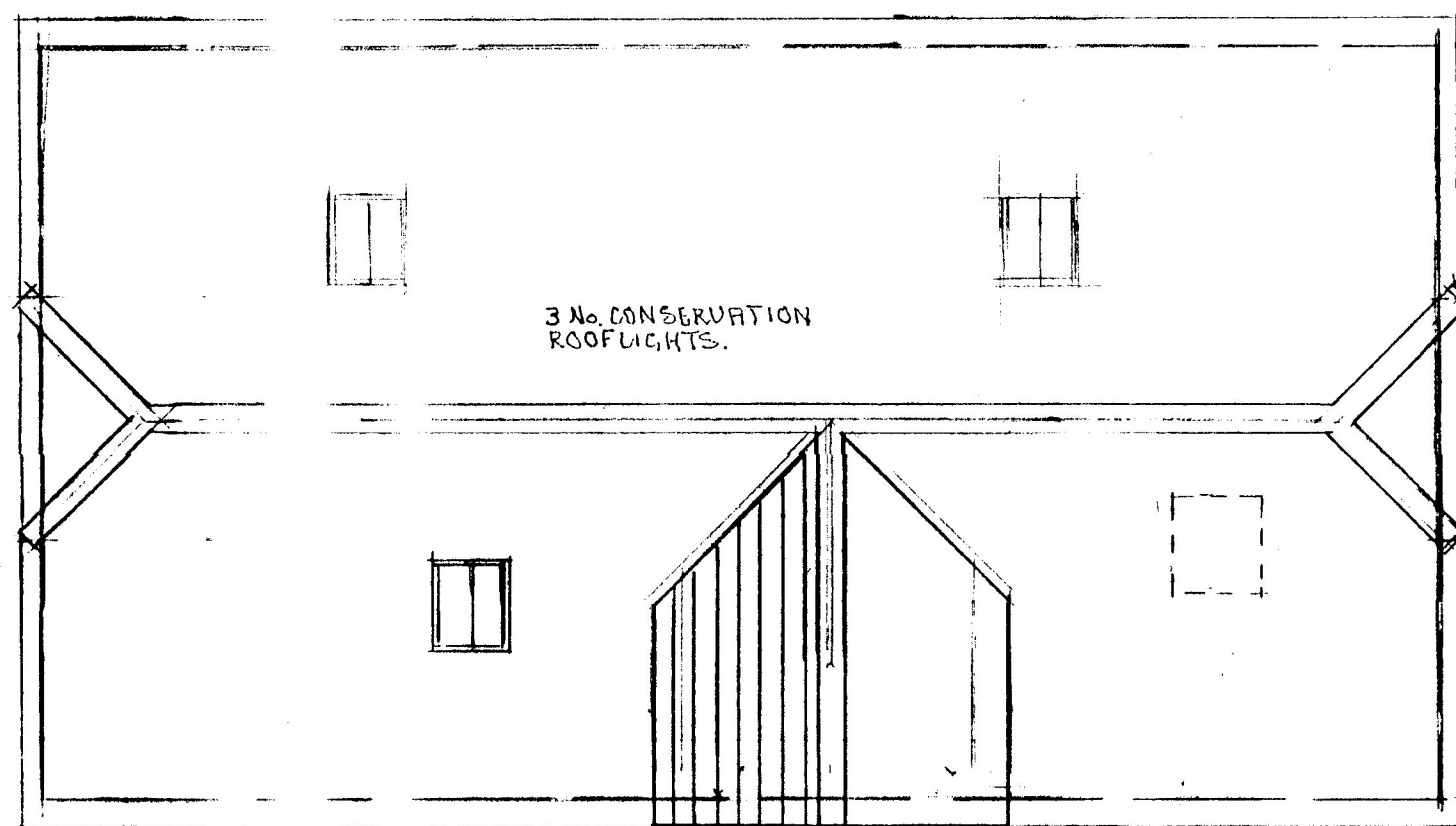

ROOF PLAN

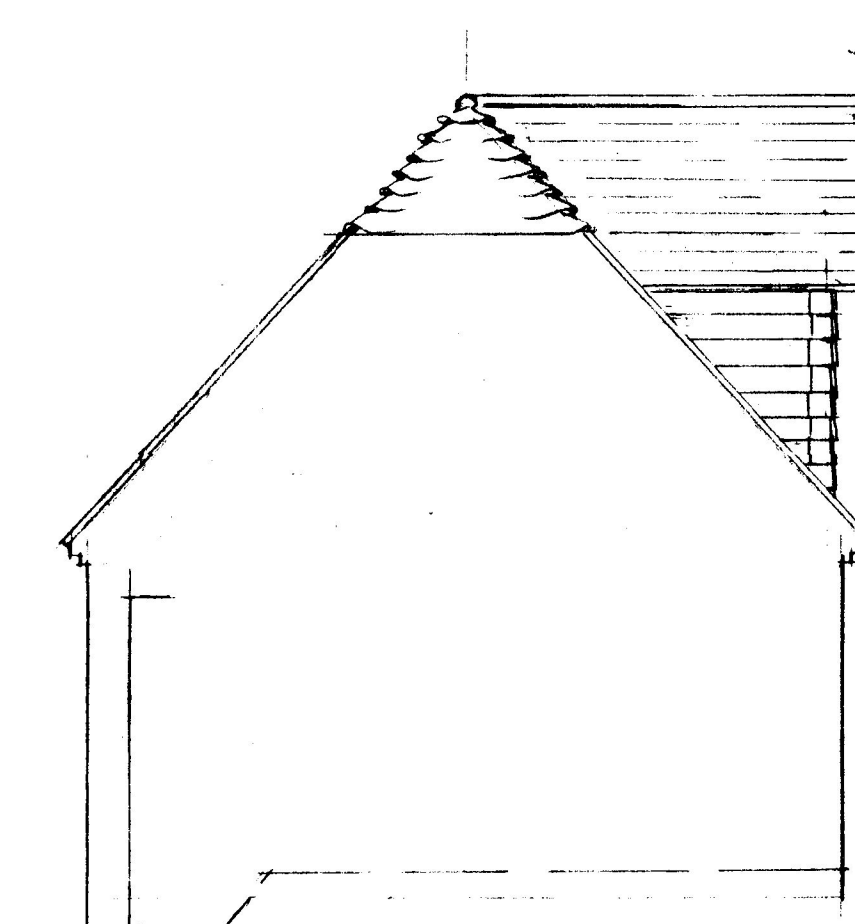


NORTH ELEVATION

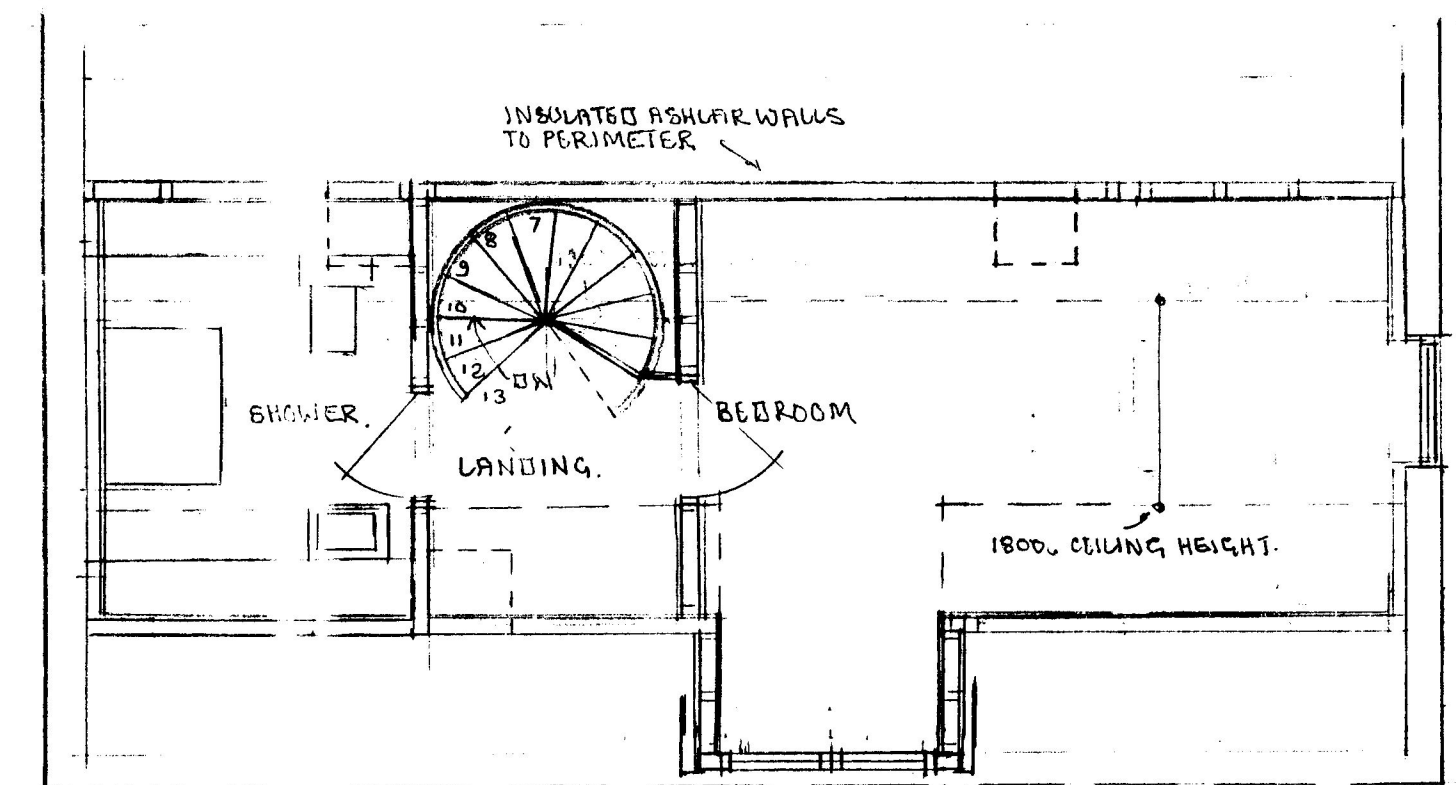

FIRST FLOOR PLAN

EXISTING WINDOWS REPLACED WITH NEW TIMBER D/G WINDOWS WITH OBSCURE GLAZING.

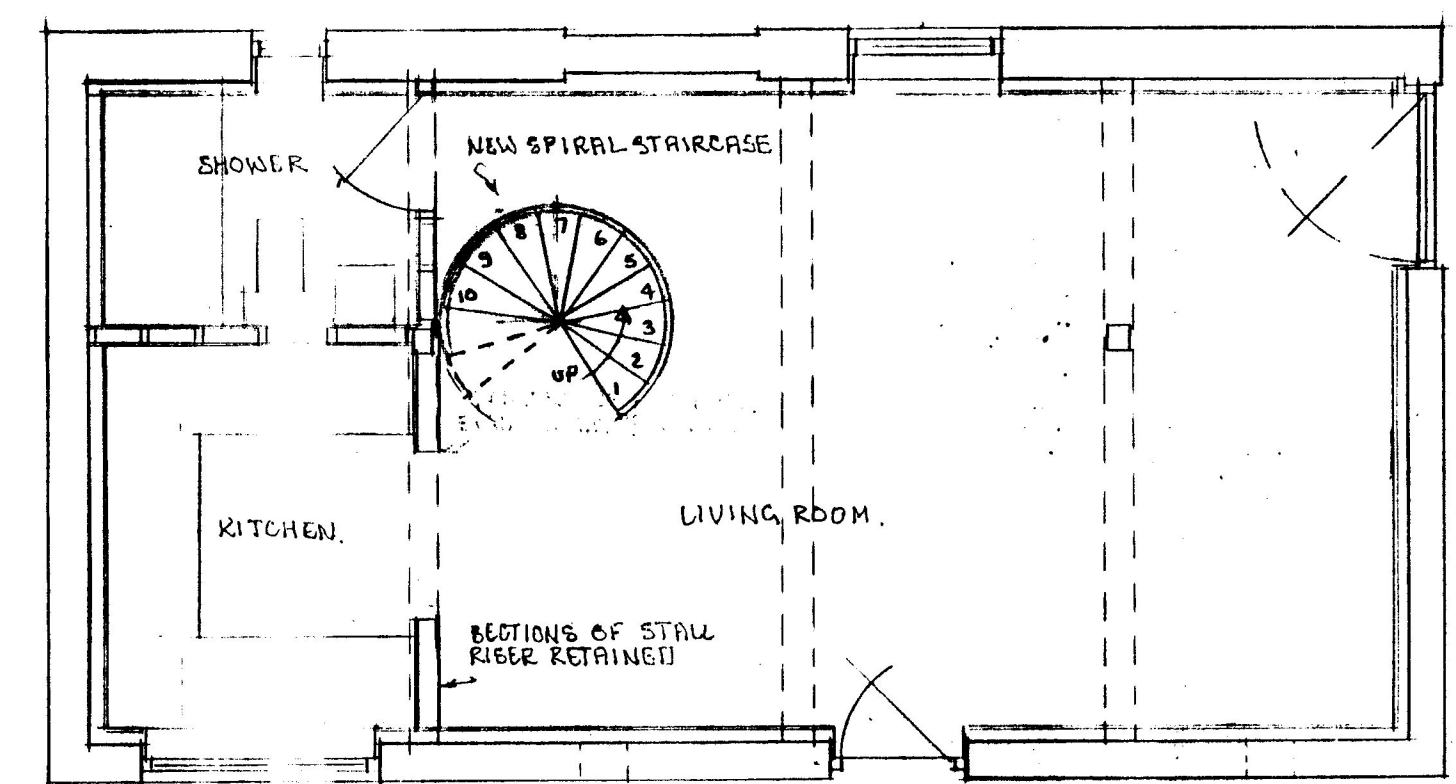

GROUND FLOOR PLAN

NEW STABLE DOOR GLAZING TO UPPER SECTION.

Corporate Post Room  
24 APR 2017

REV. D APR 2017  
DORMER POSTS REDUCED TO 160mm  
PLAIN TILE ROOFLIGHTS ADDED  
REV C MAR 2017  
DORMER AMENDED AS REQUIRED BY  
ARCHITECT CONSULTANT.  
REV B NOV 2016  
LOCATION & BLOCK PLAN ADDED  
REV A OCT 2016  
MINOR AMENDMENTS

