



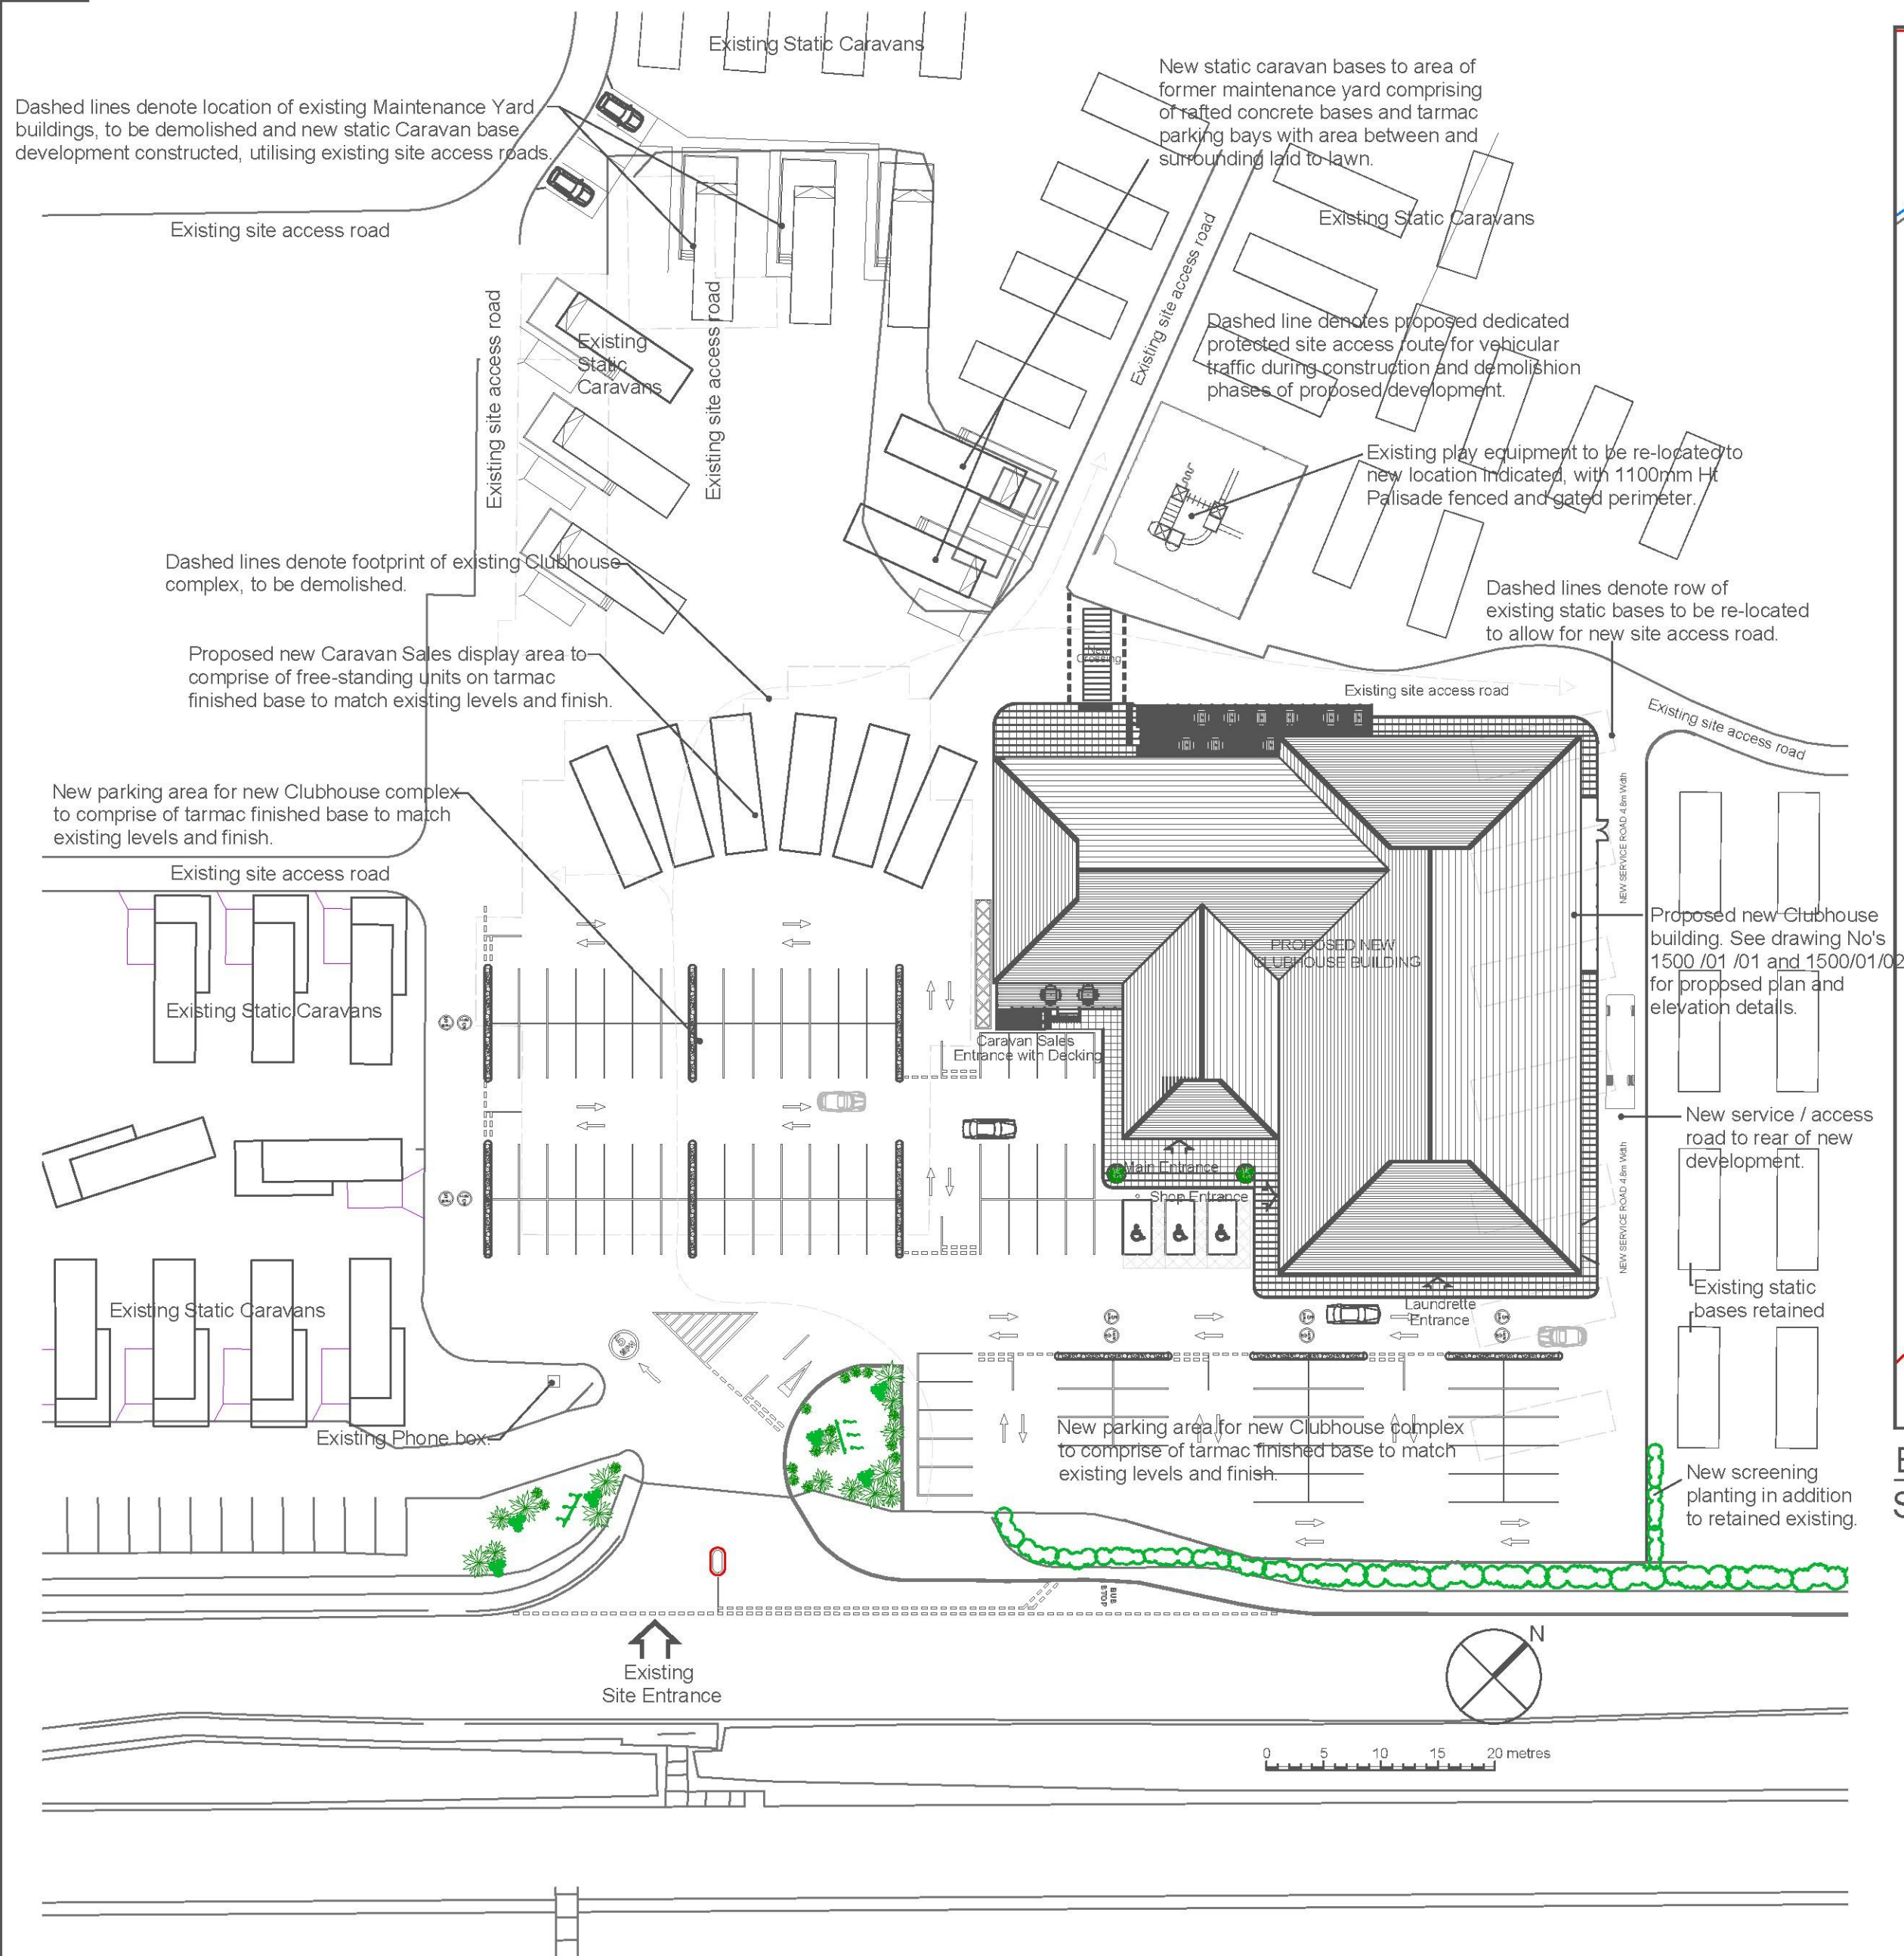

PROPOSED BLOCK PLAN.
Scale 1-500

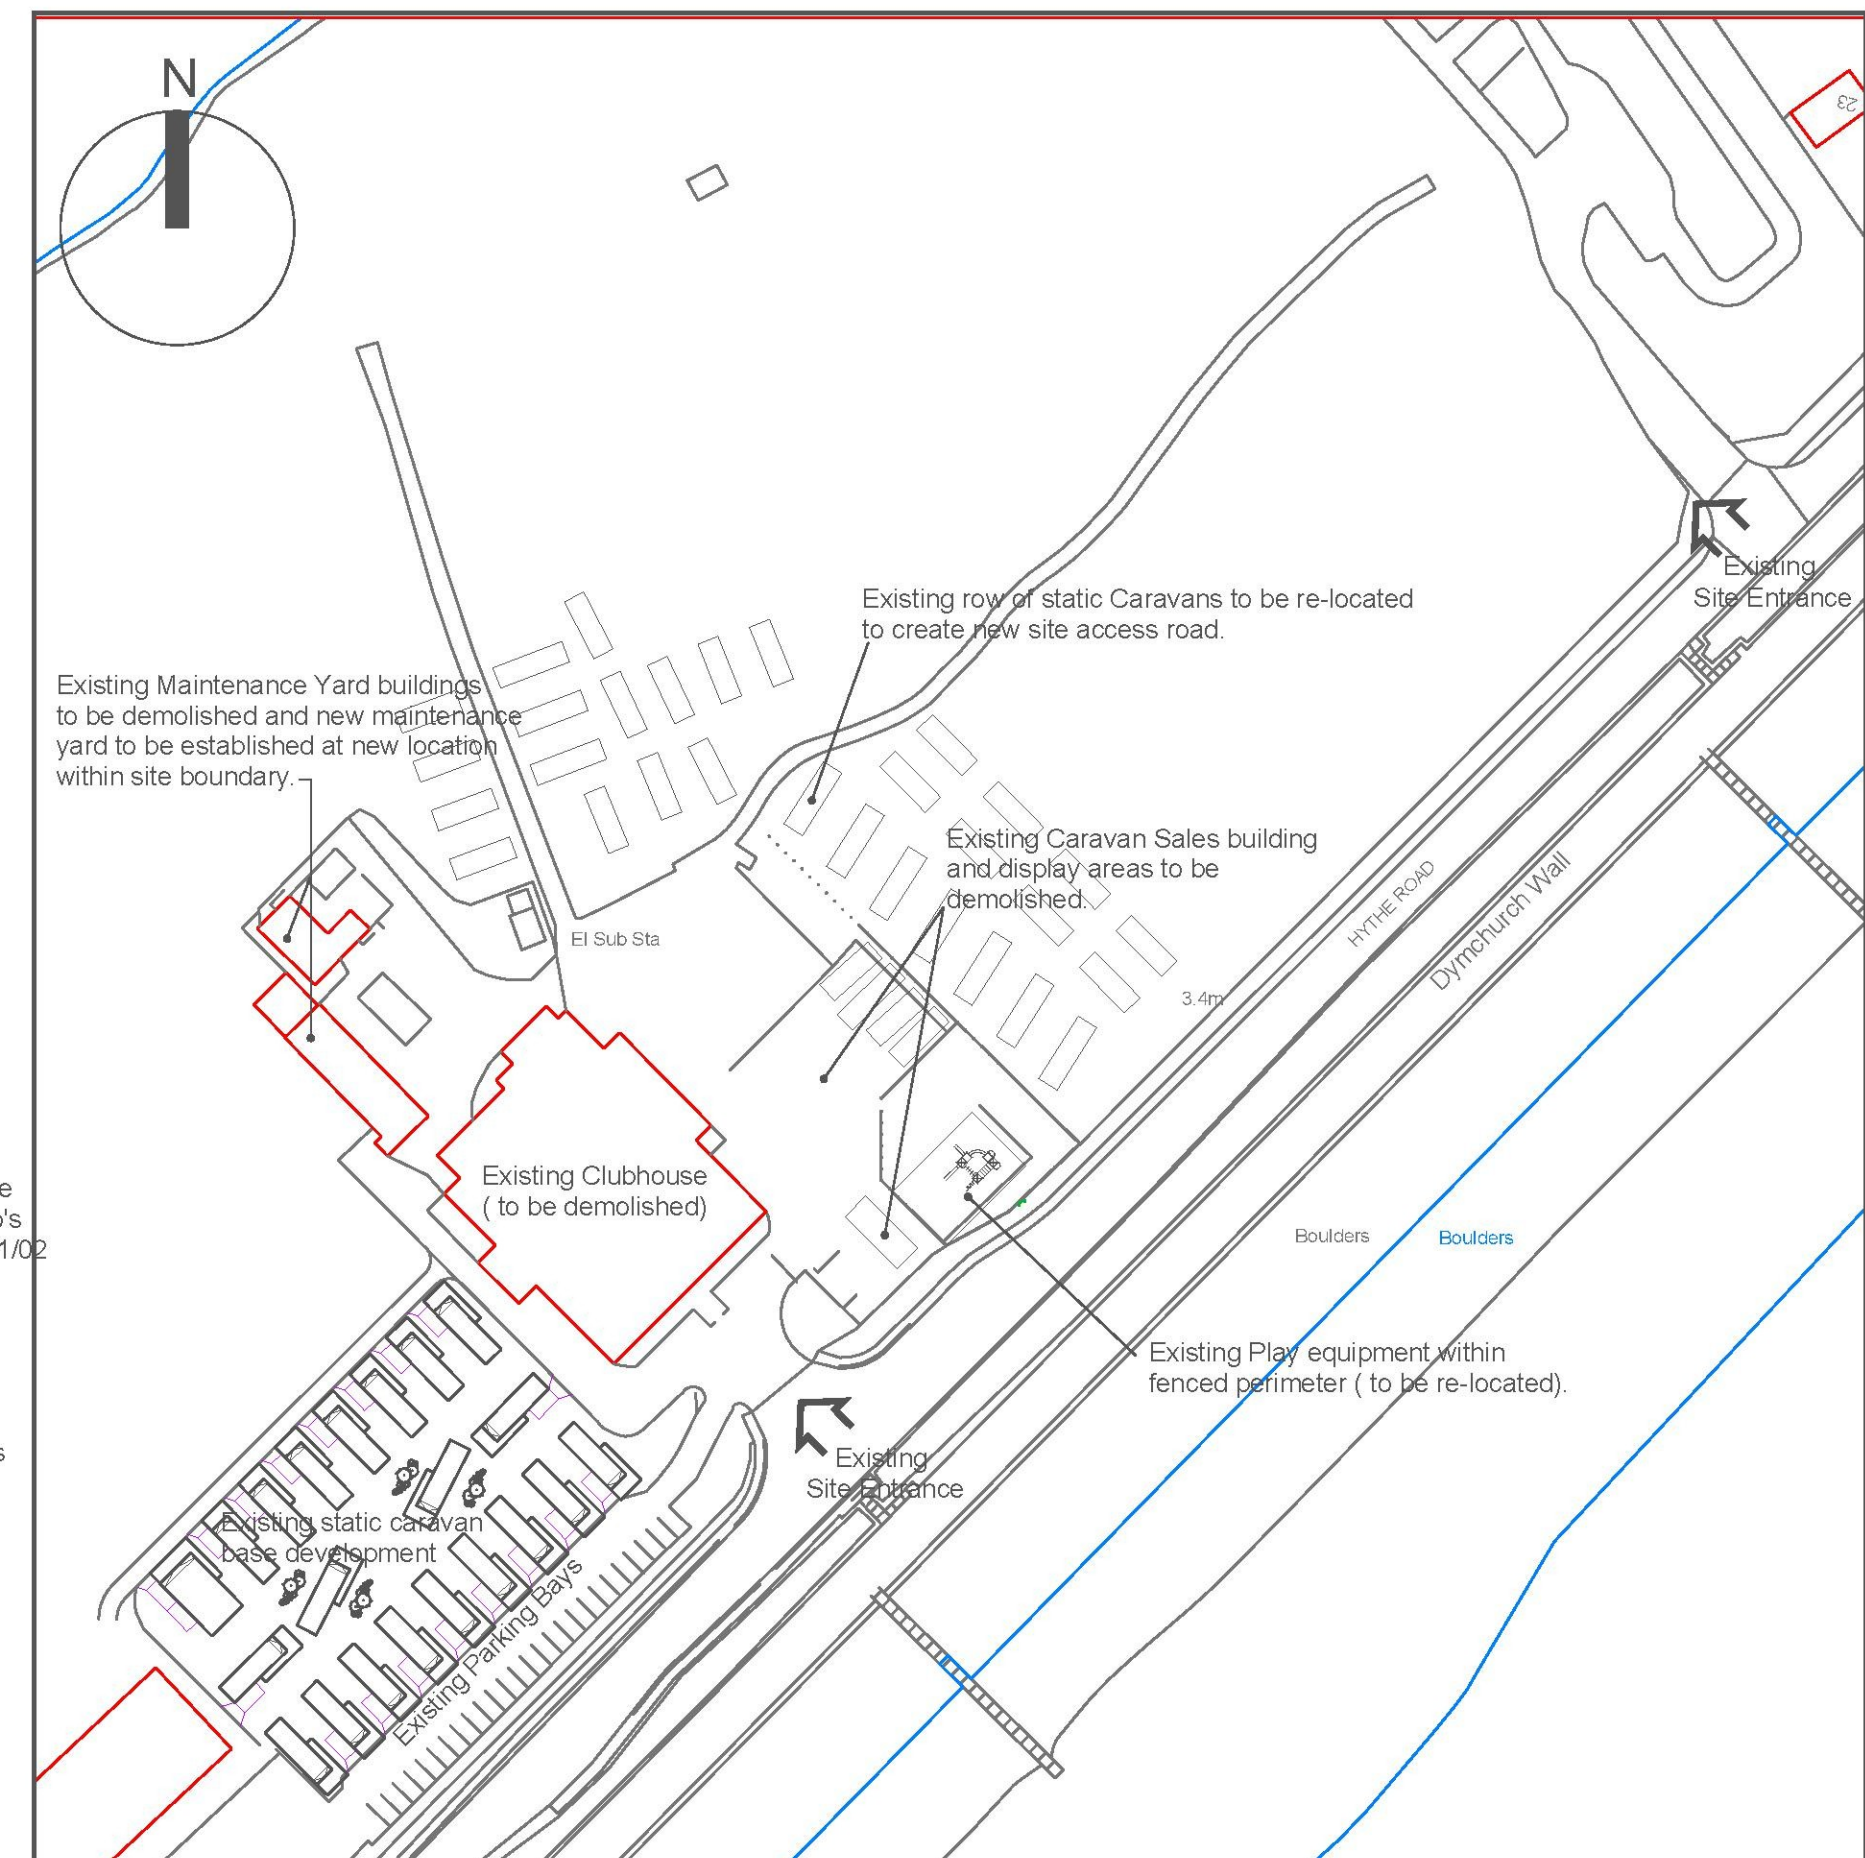

Existing site location plan.
Scale 1-1250

Revision : | Date : | Details :

Client : Park Holidays UK Ltd

Site : New Beach Holiday Park
Hythe Road
Dymchurch
Kent TN29 0JX

Title : Proposed new build Clubhouse complex.
Existing site location plan.
Proposed development block plan.

Date : March 2017

Scale : 1-1250 & 1-500 @ A2



14 Rushmere Close
West Mersea
Essex
CO5 8QQ

Tel: 01206 385858
Fax: 01206 385880
www.stroods.co.uk

Drawn by : SMF	Checked by : CSD
----------------	------------------

Drawing No: 1500 / 02 / 02 Revision :