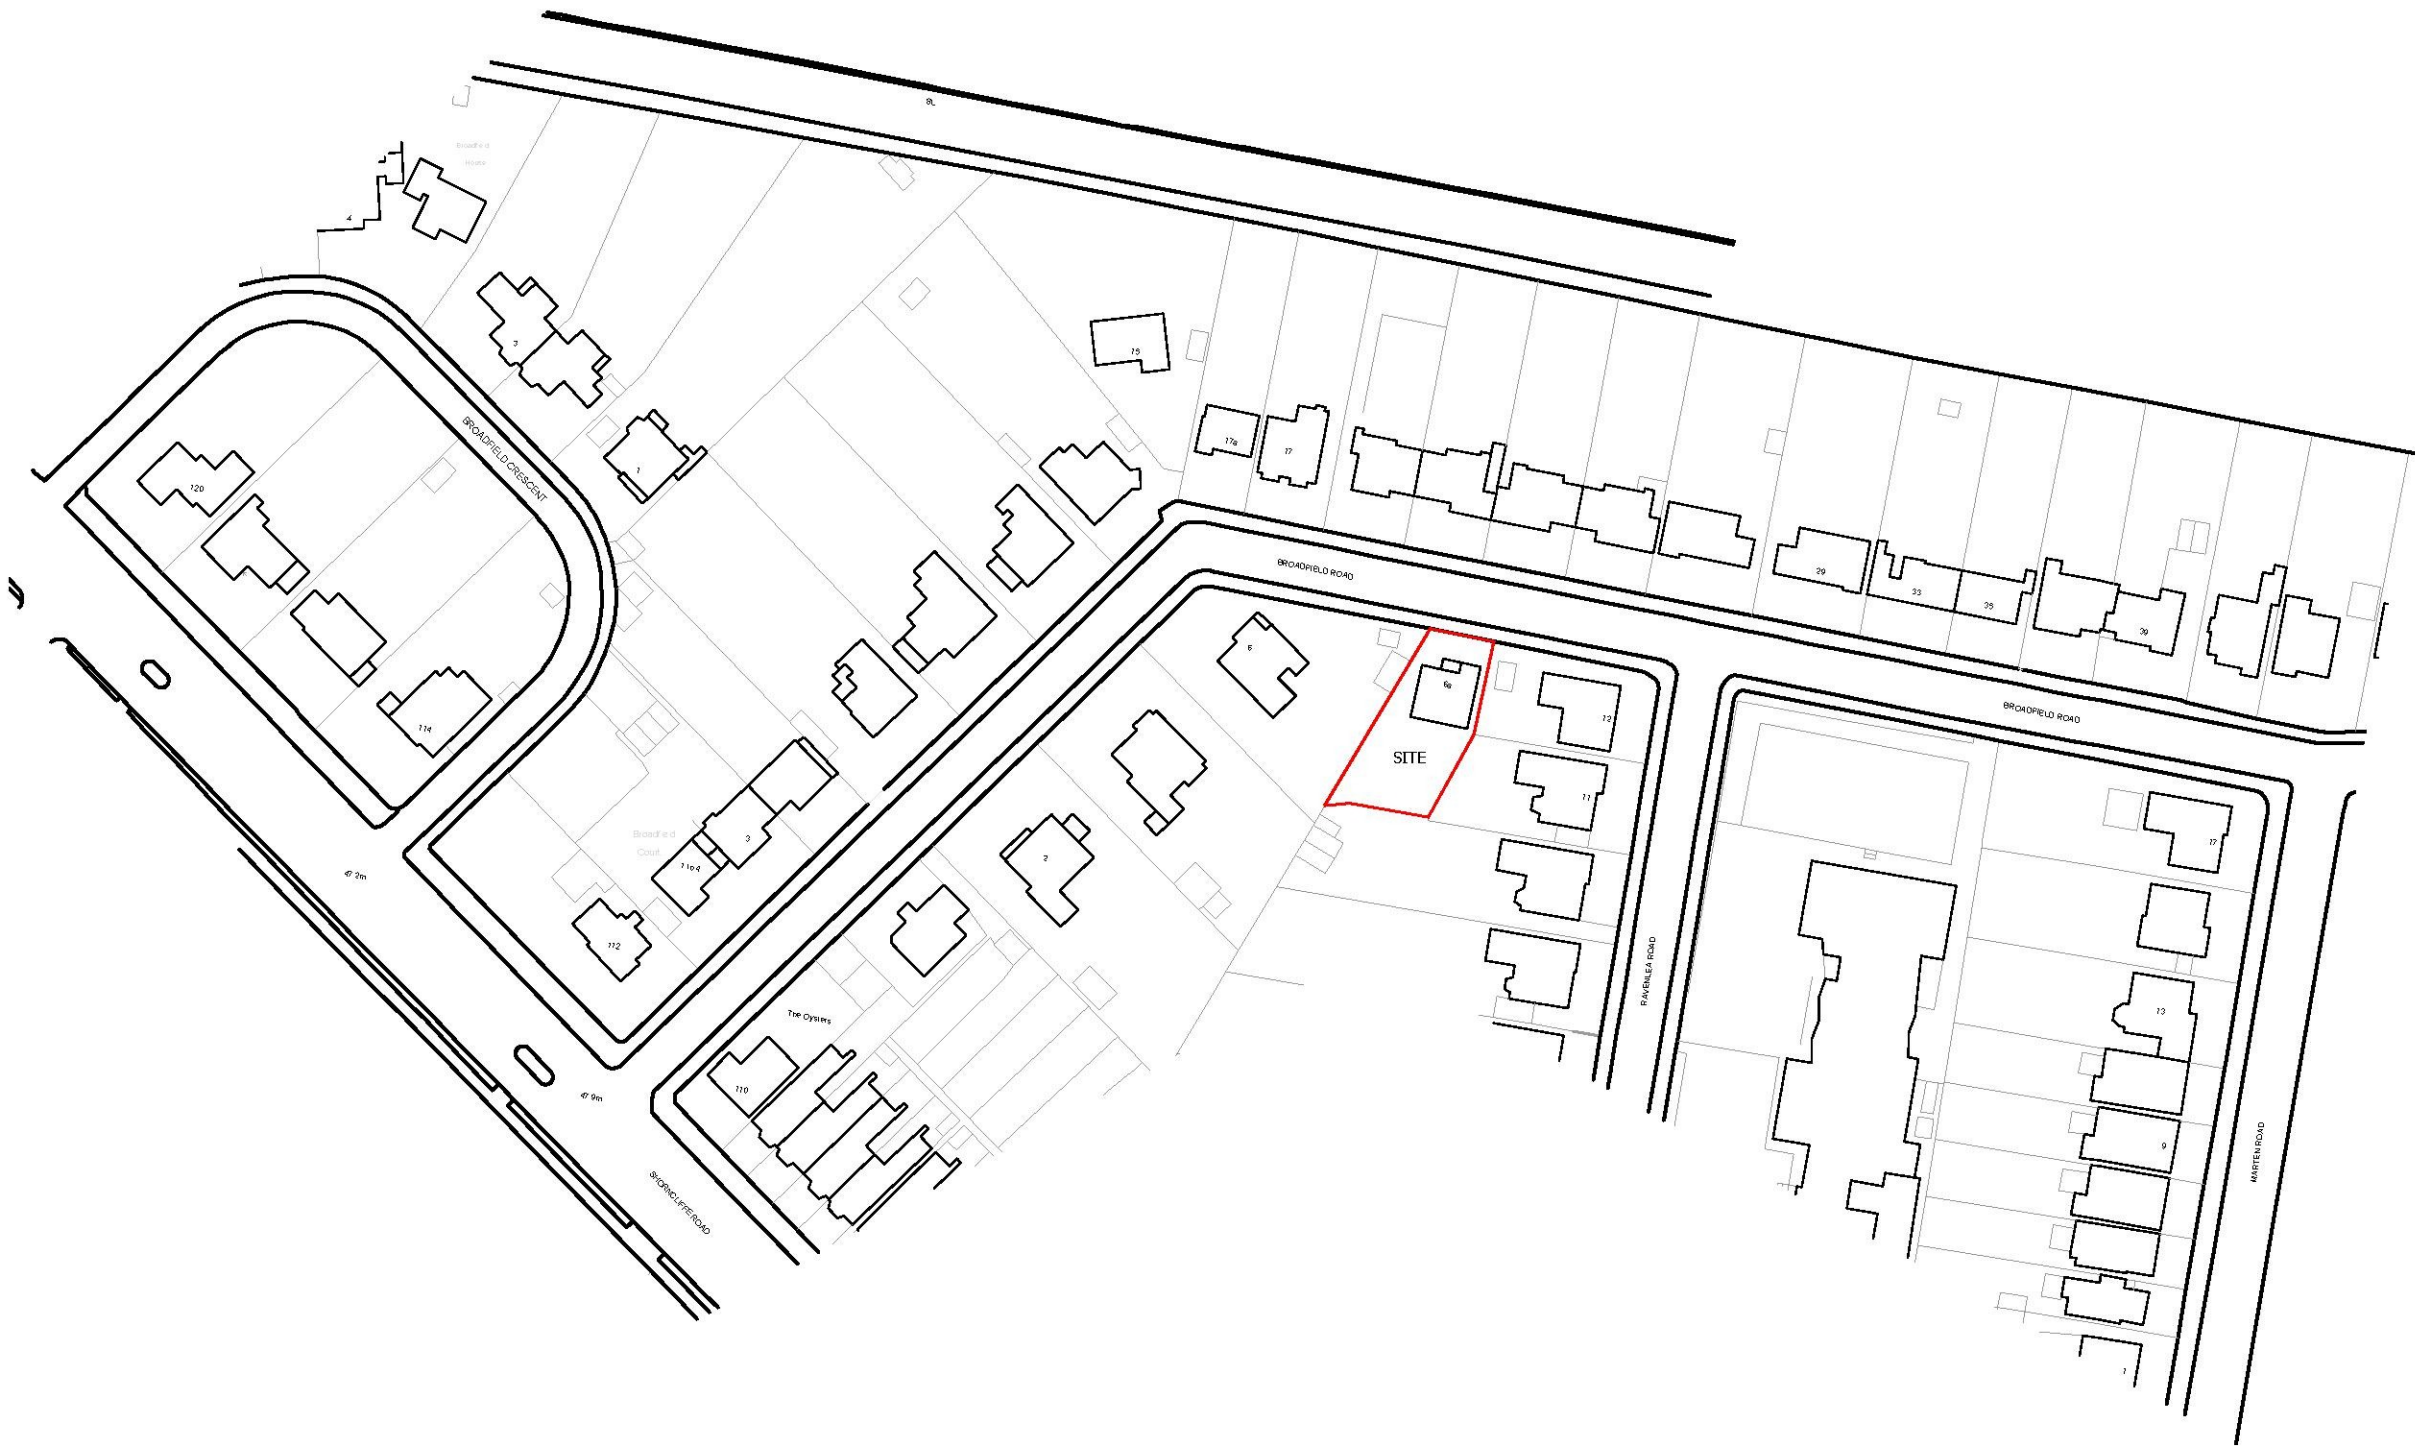



NOTES:

This drawing is the copyright of John Verkaik and should not be copied without consent.

All work must be carried out in accordance with the requirements of the current British Standards and Building Regulations.

The contractor must verify all levels and dimensions on site before commencing any work or preparing shop drawings. Any discrepancies should be notified to the architect immediately.

Use written dimensions only. Do not scale off this drawing. If in doubt please ask.

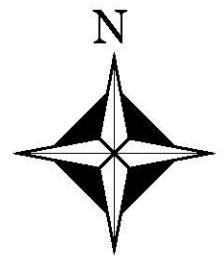

No	Revision	Description	Date	Checked
JV CHARTERED Architects				
Chartered Architect 6a Broadfield Road Folkestone Kent CT20 2JT Telephone: (01303) 252 182 Mob: 0787 635 3484				
PROJECT NO. 1603				
CLIENT/PROJECT MR JOHN VERKAIK 6a BROADFIELD ROAD FOLKESTONE KENT. CT20 2JT				
DRAWING TITLE SITE LOCATION PLAN				
SCALE 1:1250				
STATUS PLANNING			AREA	
DRAWN BY RT		CHECKED JV	DATE APRIL 2016	
DRAWING No. 1603-01			REV No.	

LOCATION PLAN