


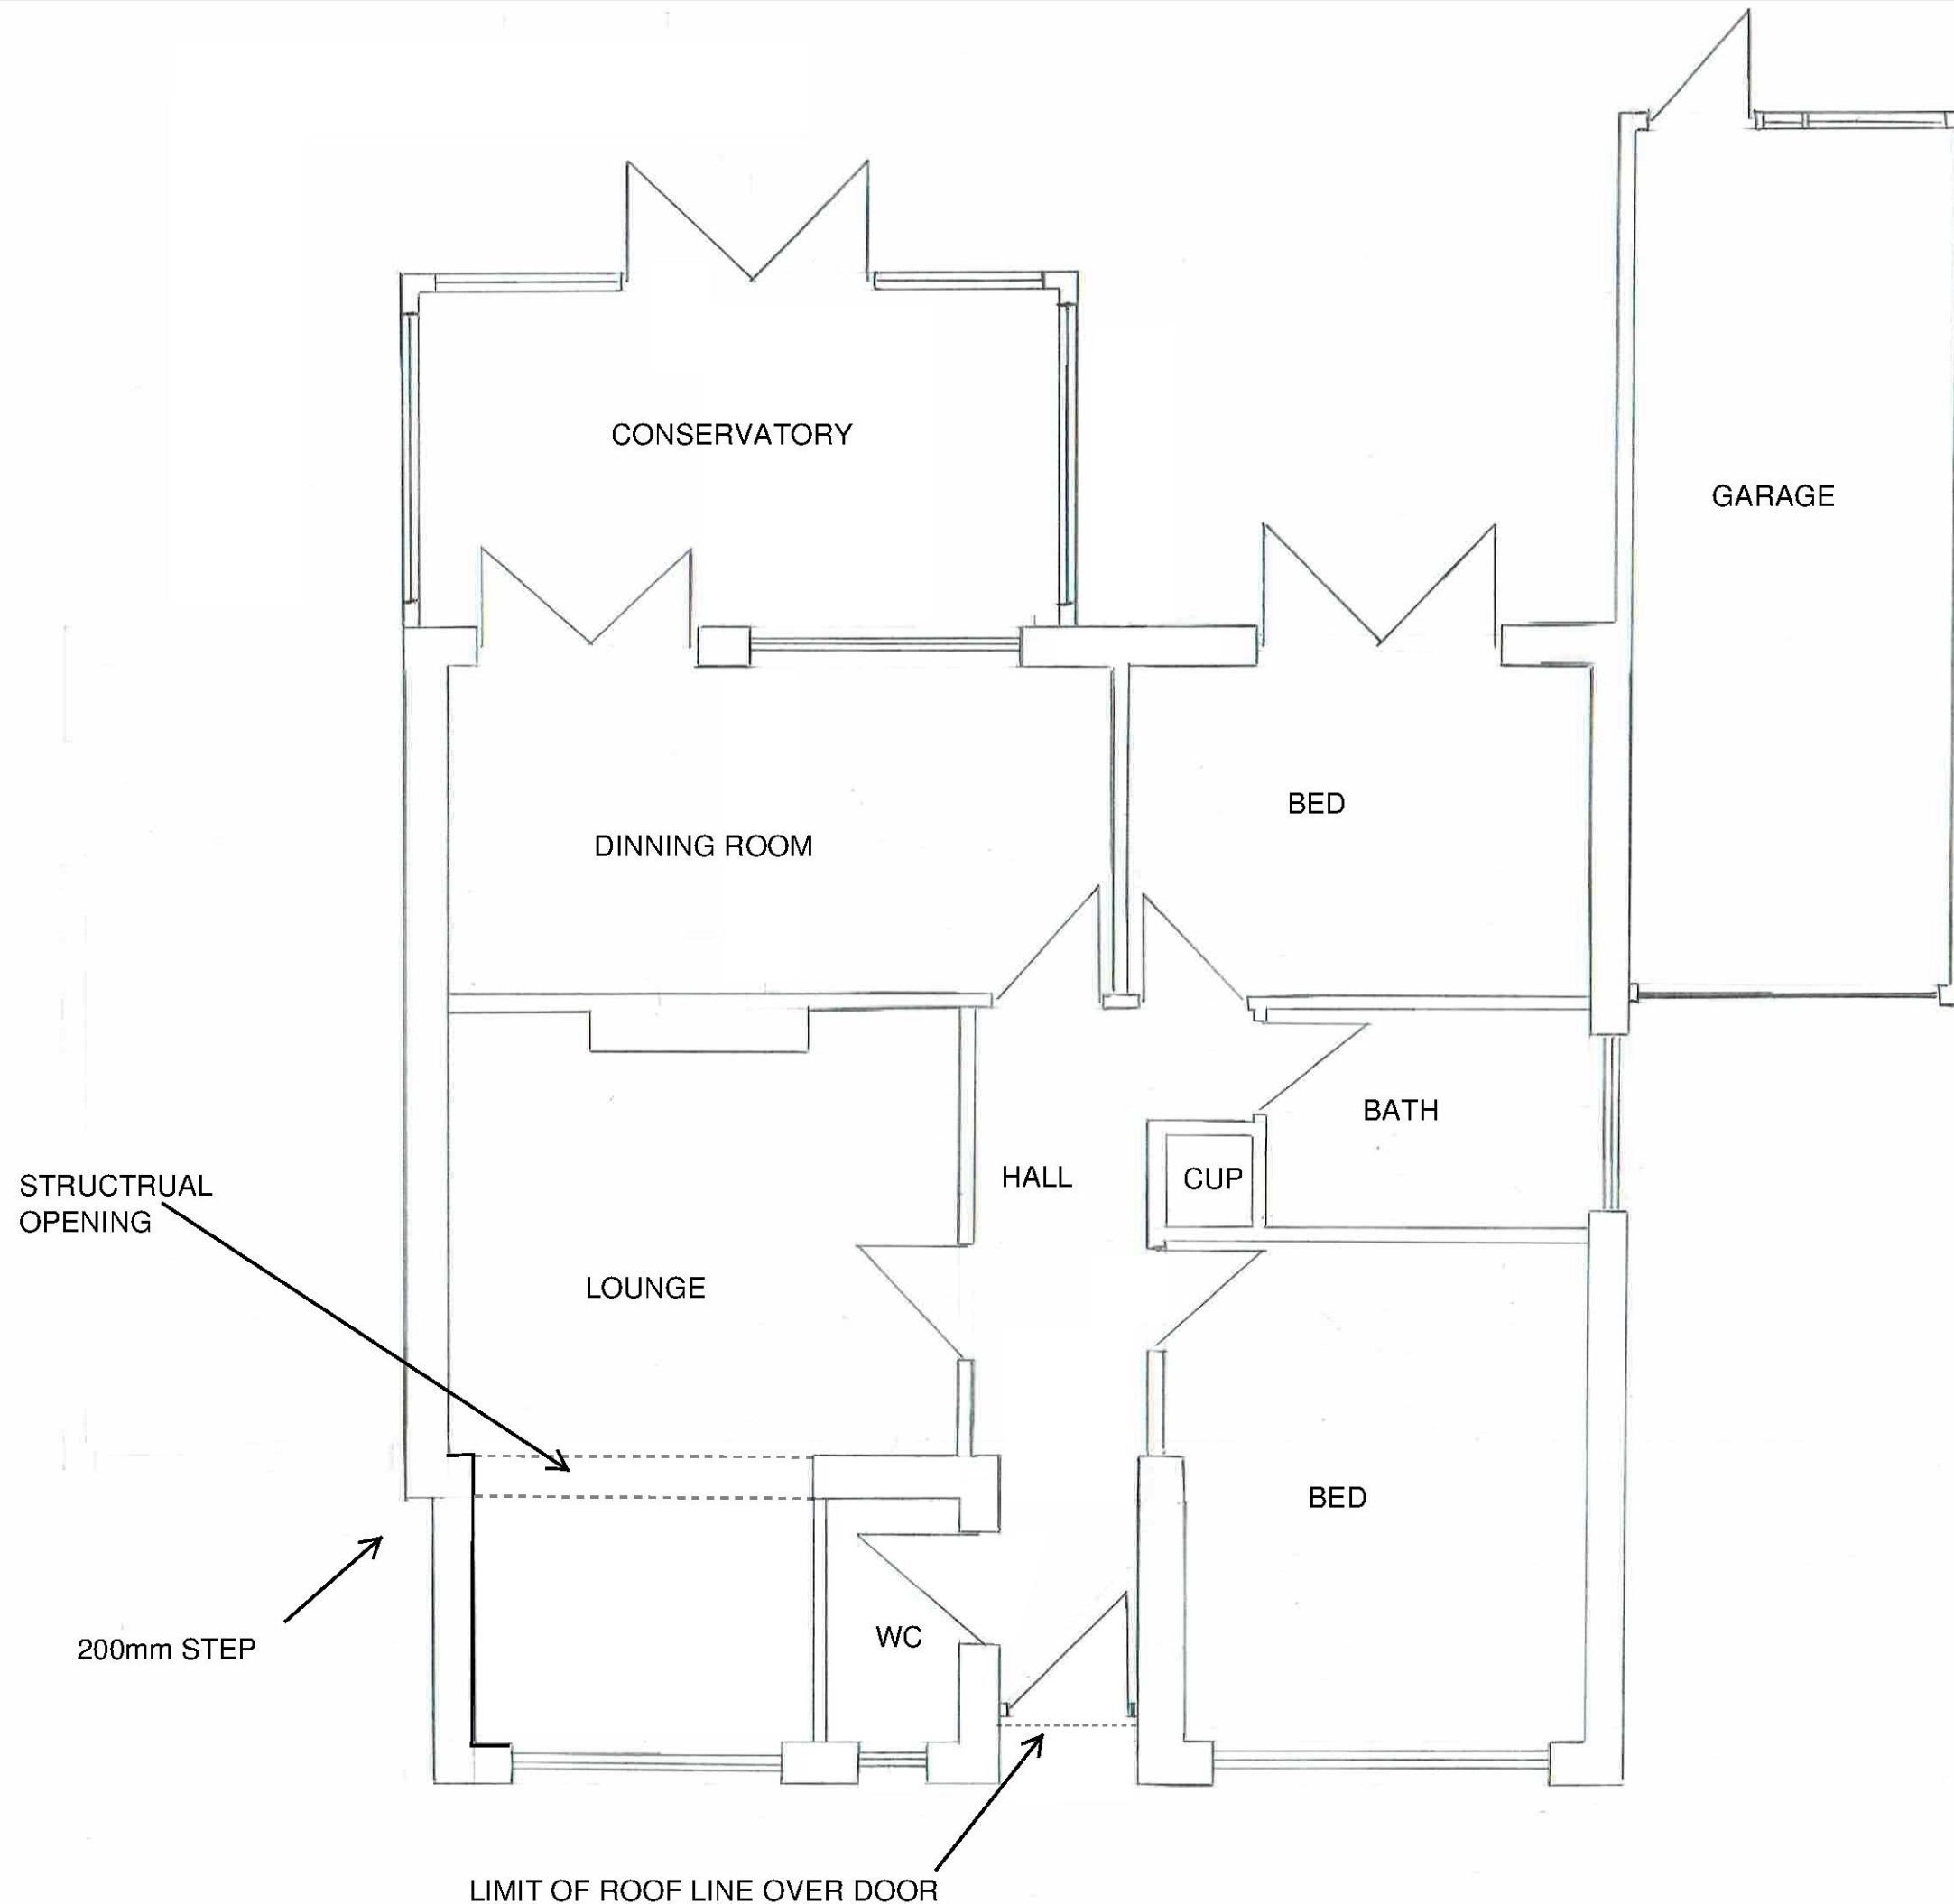

REMOVAL OF FRONT PORCH AND
ERECTION
OF REPLACEMENT EXTENSION AT 17
TOURNEY CLOSE, LYPNE

PROPOSED LAYOUT PLAN

DRAWING NUMBER CB-001

SCALE 1:50 @ A3

DATE: 19-04-17

DRAWN BY:
CHRIS BRIAN
CB PLANNING
07810 432 681