

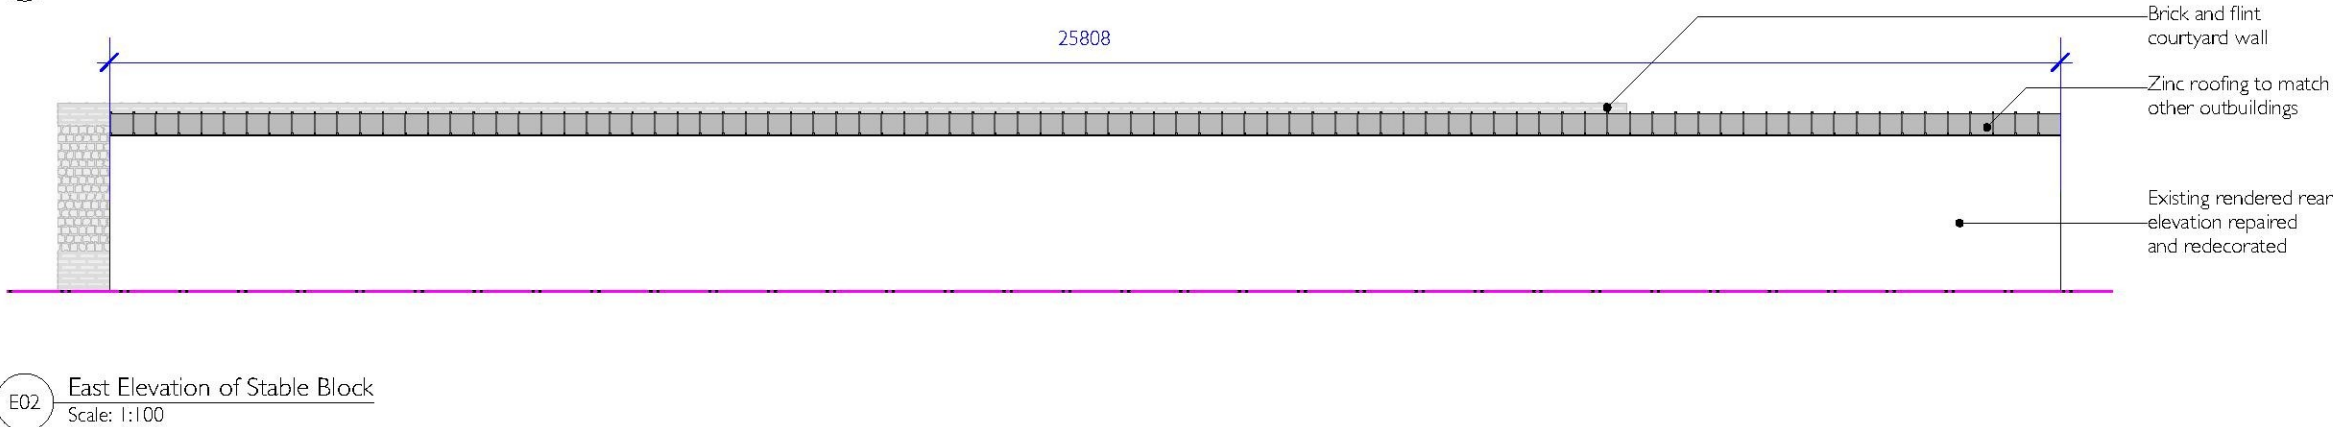
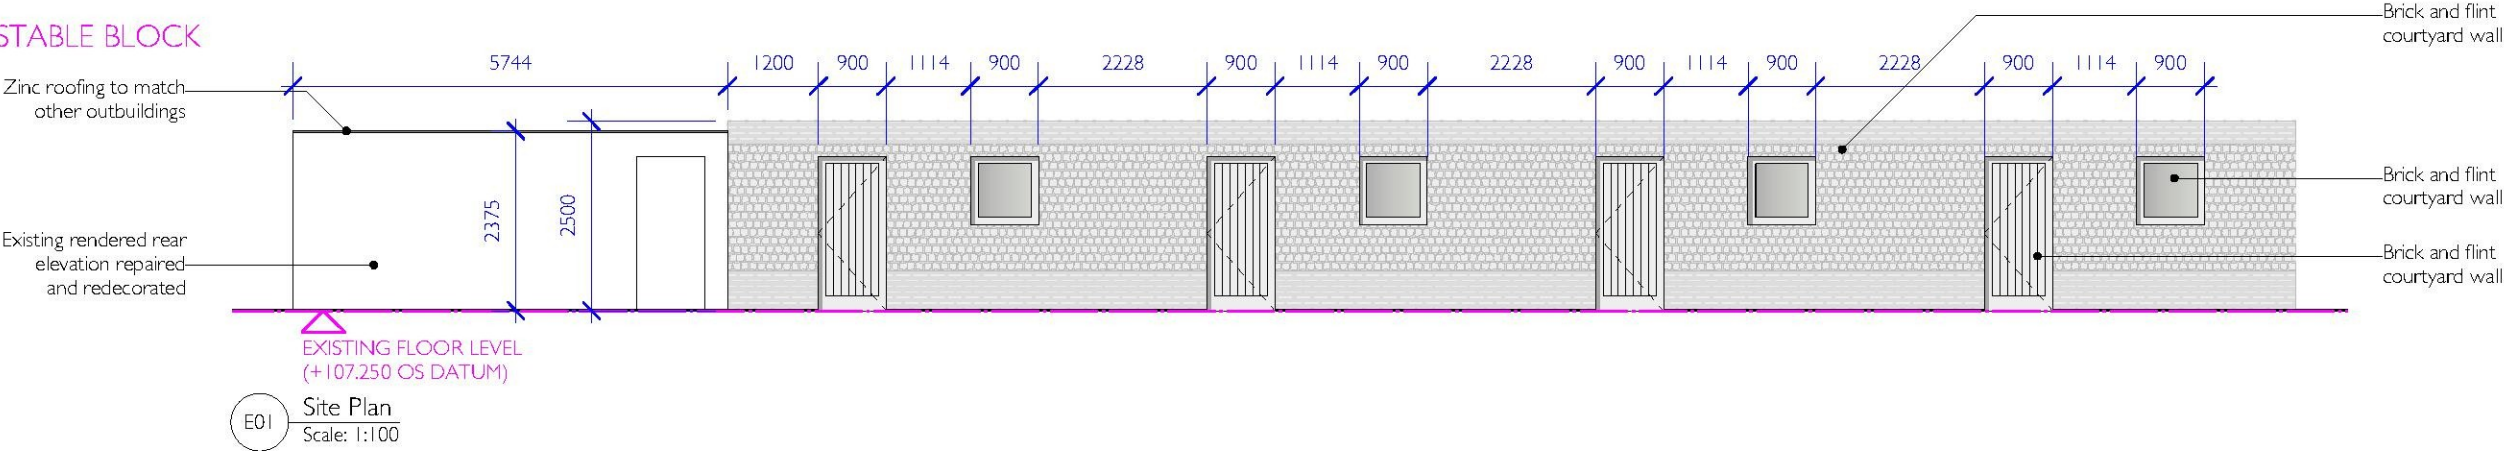
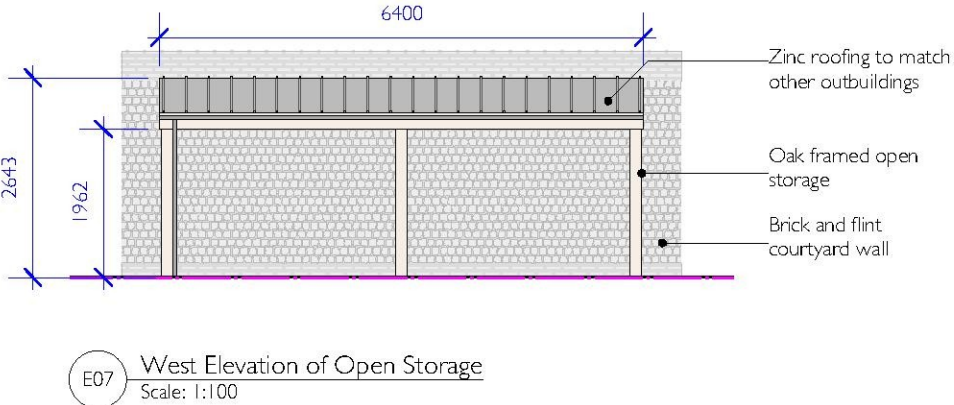
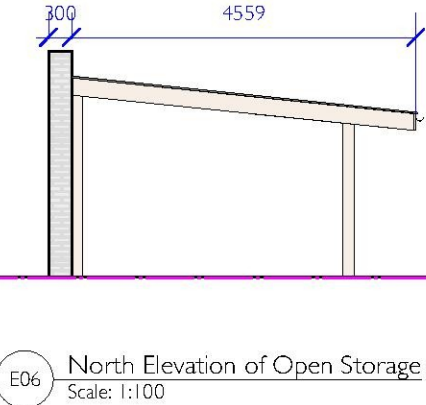
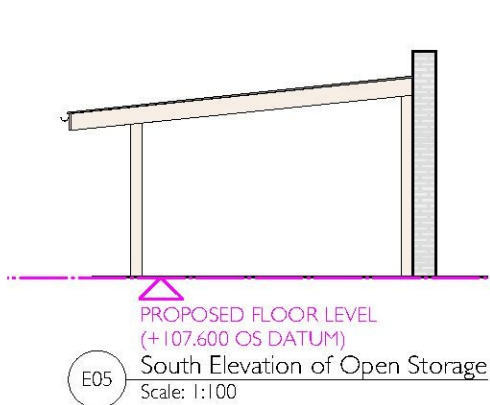


EXTENDED STABLE BLOCK

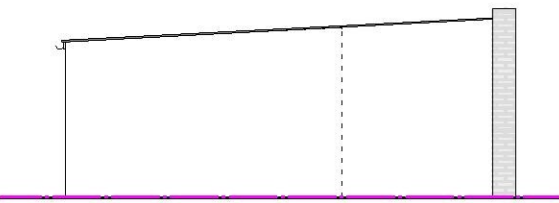

PROPOSED OPEN STORAGE

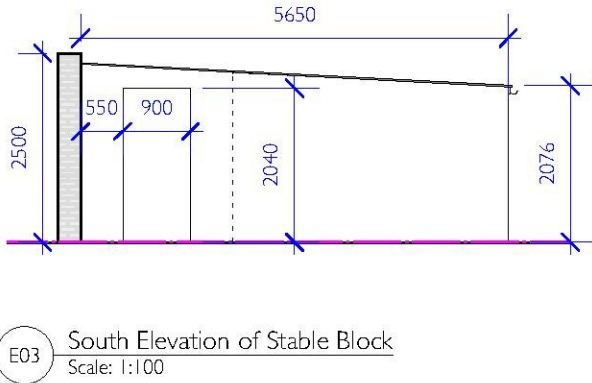

Waldo Works Studio Ltd. does not accept any responsibility for dimensional correctness. All information is provided by Waldo Works Studio Ltd. on the basis that all dimensions are checked on site by the contractor or their representatives to confirm or query any dimensions given on this drawing or any other drawing or document pertaining to this project

WALDO WORKS

21-22 Great Sutton St London Ec1VoDY 020 7251 9170

REVISIONS  
1 28/04/17 outbuildings renamed for clarity

|                |                         |       |          |
|----------------|-------------------------|-------|----------|
| status         | PLANNING APPLICATION    |       |          |
| project        | LITTLE PETT BOTTOM FARM |       |          |
| drawing number | LPB(02)302              | scale | 1:100@A3 |
| date           | Jan 2017                |       | revision |
| drawing        | Outbuilding Elevations  |       | PPI      |