


MAIN ENTRANCE
OPTION 5

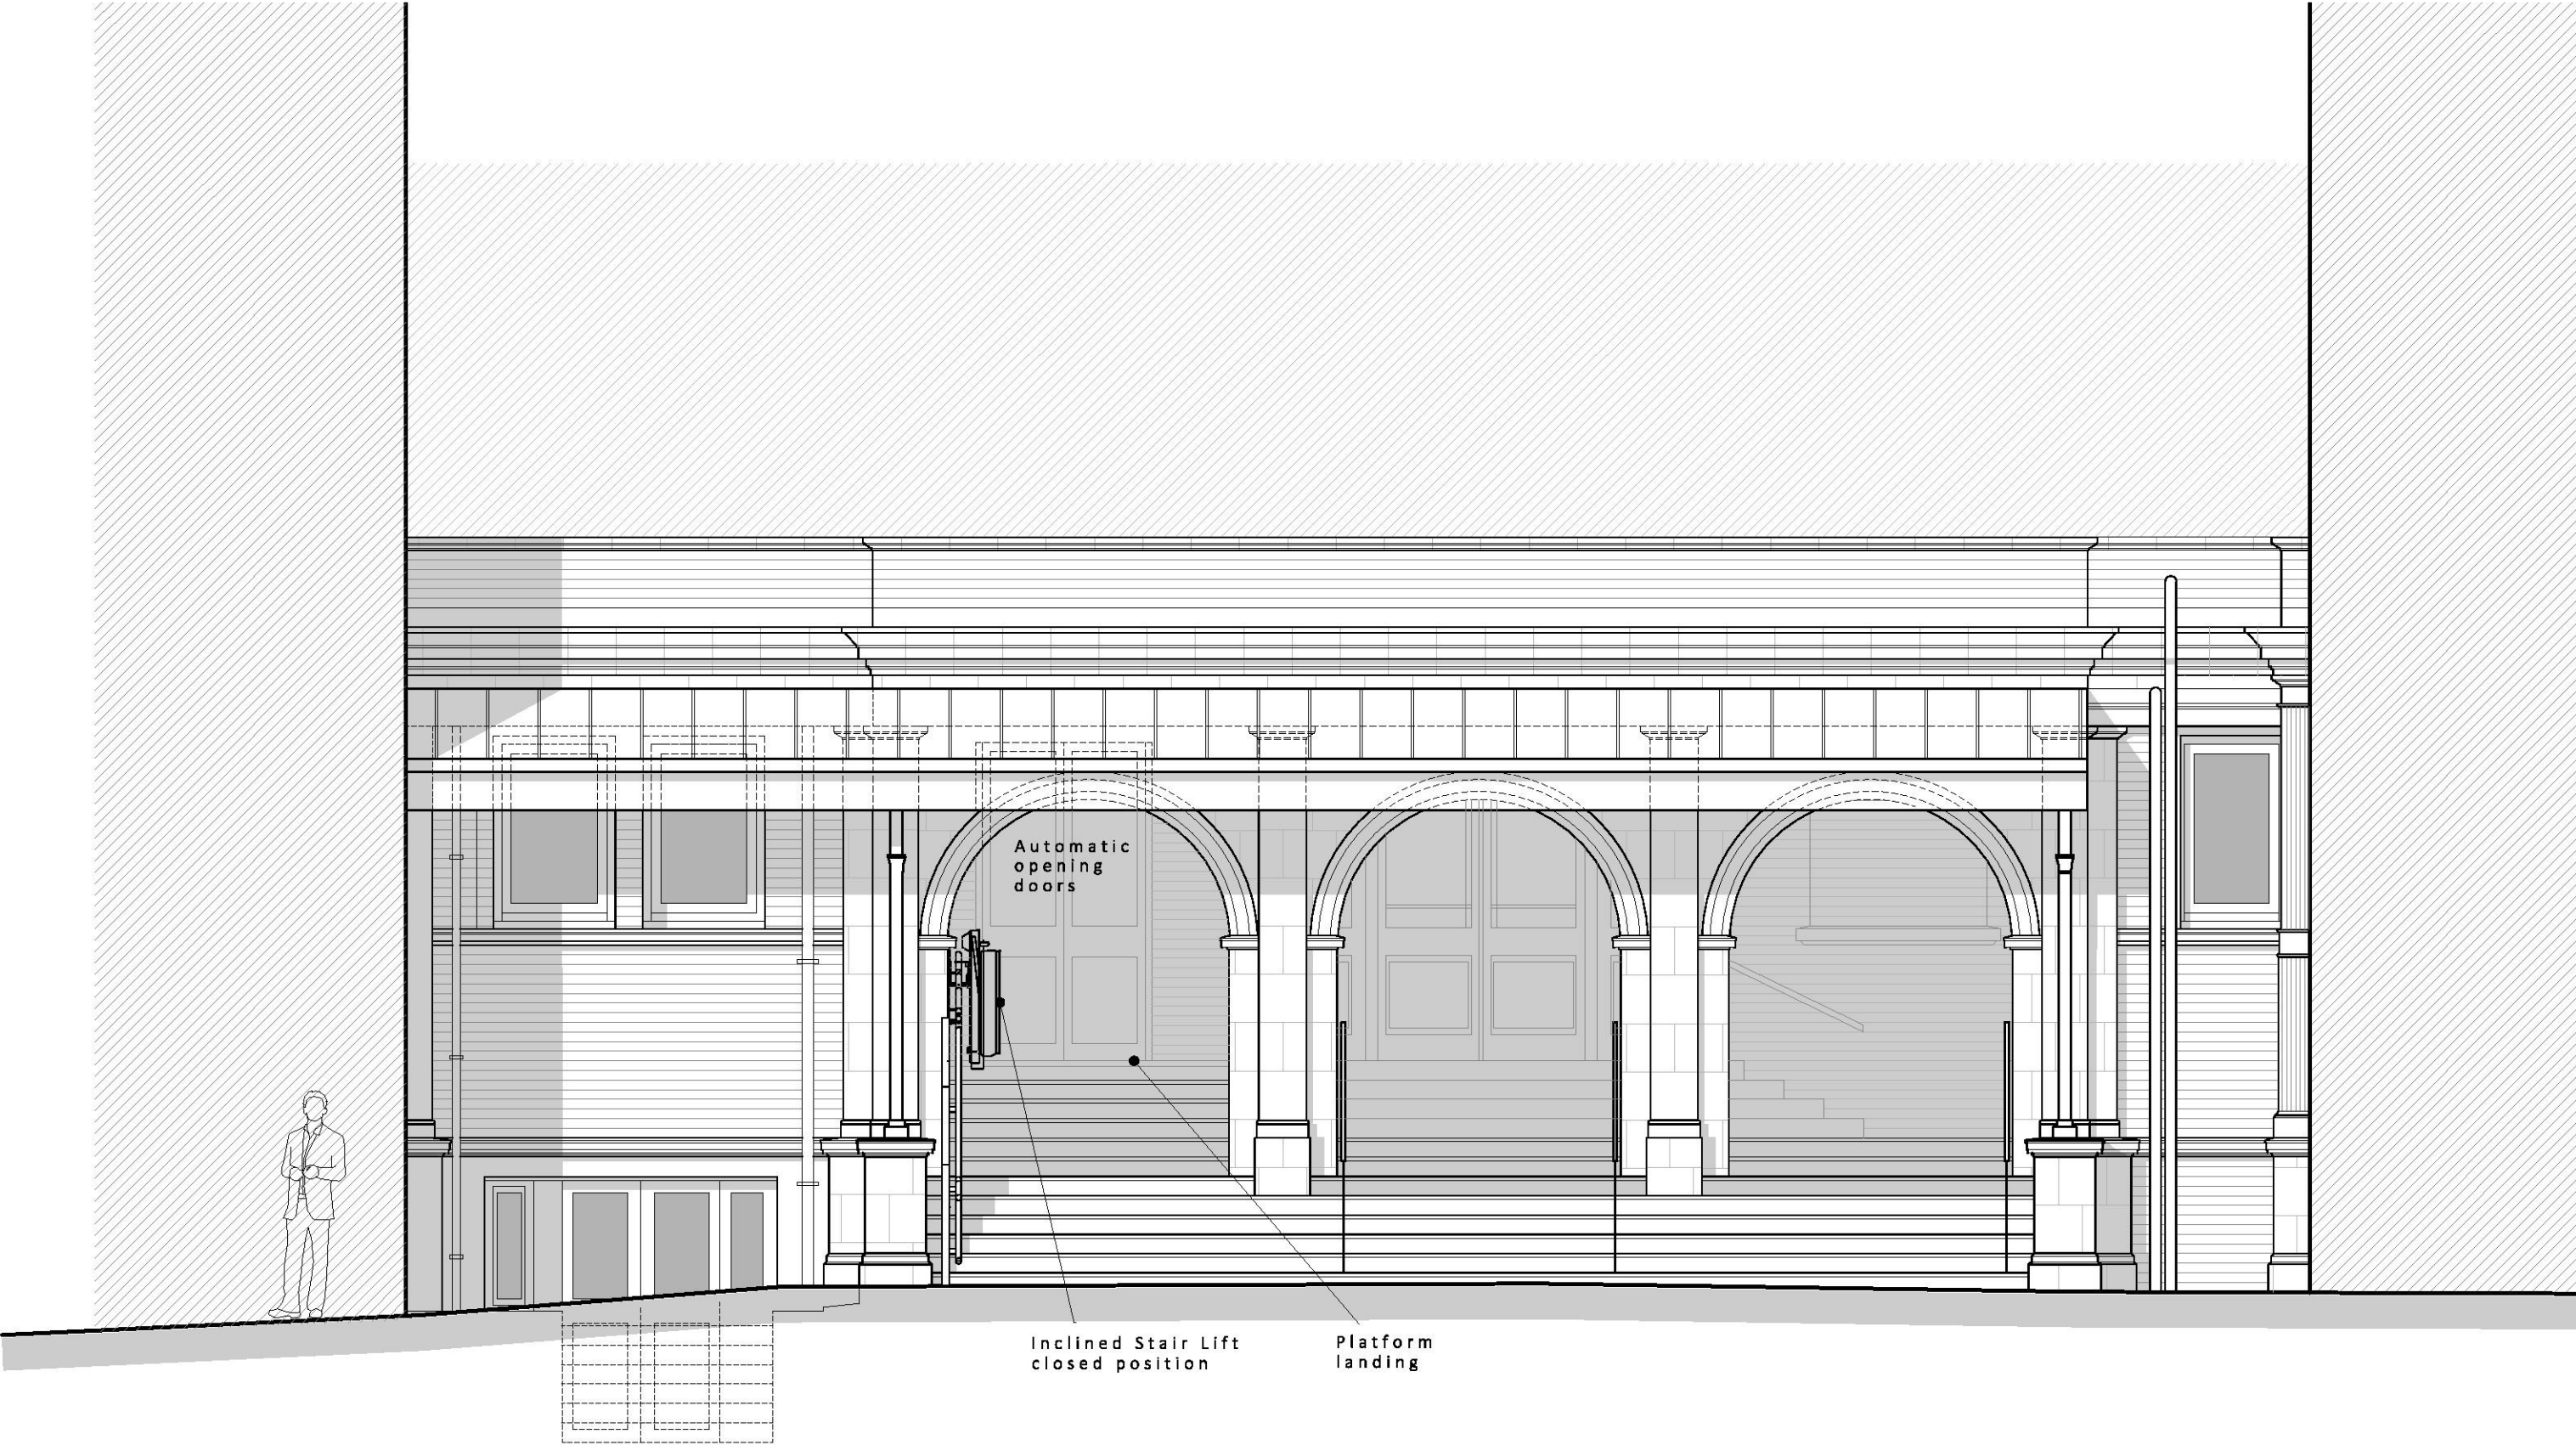

PROPOSED ENTRANCE ELEVATION
Scale 1:50

PRELIMINARY

CLIENT:
Metropole (Folkestone) Ltd

TITLE/PROJECT:
Proposed Entrance Elevation,
Alterations, The Metropole, Metropole Court,
Folkestone, Kent

DATE:
09/06/15
SCALE:
1:50 @ A3

B Layout amended 10/04/17
A Layout amended 10/12/16

Drawing Number
15101 -35B
Project