


SEA CLOSE
CANONGATE ROAD HYTHE
Outline landscaping
Layout

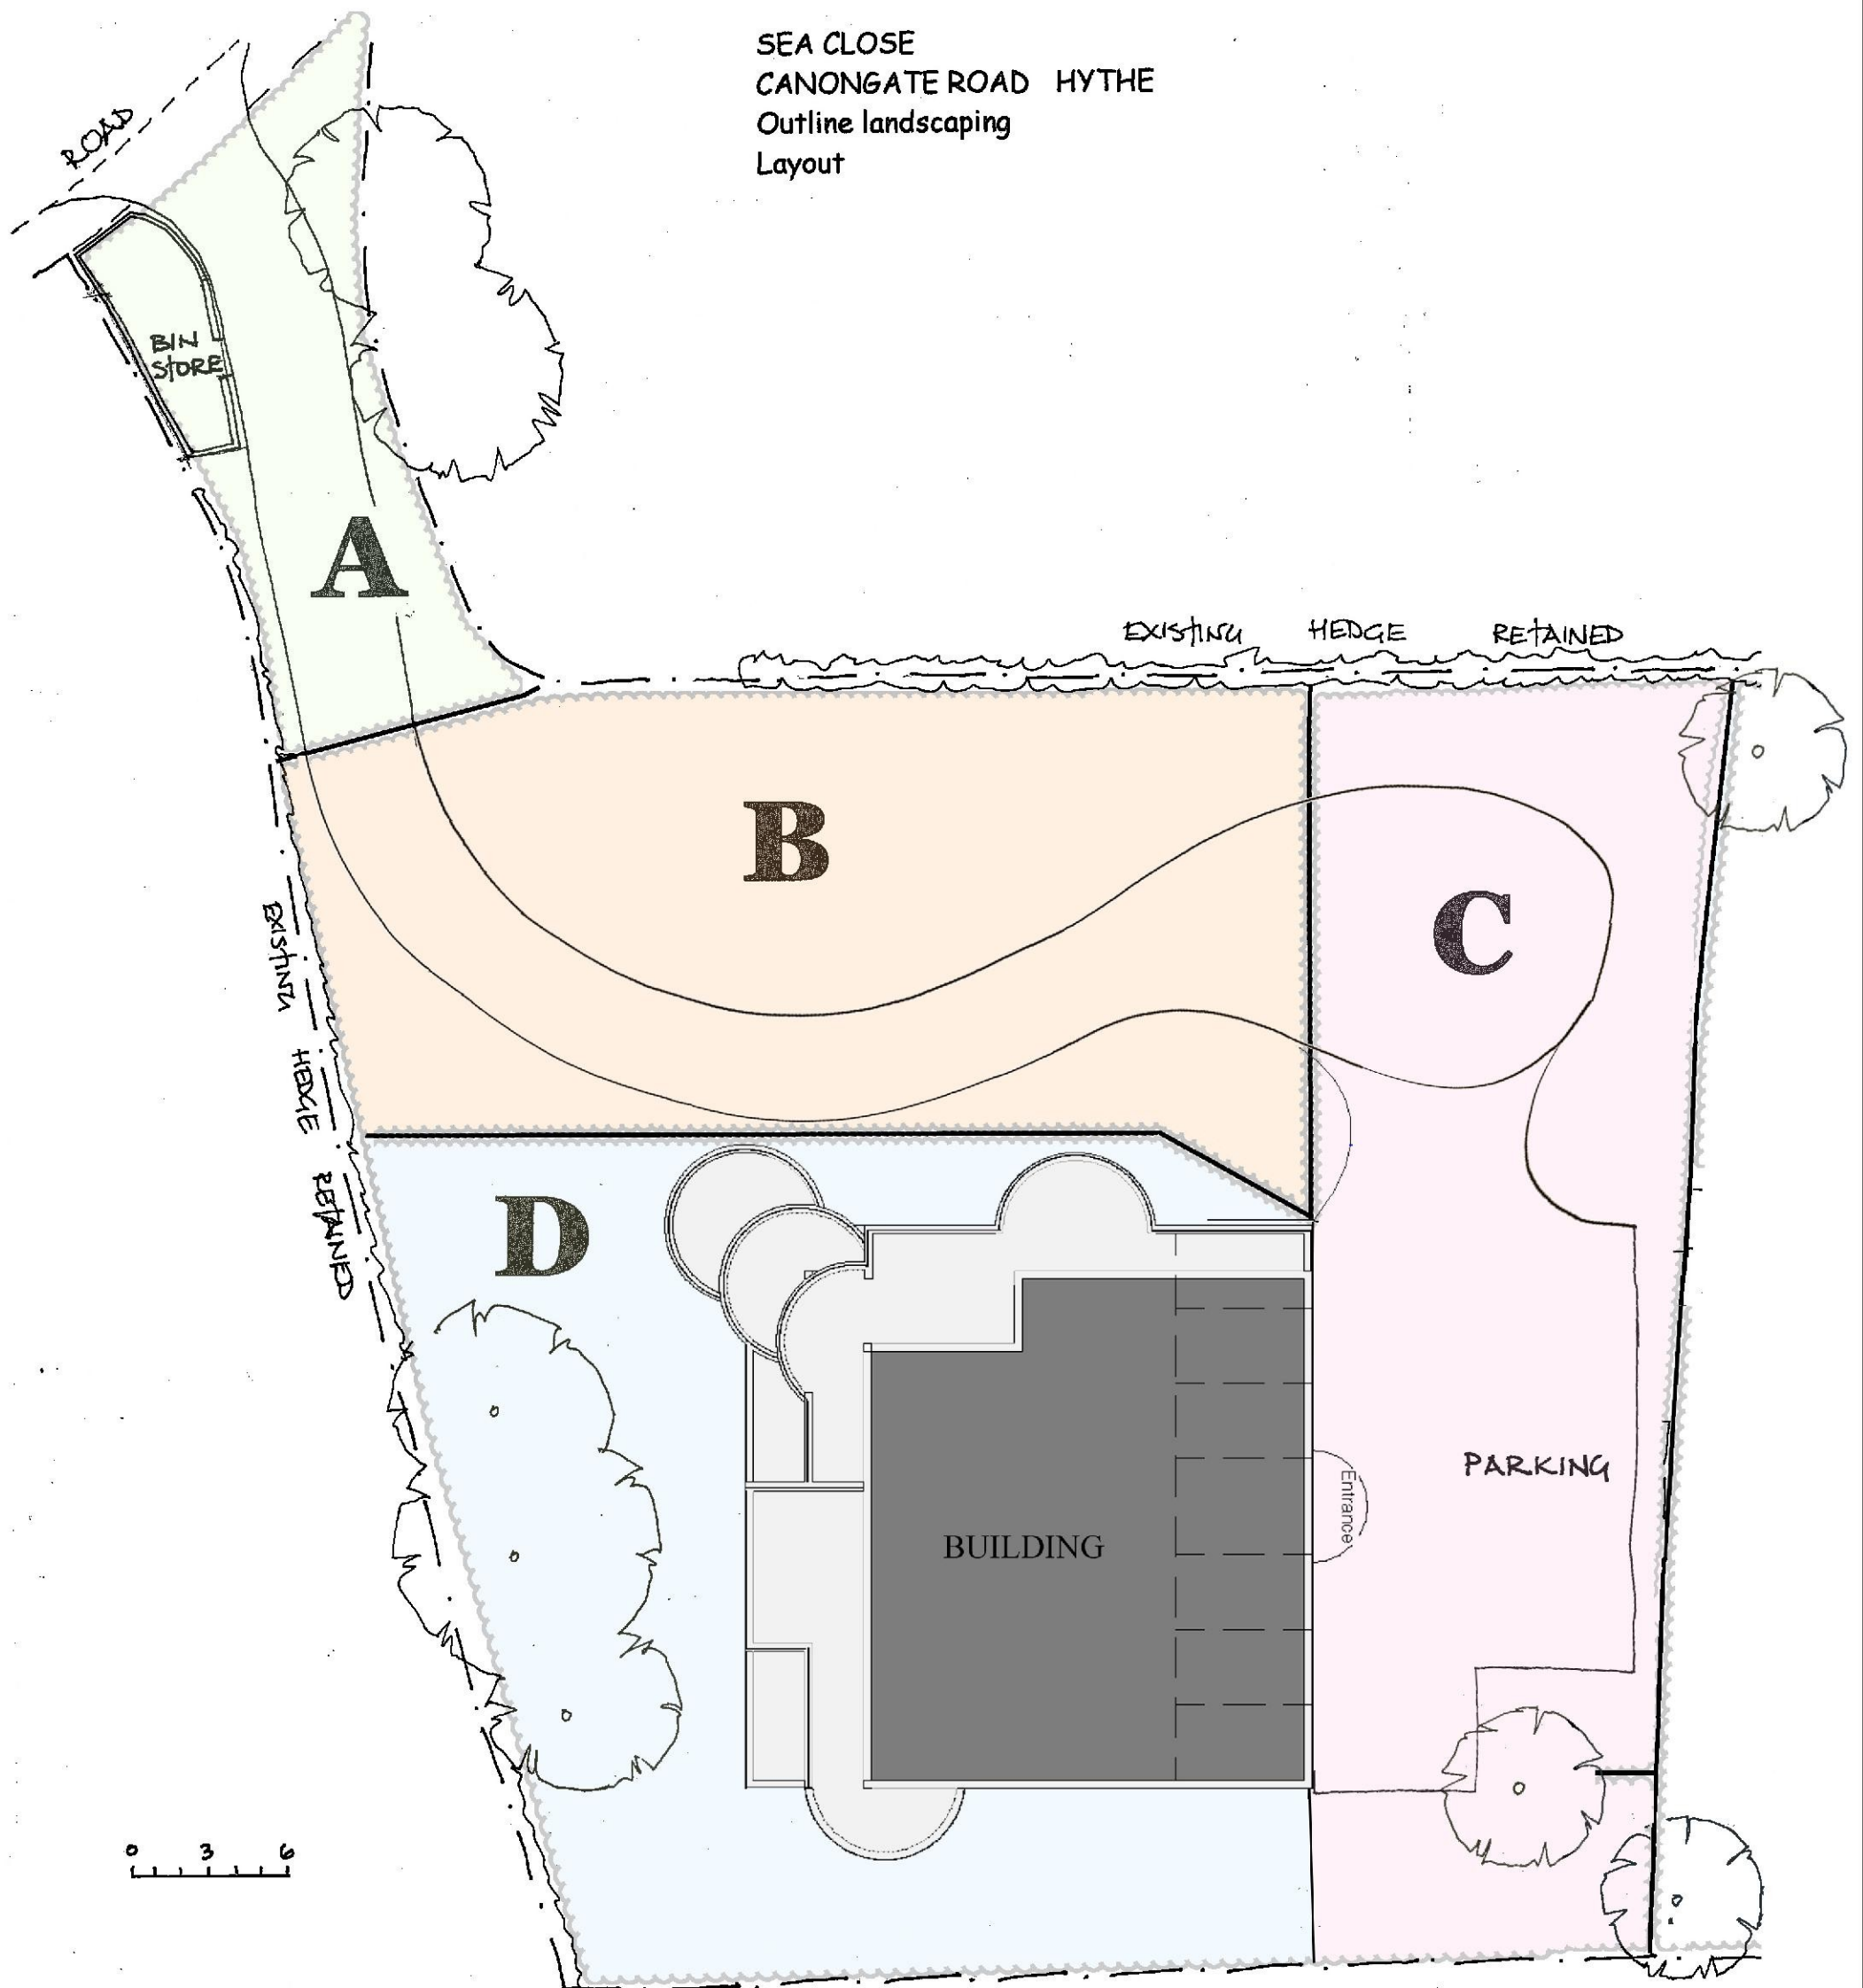

OUTLINE PLANTING SCHEME

A ENTRANCE

- PHORMIUM - variegated varieties
- FATSIA JAPONICA
- CORDYLINE
- SARCOCOCCA HUMILIS
- ARUNDINARIA
- YUCCA
- MAHONIA
- BARK CHIPPING GROUND COVER

B WOODLAND - AS EXISTING PLUS:

- GERANIUM
- CERATOSTIGMA PLUMBAGINOIDES
- SHRUB ROSES
- HYDANGEA
- AUCUBA
- HELLEBORES
- NATURALISED SPRING BULBS
- VINCA MINOR

C COTTAGE GARDEN EMBANKMENT

- RUDBECKIA
- ACANTHUS
- HOLLYHOCKS
- LUPINS
- PURPLE SAGE
- BERGENIA
- ECHINACEA
- VERBENA
- RESEEDING ANNUALS eg: NIGELLA etc

D LAWN AREAS WITH PLANTING

- LAWN AREA
- AUCUBA
- PHORMIUM - variegated varieties
- FATSIA JAPONICA
- CORDYLINE

NB

THESE ARE OUTLINE PLANTING SUGGESTIONS TO GIVE THE
INDIVIDUAL AREAS THEIR OWN STYLE