


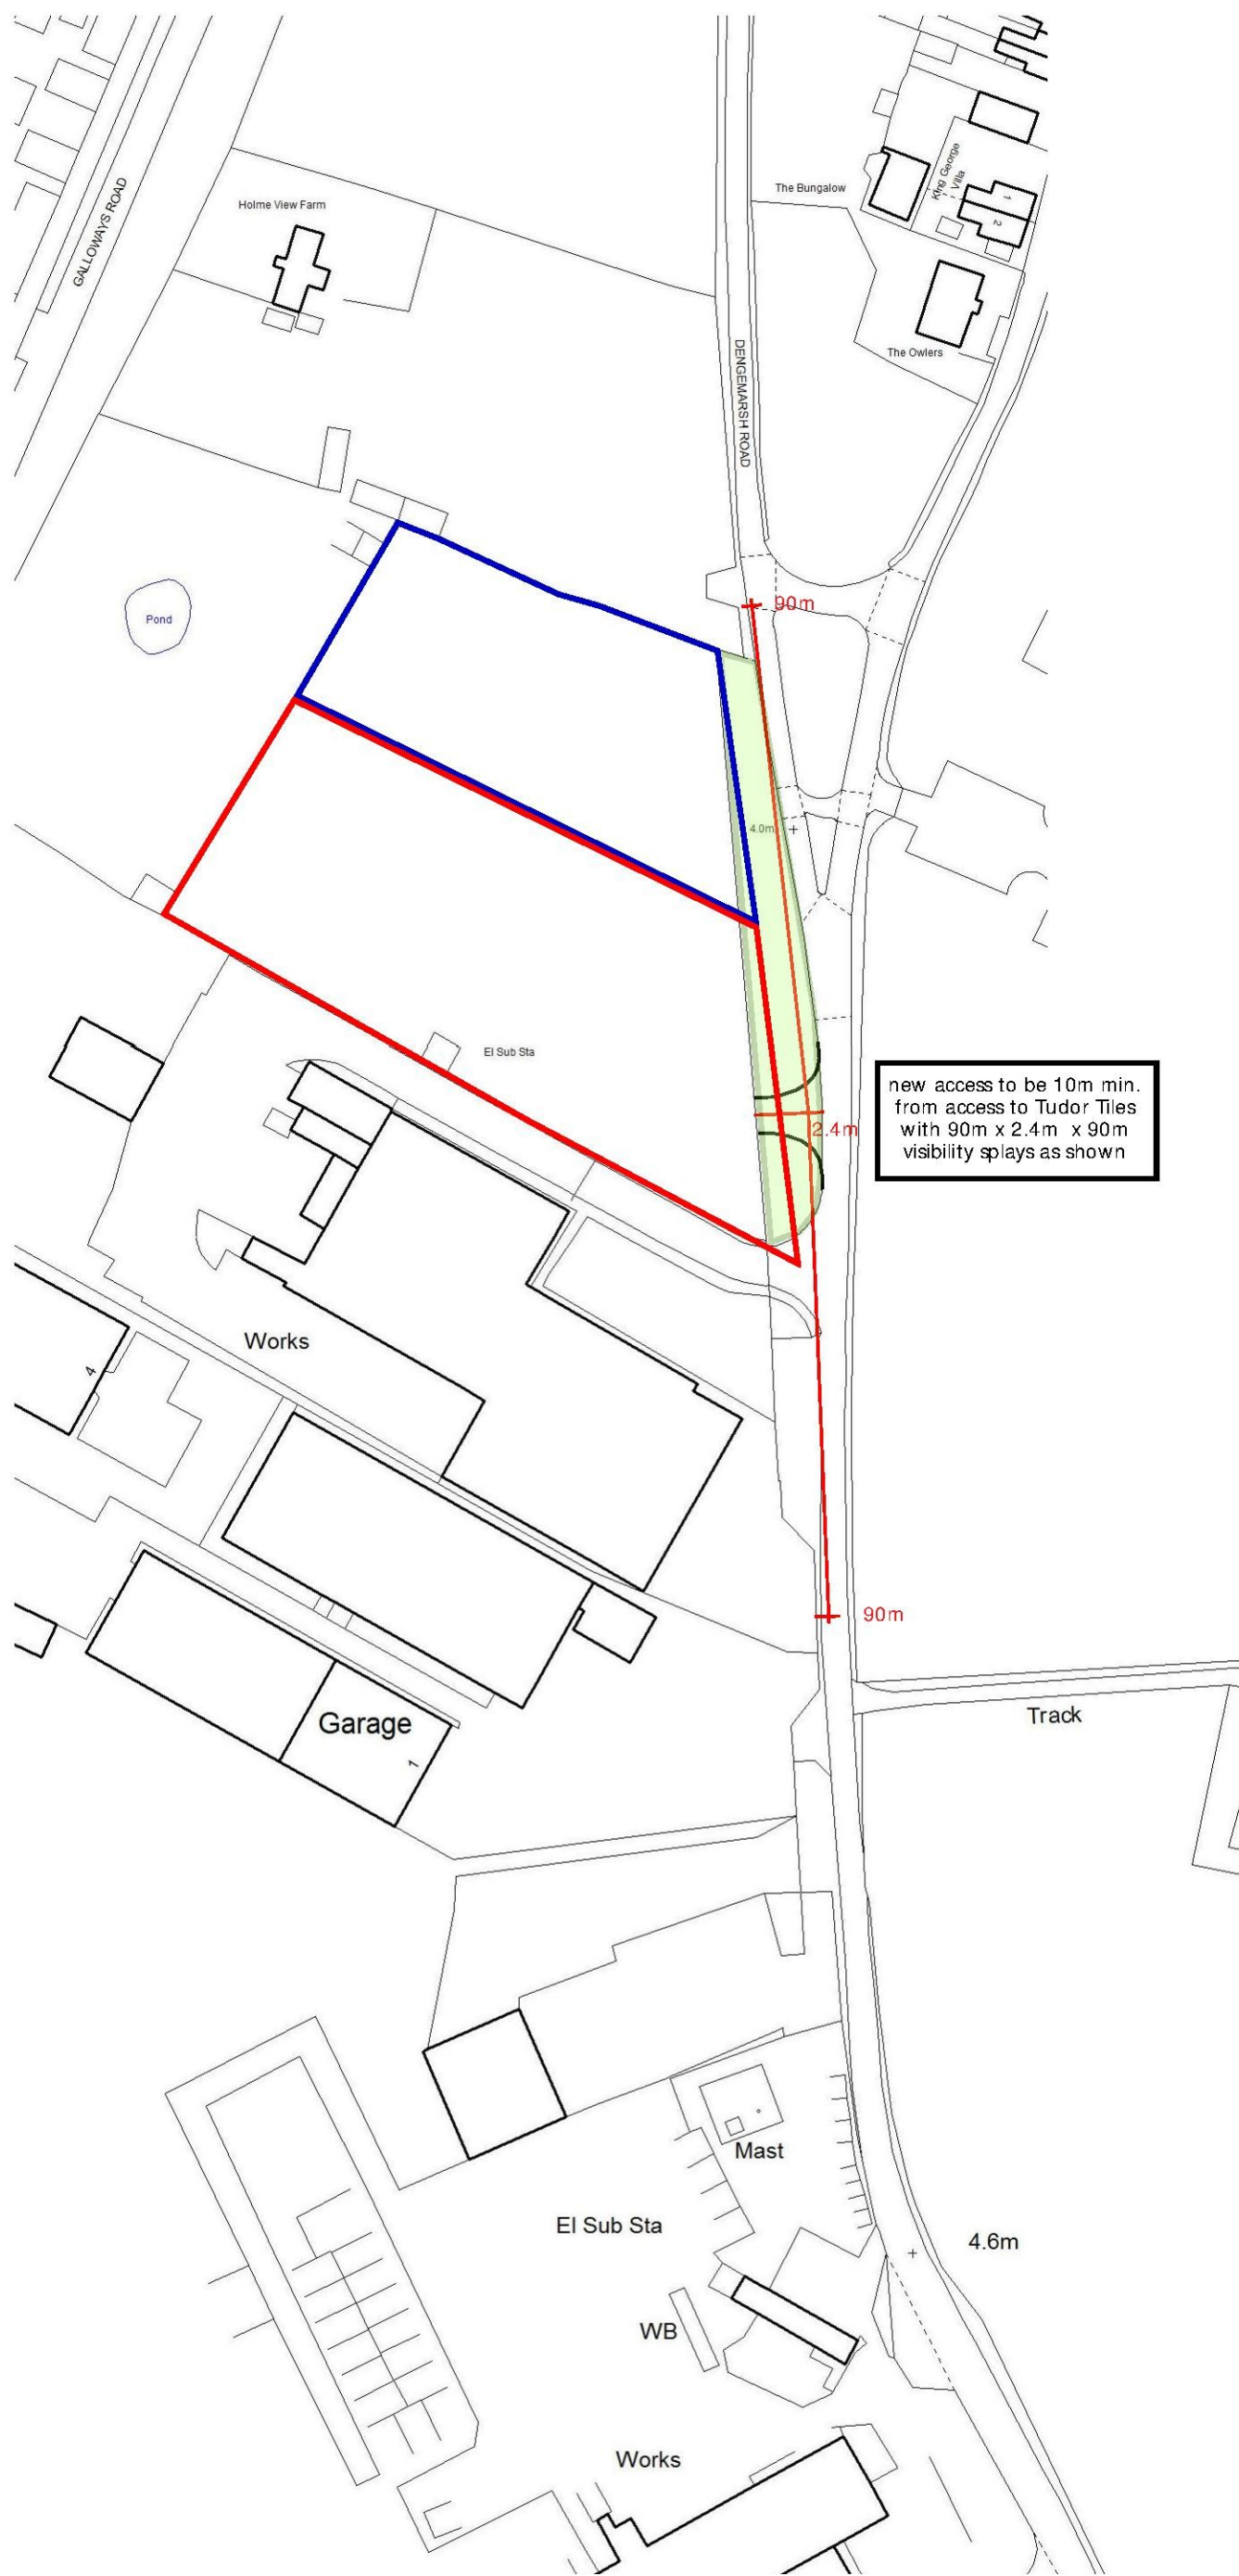

site : **land at Dengemarsh Road, LYDD**
date : **Apr 2017**
drg : **Access & visibility splays** for : **Davey Civils**
scale : **1:1250 @ A3** drg. no.: **0306/16/10**
© KPLtd 2017



18 SENE PARK • HYTHE • KENT • CT21 5XB T 01303 244566 • M 07968 740213 • E info@kentplanning.co.uk

Planning Director: **Mike Simmonds BA DMS MRTPI**

Registered Address: as above

Registered in England and Wales. Reg. N°: 4202602