


Landscape and Ecological Management Strategy Plan



- Bird and Bat boxes specification**
- 20 integrated bat boxes (such as Schwegler Bat tube 1FR Habitat Access Box 001) will be installed into the external fabric of buildings. Boxes located at least 2m above ground level and preferably over 4m, as close to the eaves as possible and in a variety of aspects.
 - 10 bird boxes for sparrow (such as Schwegler Sparrow Terrace 1SP) integrated into the external fabric new buildings at a height of at least 2m.
 - 15 bird boxes (such as Schwegler 1B Nest Box) will be located on semi-mature and mature trees along the south-western boundary and adjacent to retained pond.
 - 5 bird boxes for swift (such as Schwegler Swift Box No. 17 - Standard) integrated into external fabric of new buildings at a height of at least 5m.

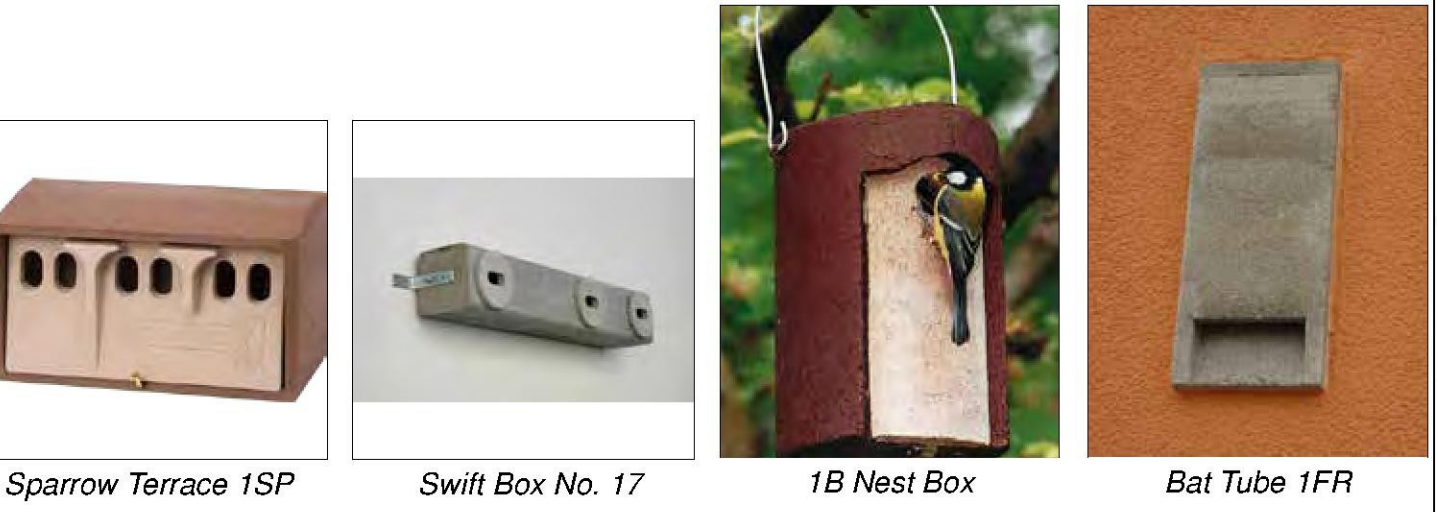

This drawing and design are the copyright of Lloyd Bore Landscape Architects. Do not scale from this drawing.

All dimensions to be checked on site by contractor prior to commencement of any work.

All materials, components and workmanship shall comply with the relevant British Standards, Codes of Practice and manufacturers written instructions.

Legend

- Existing trees / vegetation
- Proposed trees
- Proposed hedgerows
- Proposed scrub
- Proposed shrub planting beds
- Proposed bulb planting
- Proposed long grass margins grass
- Proposed amenity grass
- Sparrow bird boxes
- Swift bird boxes
- Tree mounted bird boxes
- Bat boxes
- Site boundary

NOTE: to be read in conjunction with Native Ecology's Landscape and Ecological Management Plan ref: 0045_R05

rev. **A** rev date: **13/04/17**

revision note:
- Amendment to pond names

drawing no. **4063_DR_004**

client and project:
Pentland Homes Ltd
Rolle Lane, New Romney

drawing title:
Landscape and Ecological Management Strategy Plan

status: **PLANNING**

scale: **1:500** drawn by: **LW**

sheet: **A1** checked by: **JB**

lloyd bore

33 ST GEORGE'S PLACE
CANTERBURY
KENT CT1 1UT

t: 01227 464 340
e: mail@lloyd bore.co.uk
w: www.lloyd bore.co.uk