


The Outlook

Proposed Bungalow (indicative)

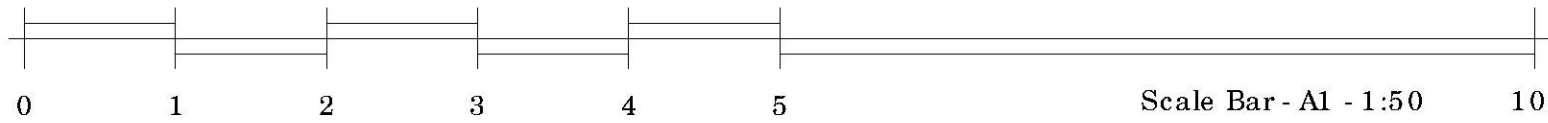

rev.	date	amendment
Kent Building Control Ltd 134 High Street Hythe Kent CT21 5LB 01303 656001		
client	Mrs J Hudson	
project	LA The Outlook Dymchurch Road Hythe CT21 4NF	
drawing title	Proposed Block Plan and Streetscene	
scale	1:50/ 1:500	date 03.06.17 drawn by JB
dwg no.	KBC/ 17/ 025/ 02	rev. 0