
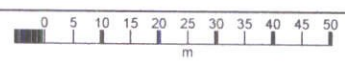


6.07L

21 JUN 2017

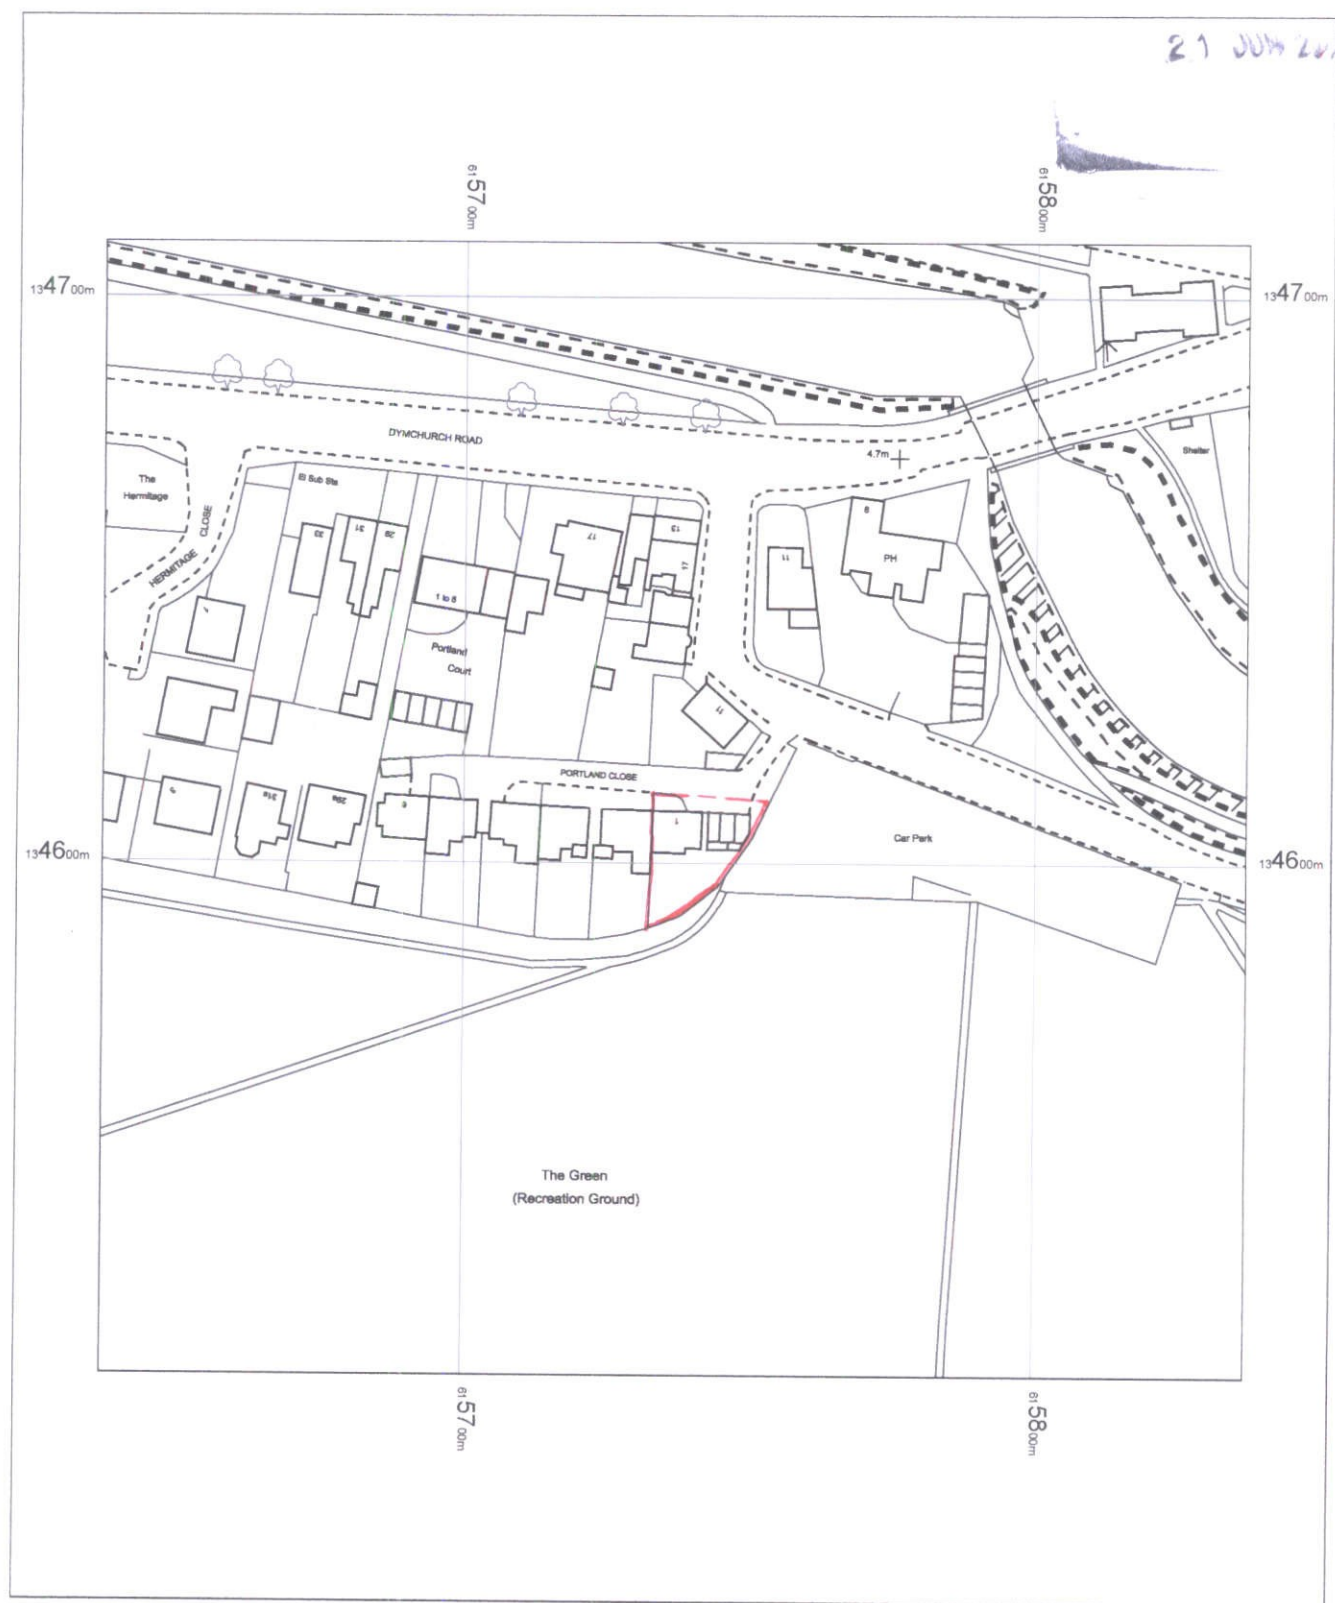

1 Portland Close
Hythe
Kent
CT21 6JD

OS MasterMap 1250/2500/10000 scale
19 June 2017, ID: BW1-00632956
www.blackwellmapping.co.uk
1:1250 scale print at A4, Centre: 615737 E, 134610 N
©Crown Copyright and database rights, OS 100019980



BLACKWELL'S
www.blackwellmapping.co.uk
TEL: 0114 268 7658
maps.sheffield@blackwell.co.uk