


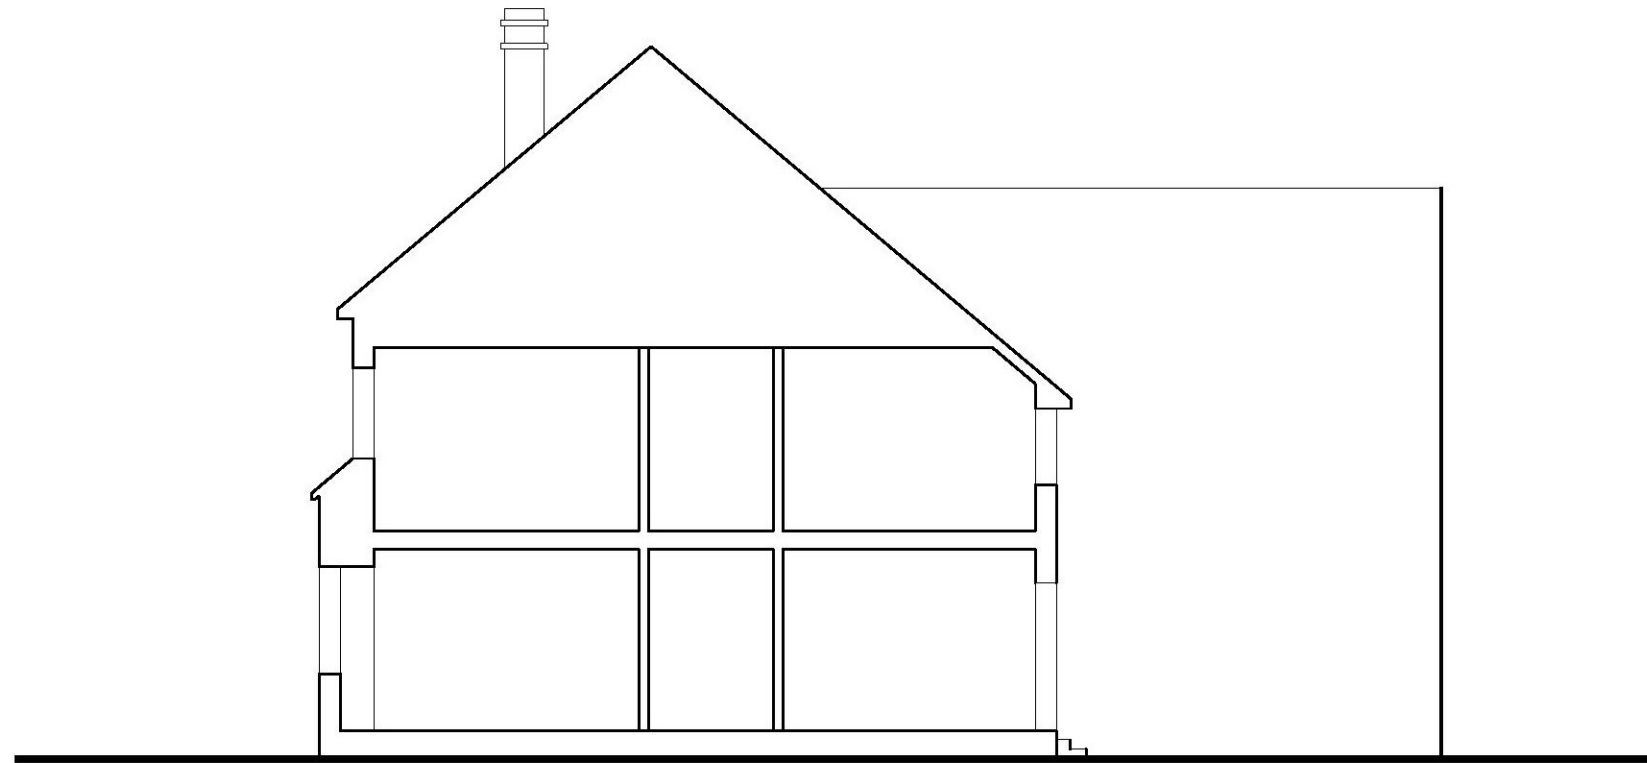

Section as existing

audax designs

3 Bramley Gardens Whitfield Dover Kent CT16 3PL UK tel/fax +44 [0]1304 825113

Do not scale from this drawing.
This drawing is the copyright of Audax Designs and should not
be reproduced in any form without written consent.
All dimensions are to be checked on site prior to commencement and
Audax Designs notified of any discrepancy.

Extension to 19 Twiss Road Hythe

title		address		Dwg. no.	
Existing section		19 Twiss Road Hythe		17.23.03	
scale	date	drawn	For		
1:100 @ A3	May 2017	Geoff Love	Mr + Mrs R. Elwood		