



Scale Bar (in metres)

Notes:
The contractor is responsible for checking dimensions, tolerances and references. Report all discrepancies to Stoker Architectural Services before proceeding with the works.
Where an item is covered by drawings to different scales the larger scale drawing is to be worked to.

Copyright: Stoker Architectural Services own the copyright to this drawing. Their written consent must be obtained before this drawing is copied or used for any purpose other than the one for which it was supplied.

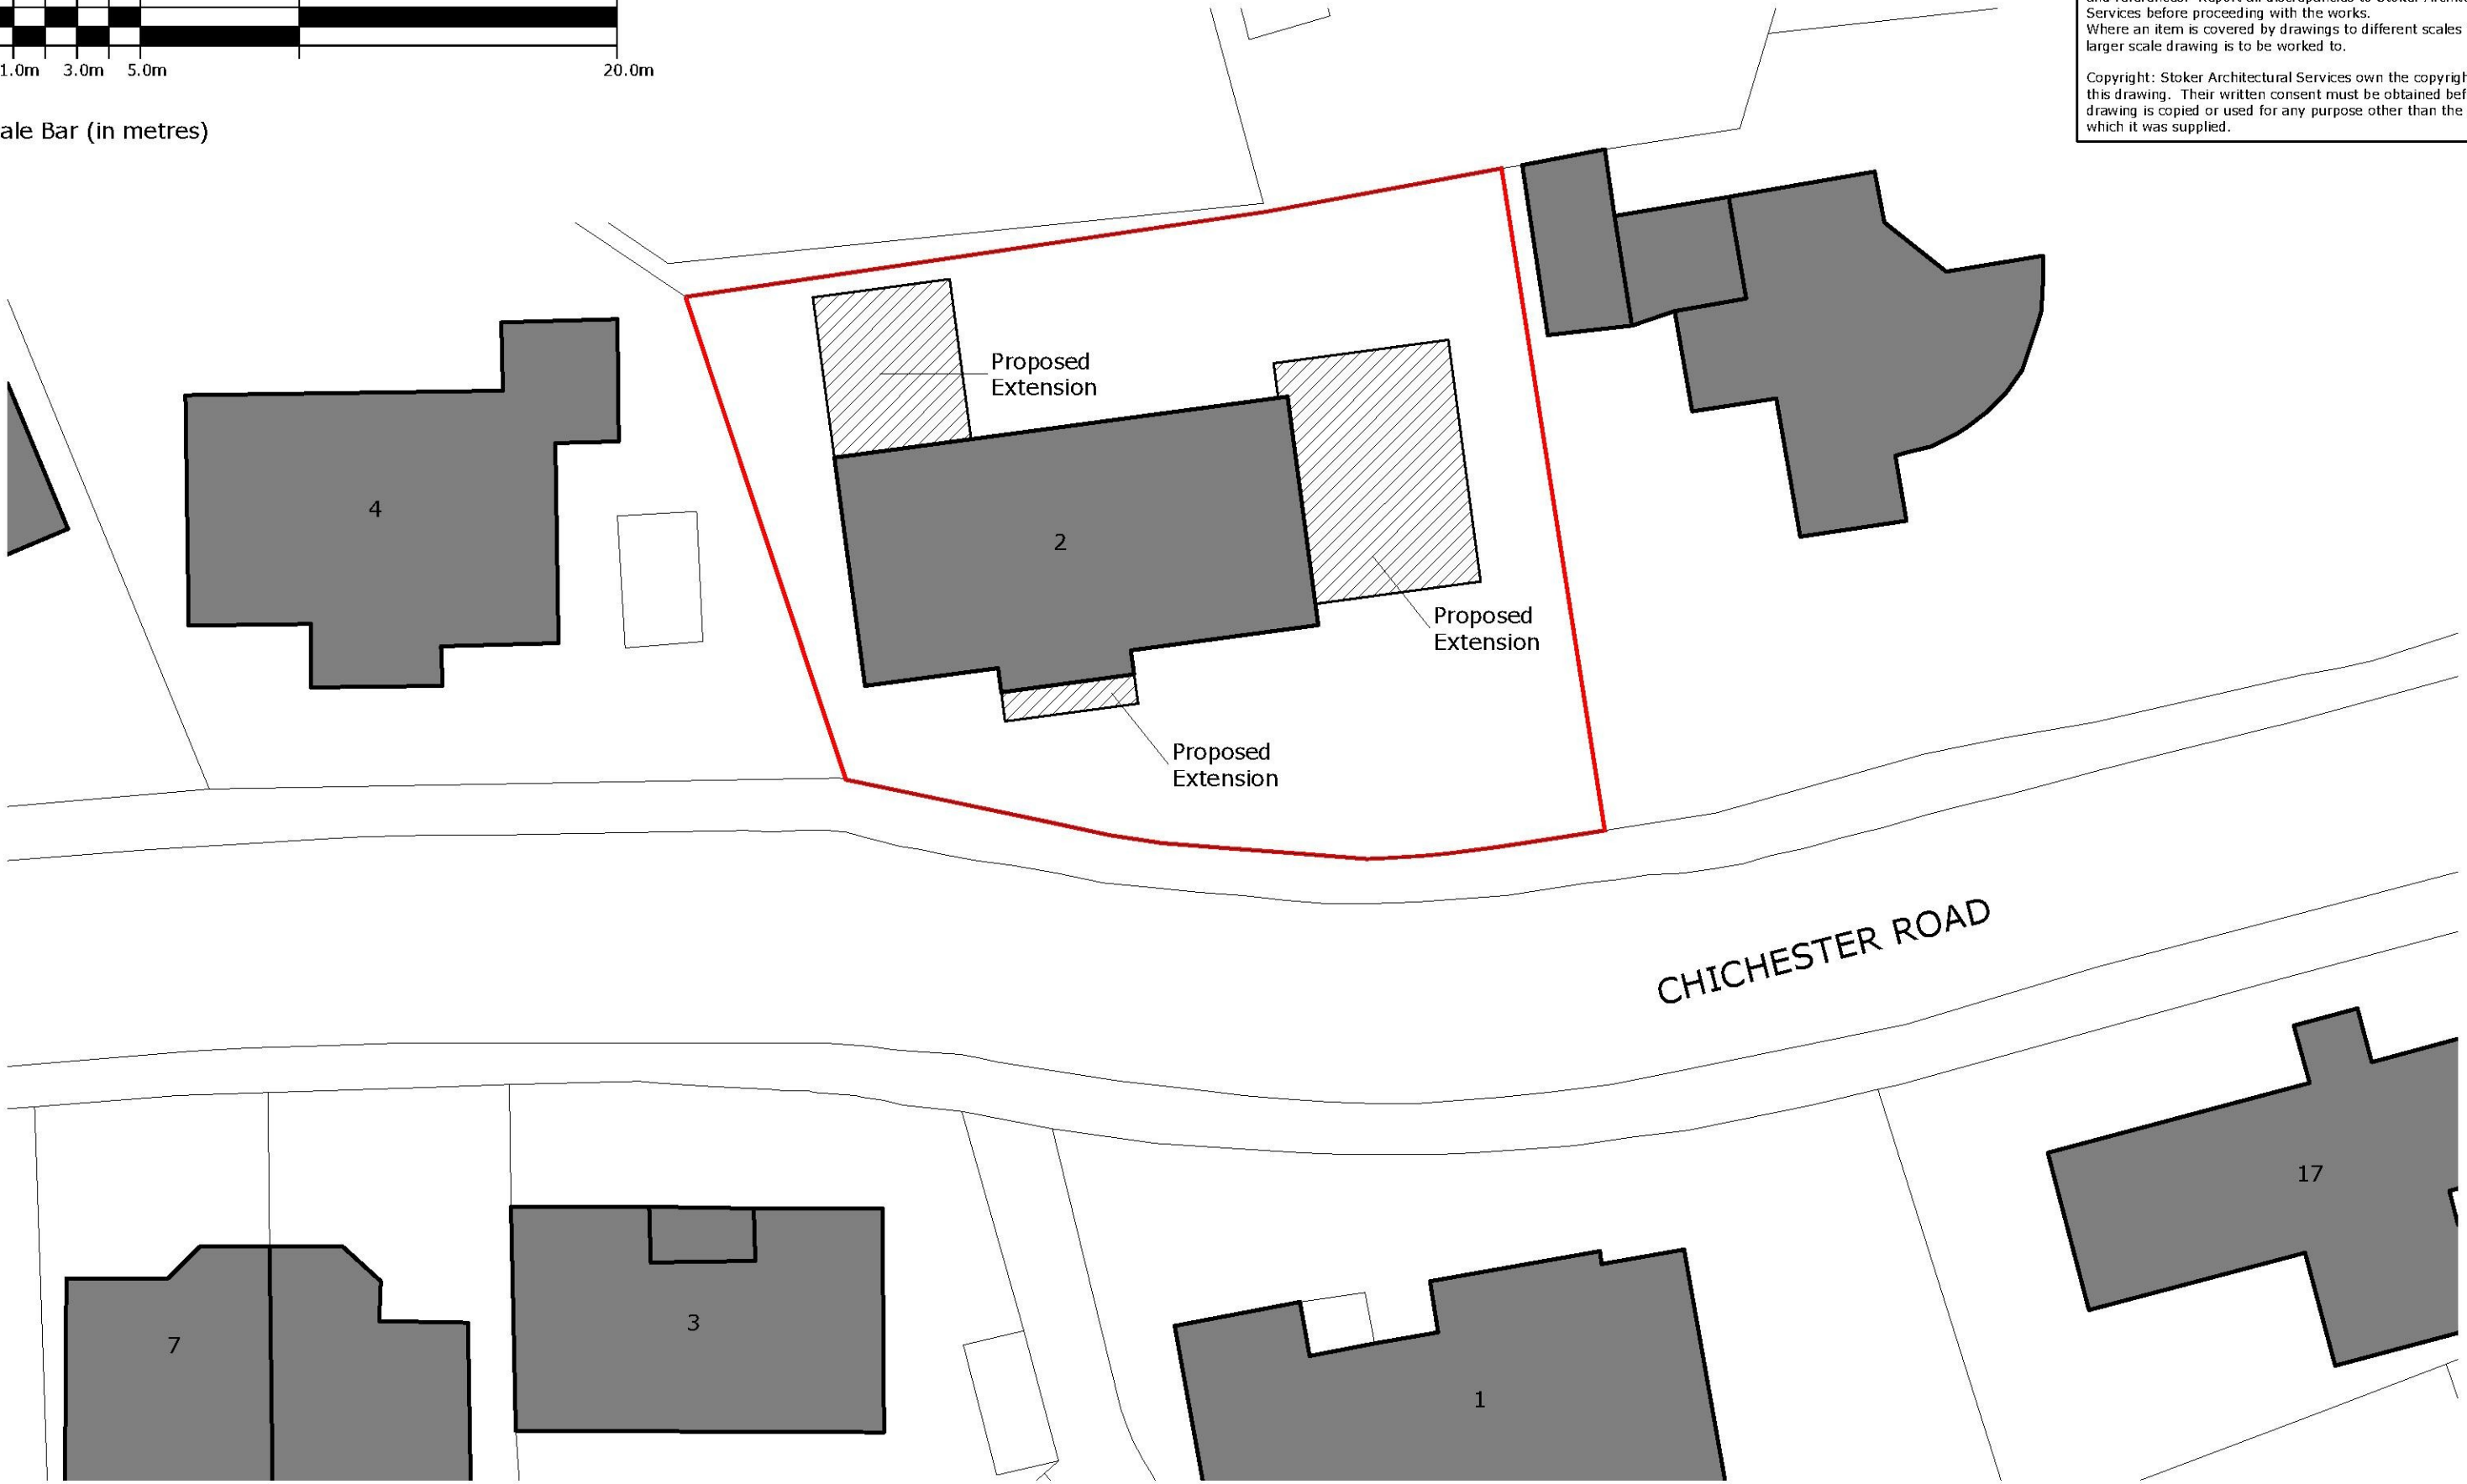

Proposed Site Block Plan
1:200@A3

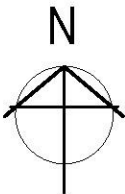

Project Title:
Proposed Extension & Alterations
2 Chichester Road
Sandgate
Folkestone
Kent
CT20 3BN

Drawing Description:
Proposed Site Block Plan

Status:
PLANNING

Scale:
1:200 @ A3

Drawn By:
CS

Drawing Number:
17/1096 - 02

Date:
25.02.17

Checked By:
CS

Revision:
A

Stoker

Architectural

Services

28 Linden Crescent, Folkestone,

Kent, CT19 5RP,

07824 997036

carl@stokerarchitecture.co.uk