



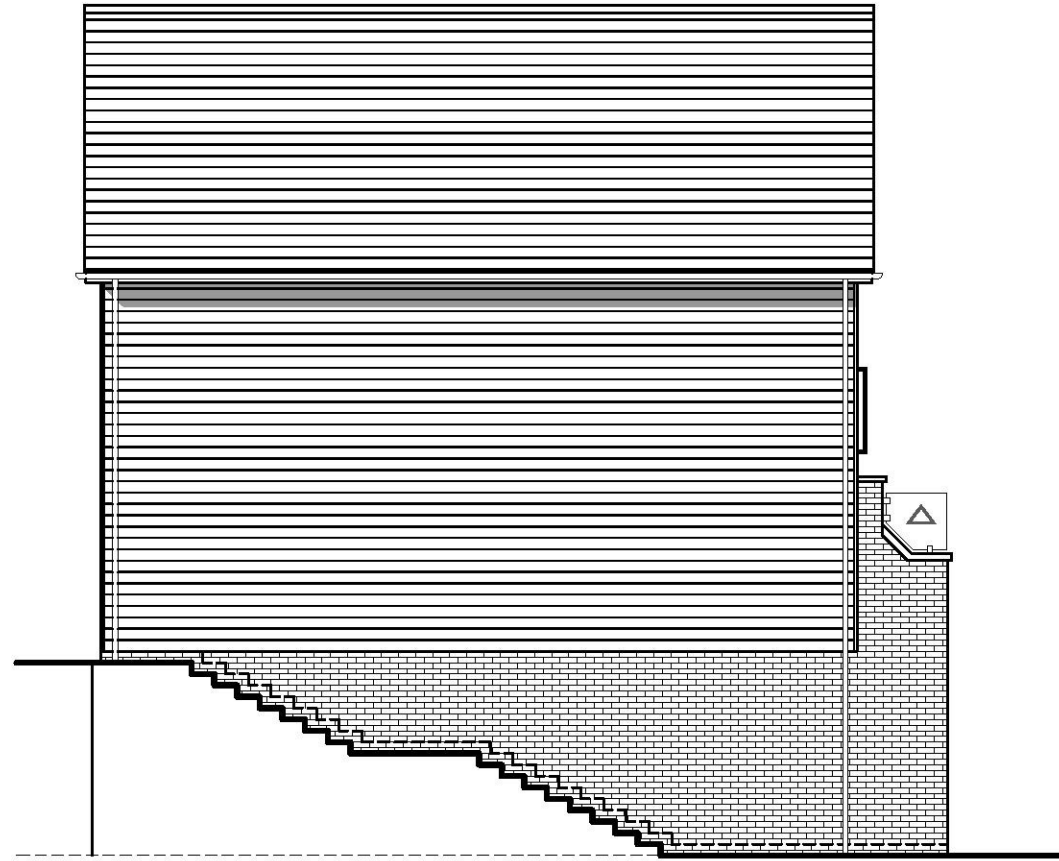

PLOT 33 - SIDE ELEVATION

△ Frosted Glass
Privacy Panel

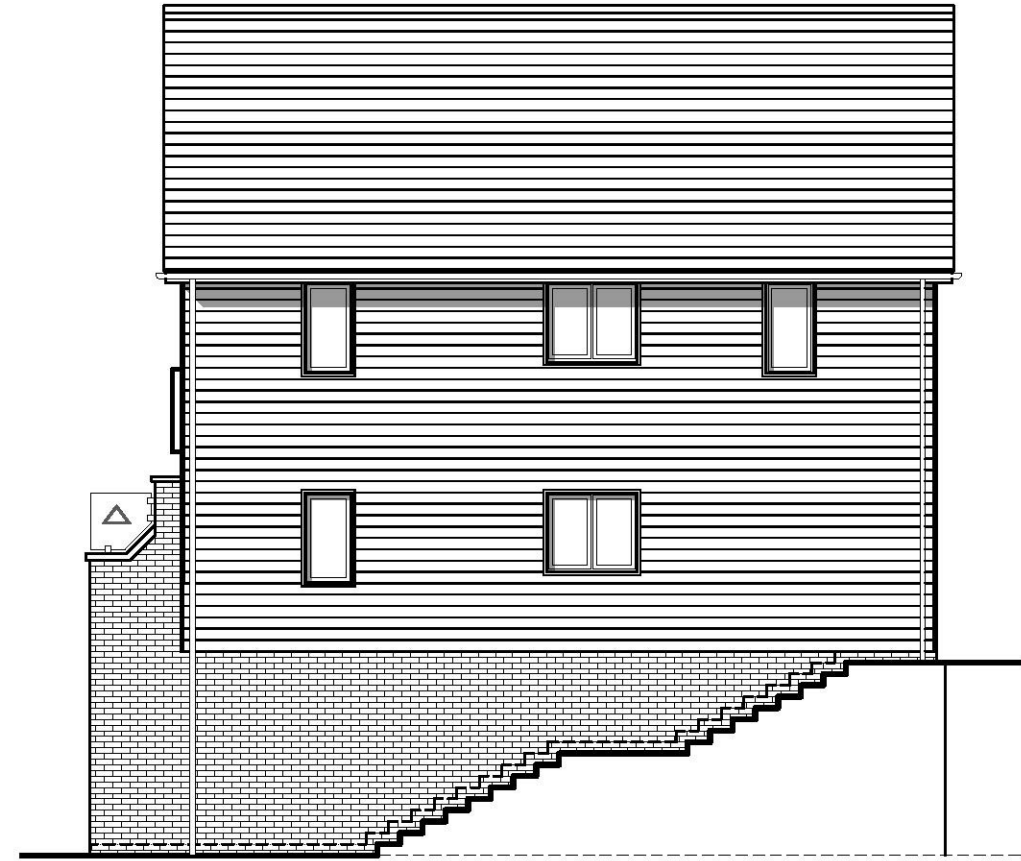

PLOT 34 - SIDE ELEVATION

△ Frosted Glass
Privacy Panel

Plot No :
33 (AS) & 34 (AS)

Plot Description :
3 Bed (5 Person)
Split level Townhouse
2/3 Storey
1330 SqFt

Drawn by : MIF

Checked by : BB

Scale @ A3:



Scale 1:100



Date: MAY 2016

Rev	Date	Drawn	Checked
G	14.07.17	SLT	BB

UPDATED TO SHEPWAY COMMENTS

Drg No: CB_80_026_500_SLB_E06

Rev: G

Project:
NORTHERN TRAINING AREA, PHASE 1D,
SHORNCIFFE GARRISON, FOLKESTONE

Title:
TYPE SLB
ELEVATIONS


Client:

**Taylor
Wimpey**




COOPERBAILLIE

Cooper Baillie Limited - Connaught House, 24 Guildford Road, Bagshot, Surrey GU19 5JN - Telephone 01276 450039 - www.cooperbaillie.co.uk
This drawing and the works depicted are the copyright of Cooper Baillie Ltd. and may not be reproduced or amended except by written permission. No liability will be accepted for amendments made by other persons.

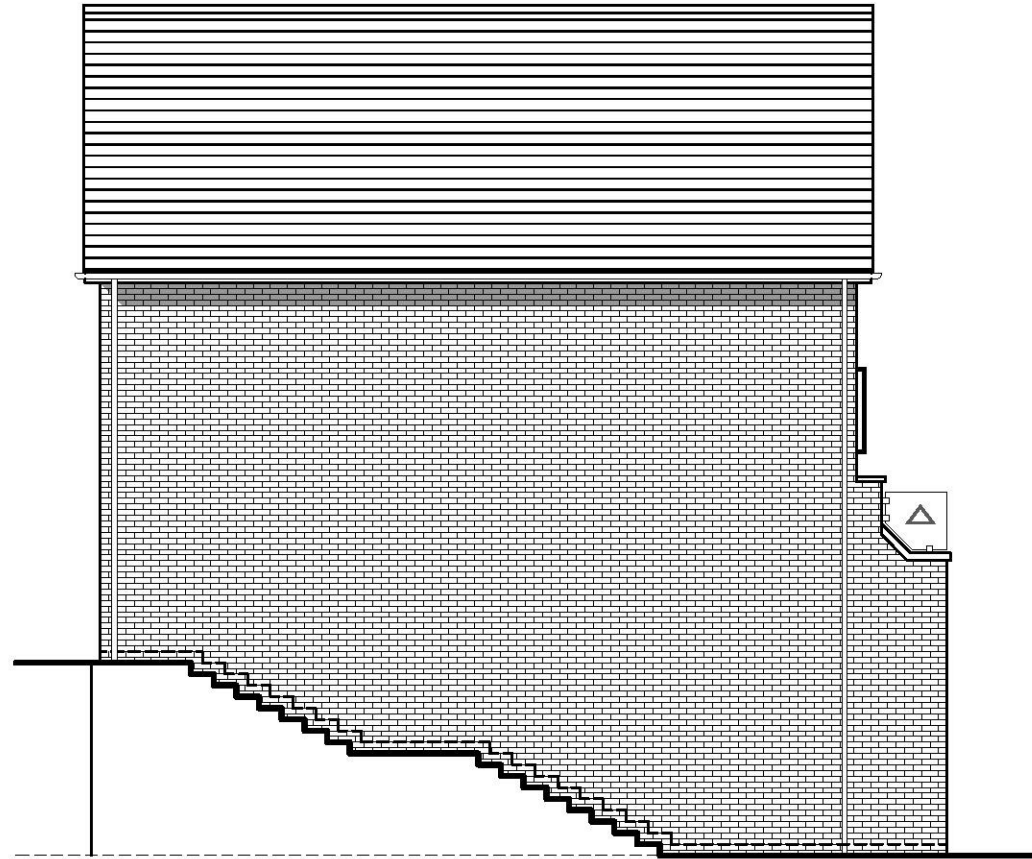

PLOTS 29 & 31 - SIDE ELEVATION

△ Frosted Glass
Privacy Panel

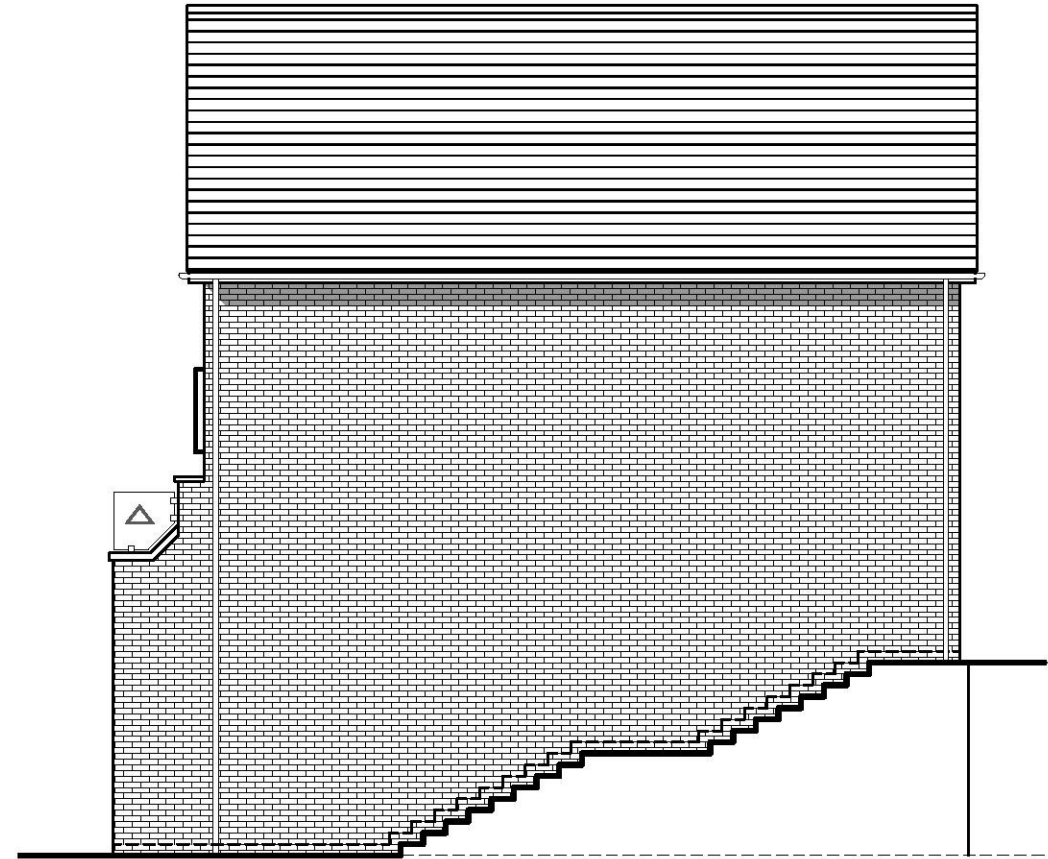

PLOTS 30 & 32 - SIDE ELEVATION

△ Frosted Glass
Privacy Panel

Plot No :
29 (AS), 30 (AS), 31 (AS) & 32 (AS)

Plot Description :
3 Bed (5 Person)
Split level Townhouse
2/3 Storey
1330 SqFt

Drawn by : MIF

Checked by : BB

Scale @ A3:



Scale 1:100



Date: MAY 2016

Rev	Date	Drawn	Checked
G	14.07.17	SLT	BB

UPDATED TO SHEPWAY COMMENTS

Drg No: CB_80_026_500_SLB_E08

Rev: G

Project:
NORTHERN TRAINING AREA, PHASE 1D,
SHORNCIFFE GARRISON, FOLKESTONE

Title:
TYPE SLB
ELEVATIONS

Client:

**Taylor
Wimpey**



COOPERBAILLIE

Cooper Baillie Limited - Connaught House, 24 Guildford Road, Bagshot, Surrey GU19 5JN - Telephone 01276 450039 - www.cooperbaillie.co.uk
This drawing and the works depicted are the copyright of Cooper Baillie Ltd. and may not be reproduced or amended except by written permission. No liability will be accepted for amendments made by other persons.