


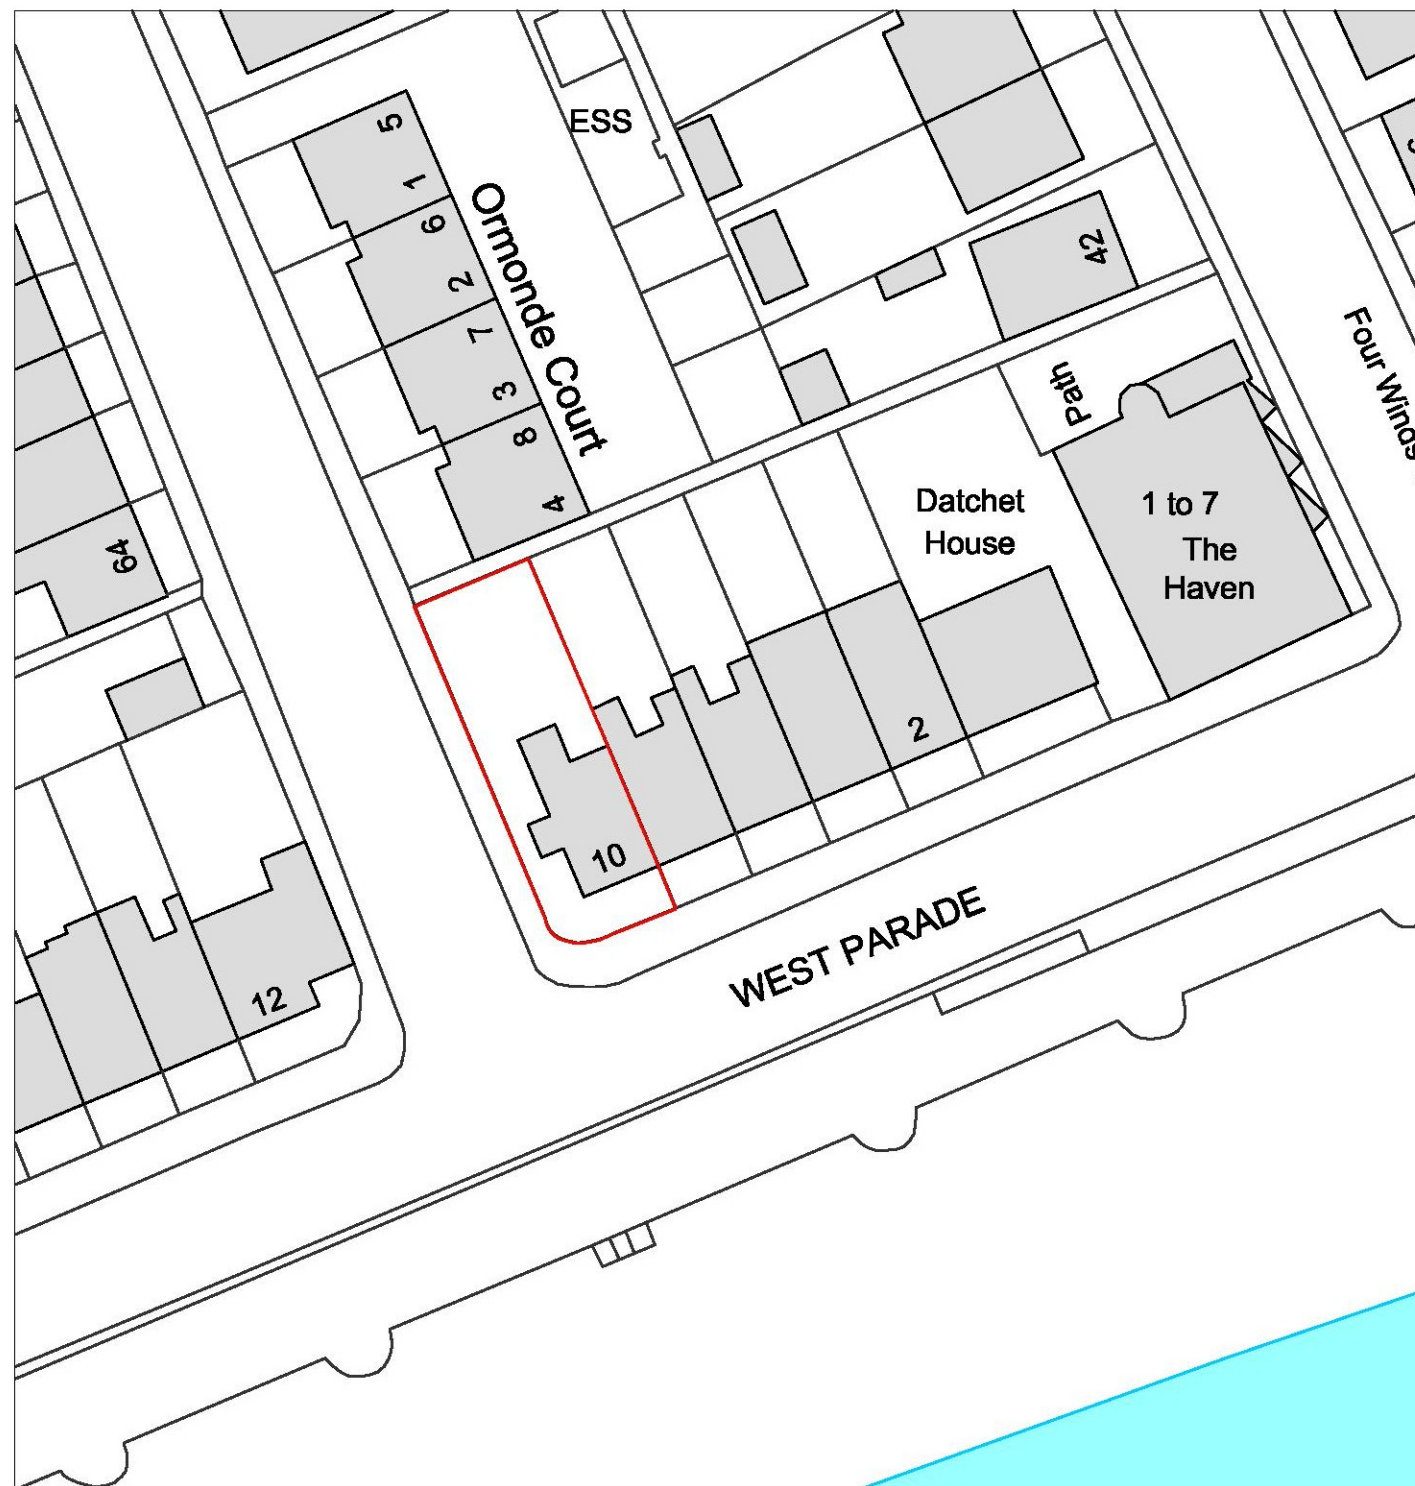

Site Plan 1:1250

 Site Application Boundary

Location Plan 1:500