



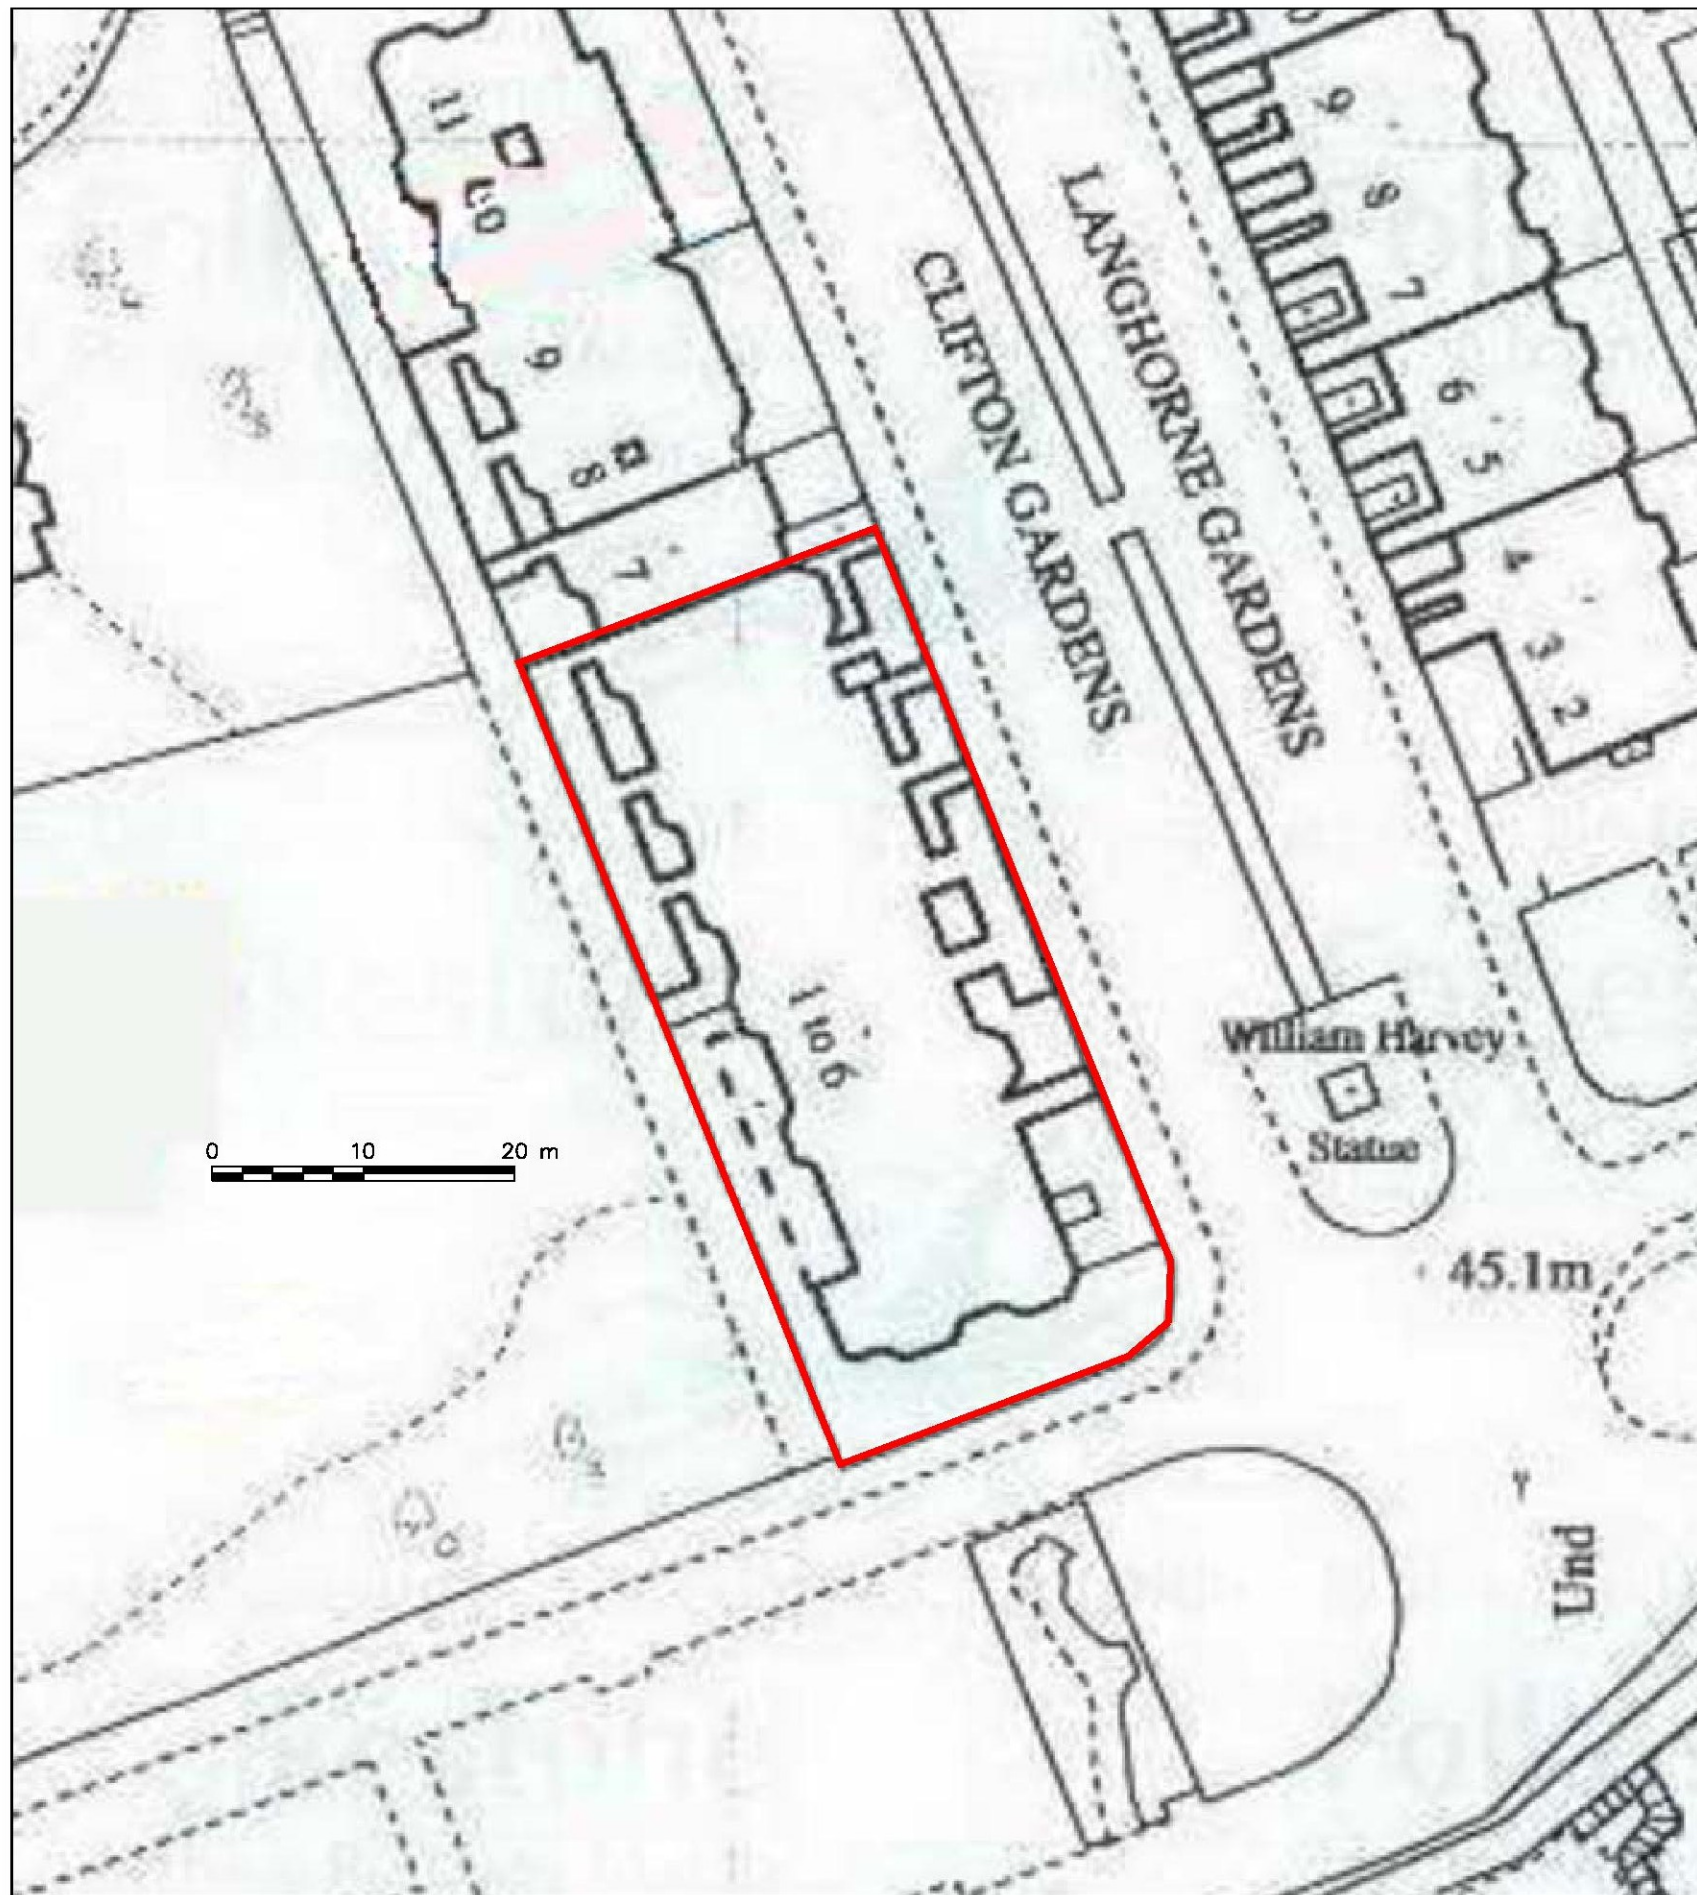


BLOCK PLAN 1:500

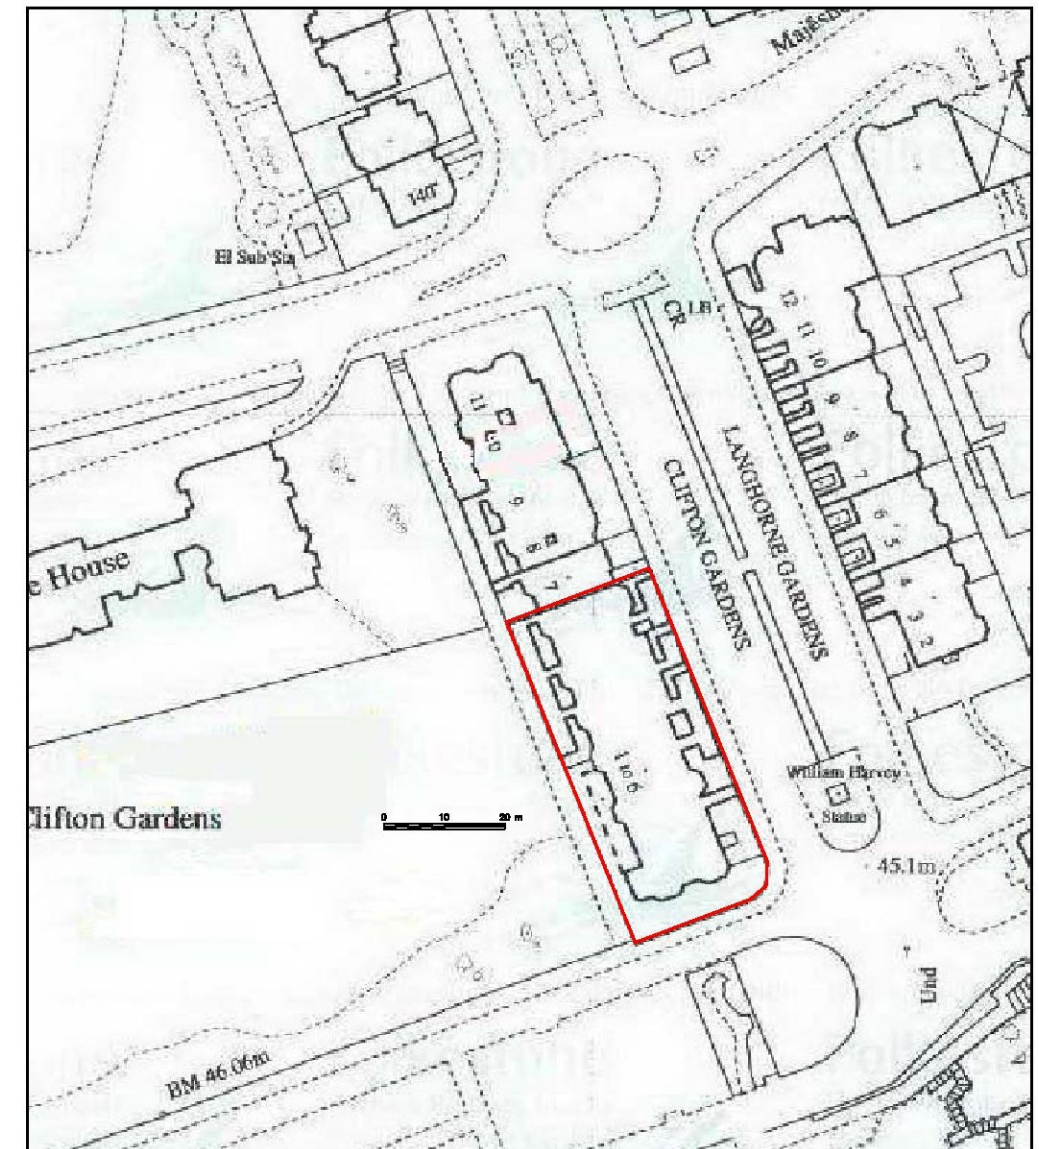

LOCATION PLAN 1:1250

SITE AREA 1435m²

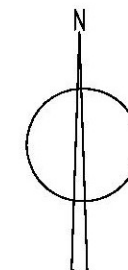

Revisions:

UNA

UN ARCHITECTS
77 Oakhill Road
Putney, London SW15 2QJ
Telephone 0208 871 1703
Mobile 07864 730377
e-mail info@unarchitects.co.uk
Chartered Architects

Client	Clifton Hotel
Project	Clifton Hotel Folkestone CT20 2EB
Title	Location Plan and block plan
Scale	1:1250 & 1:500(A3) COPYRIGHT ©
Drawn by	GN Date 03/03/17
Job number	551 Drawing No 100

For planning