


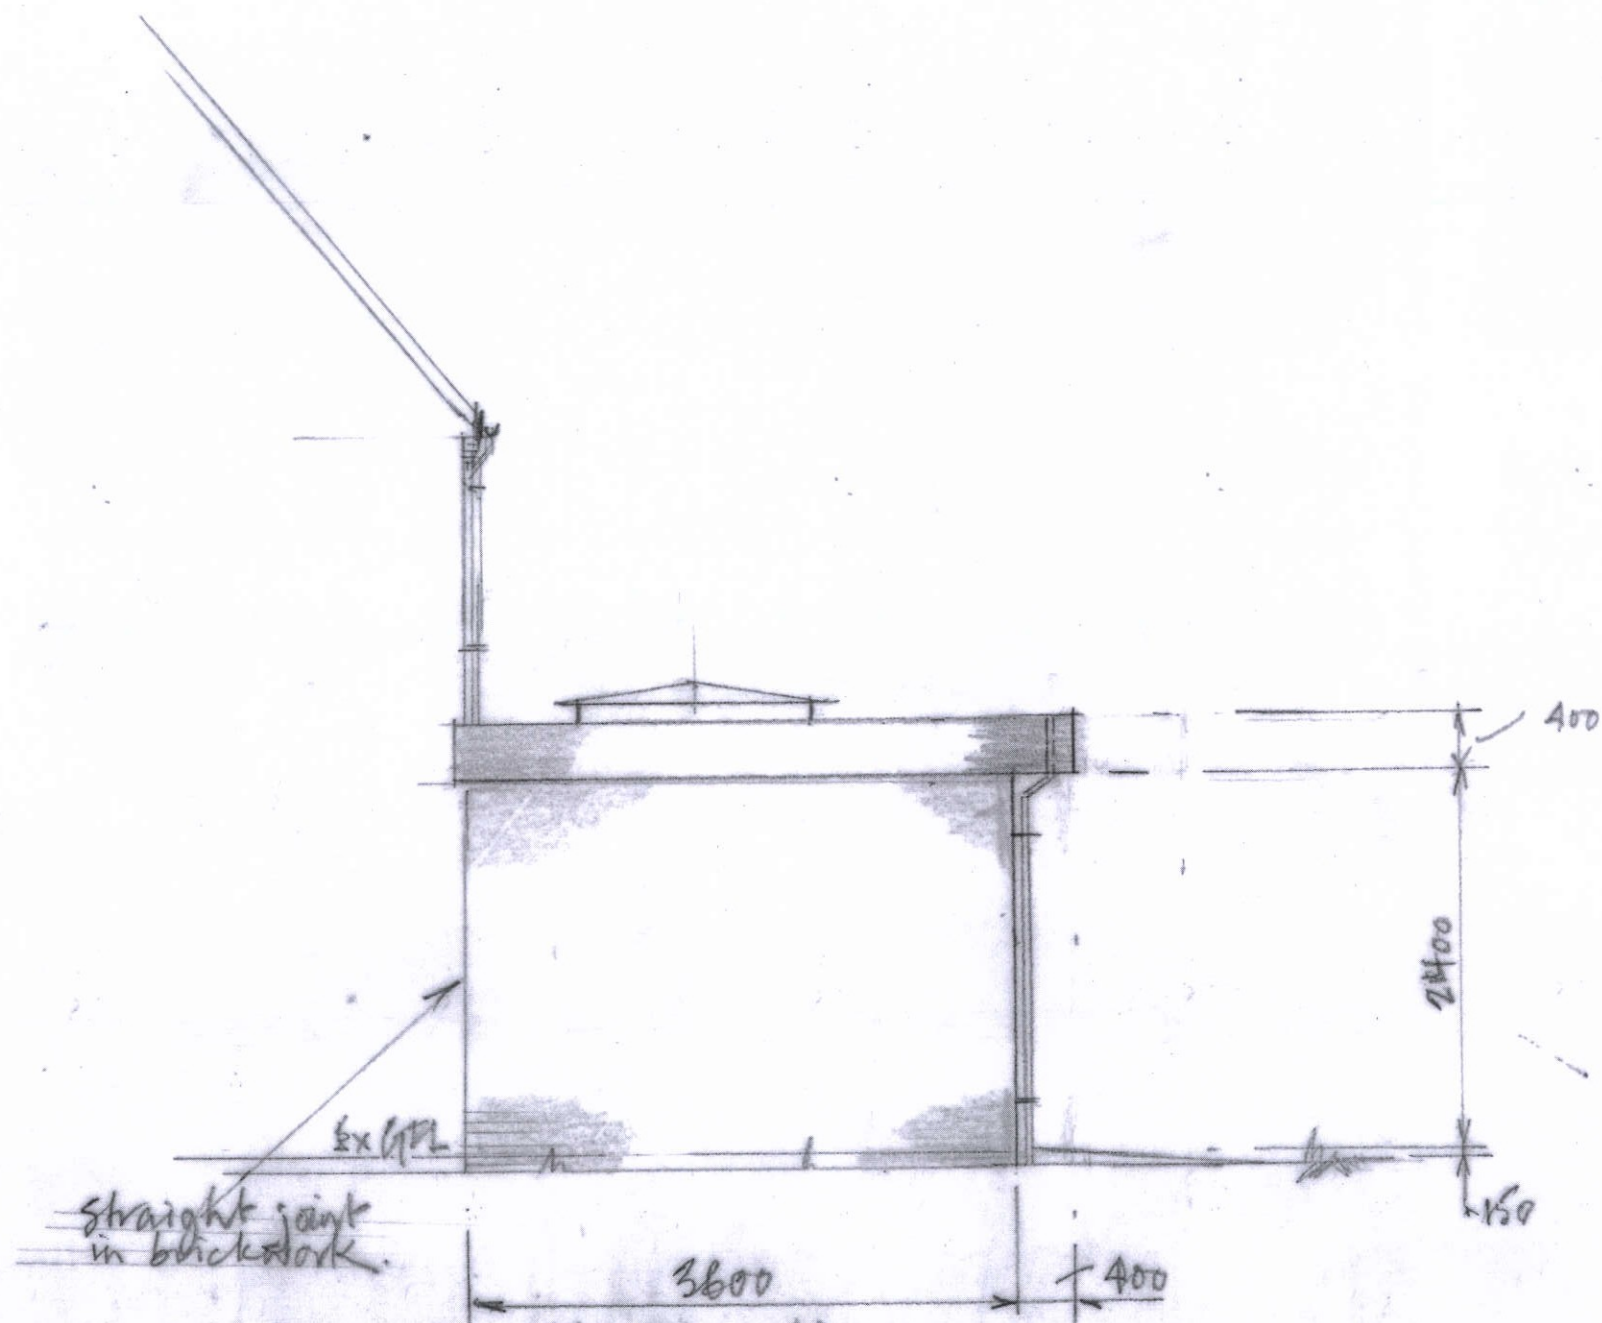

Corporate Post Room

3.1 JUL 2017

	%a depth of Extension	
'A'	reduced to 4.0m	26.07.17
Rev	Description	Date
	Proposed Elevations (Sheet 2)	
Scale:	1:50	Date 15.08.17
Proj No.	2700/05A	

PROPOSED SINGLE STOREY REAR EXTENSION - 16 PANNELL DRIVE, HAWKINGE FOLKESTONE CT18 7QZ