

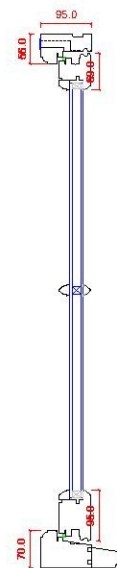


DRAWING TITLE
W3 Scaled

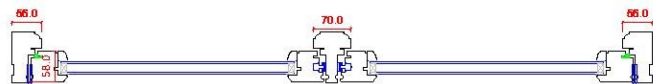

DRAWING TITLE
W1, W2 Scaled

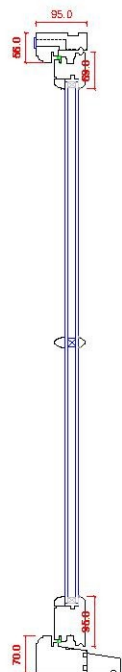

DRAWING TITLE
W7 Scaled




JOB TITLE
**Mr Tim Phipps
Mount Court Farmhouse
Wick Lane
Acrise
Kent
CT18 8LQ**

DRAWING TITLE
Window Details

SCALE	DATE
1:5 @ A1	22/08/2017

DRAWING No.	REVISION
10	

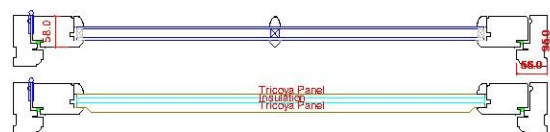

Mr Tim Phipps
Mount Court Farmhouse
Wick Lane
Acrise
Kent
CT18 8LQ

DRAWING TITLE

D1 Scaled

SCALE

1:5 @ A1



DATE _____

22/08/2017

DRAWING No.

13

REVISION

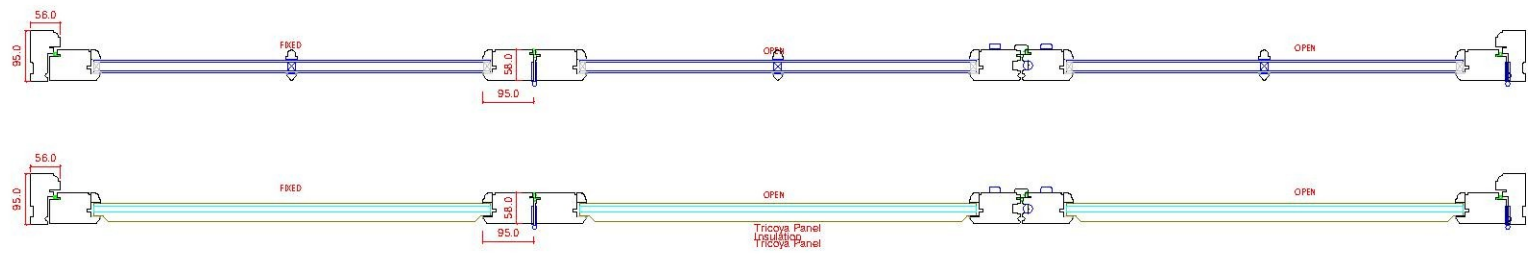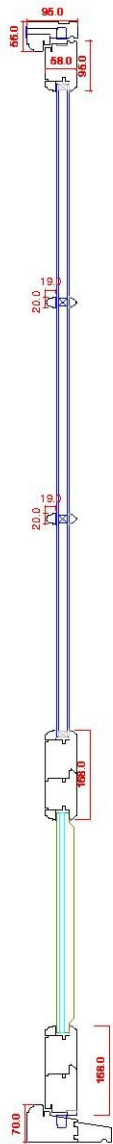

JOB TITLE
Mr Tim Phipps
Mount Court Farmhouse
Wick Lane
Acrise
Kent
CT18 8LQ



DRAWING TITLE
D2 Scaled

SCALE
1:5 @ A1

DATE
22/08/2017

DRAWING No.
11

REVISION

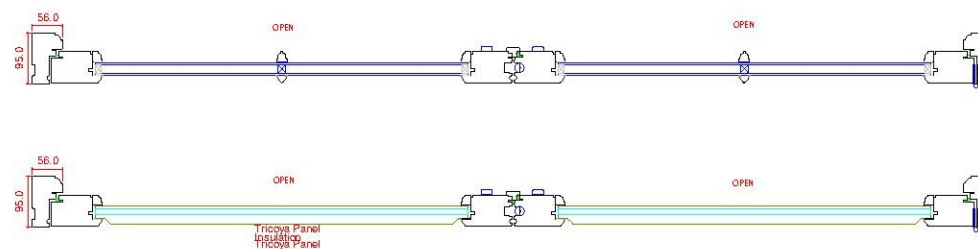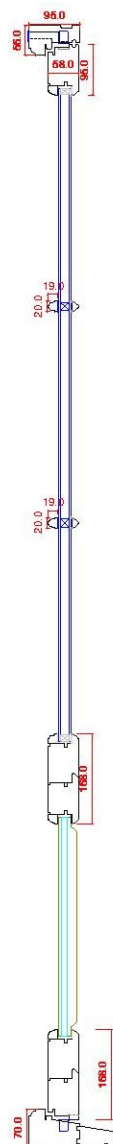

JOB TITLE
 Mr Tim Phipps
 Mount Court Farmhouse
 Wick Lane
 Acrise
 Kent
 CT18 8LQ

DRAWING TITLE
 D3 Scaled

SCALE
 1:5 @ A1

DATE
 22/08/2017

DRAWING No.
 12

REVISION