



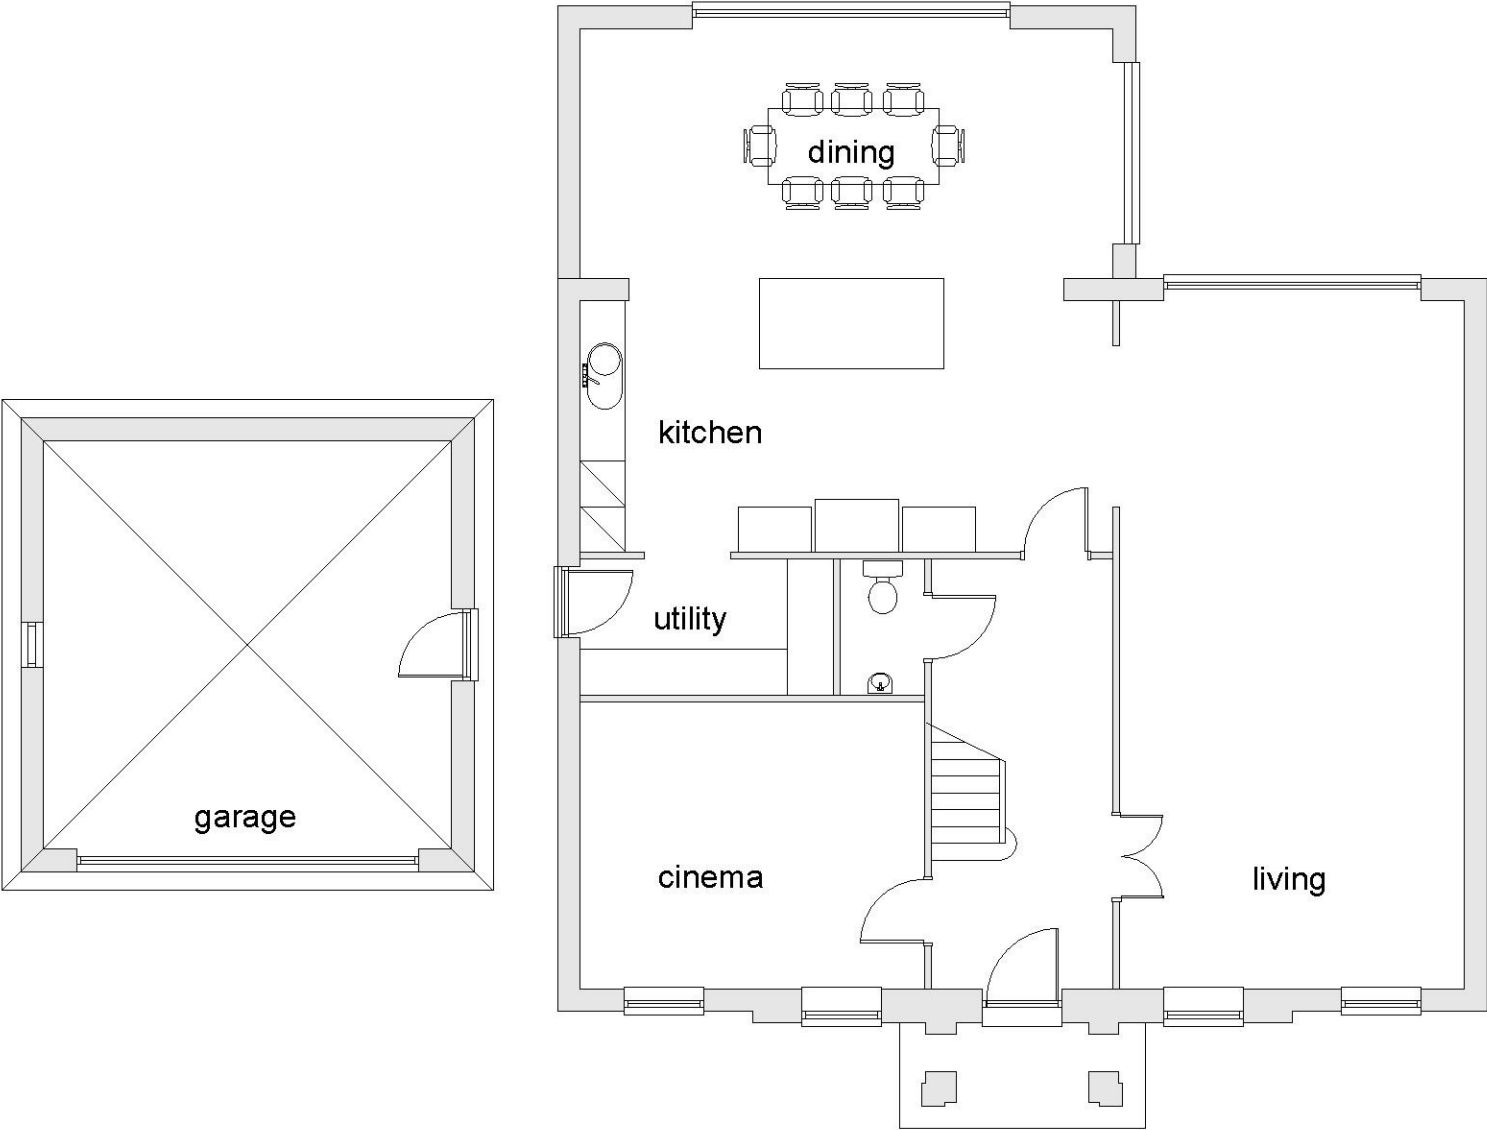

Ground floor

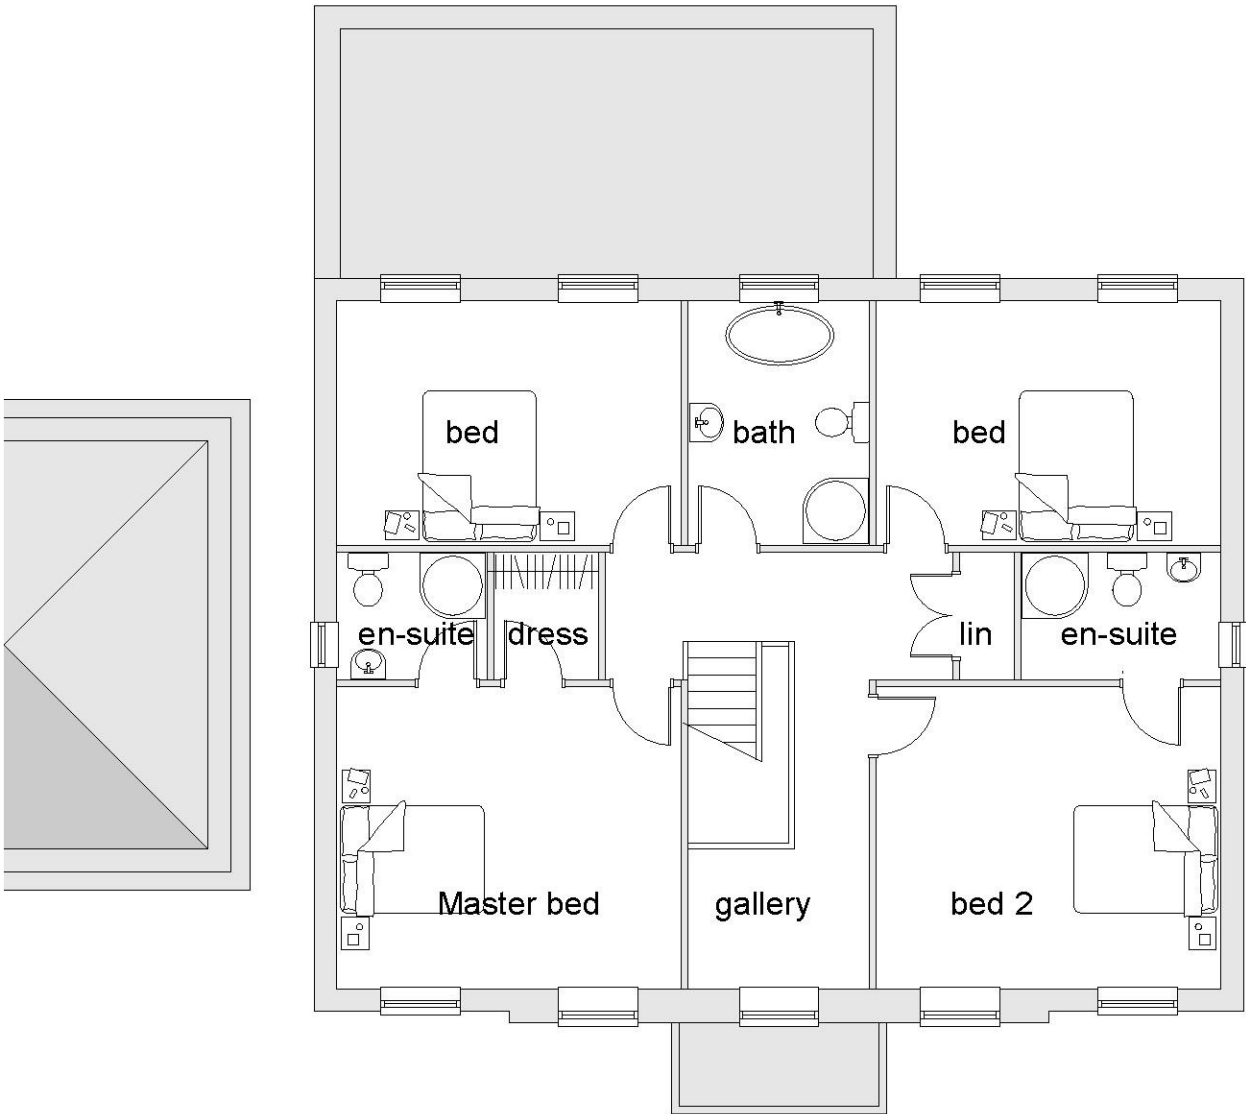

First floor

PLANS
PLOT 13

s c a l e



ARCHITECTURE + PLANNING
ARCHITECTURE - PLANNING - VISUALISATION - CONTRACT MANAGEMENT

PROJECT	Proposed development, Mill Lane Hawkinge
TITLE	
CLIENT	PLANS
SCALE	
DATE	1/100
DRAWING	AUG. 17
REVISION	25/42/2017
	N/A