


BAY SECTION PLAN

24 AUG 2017

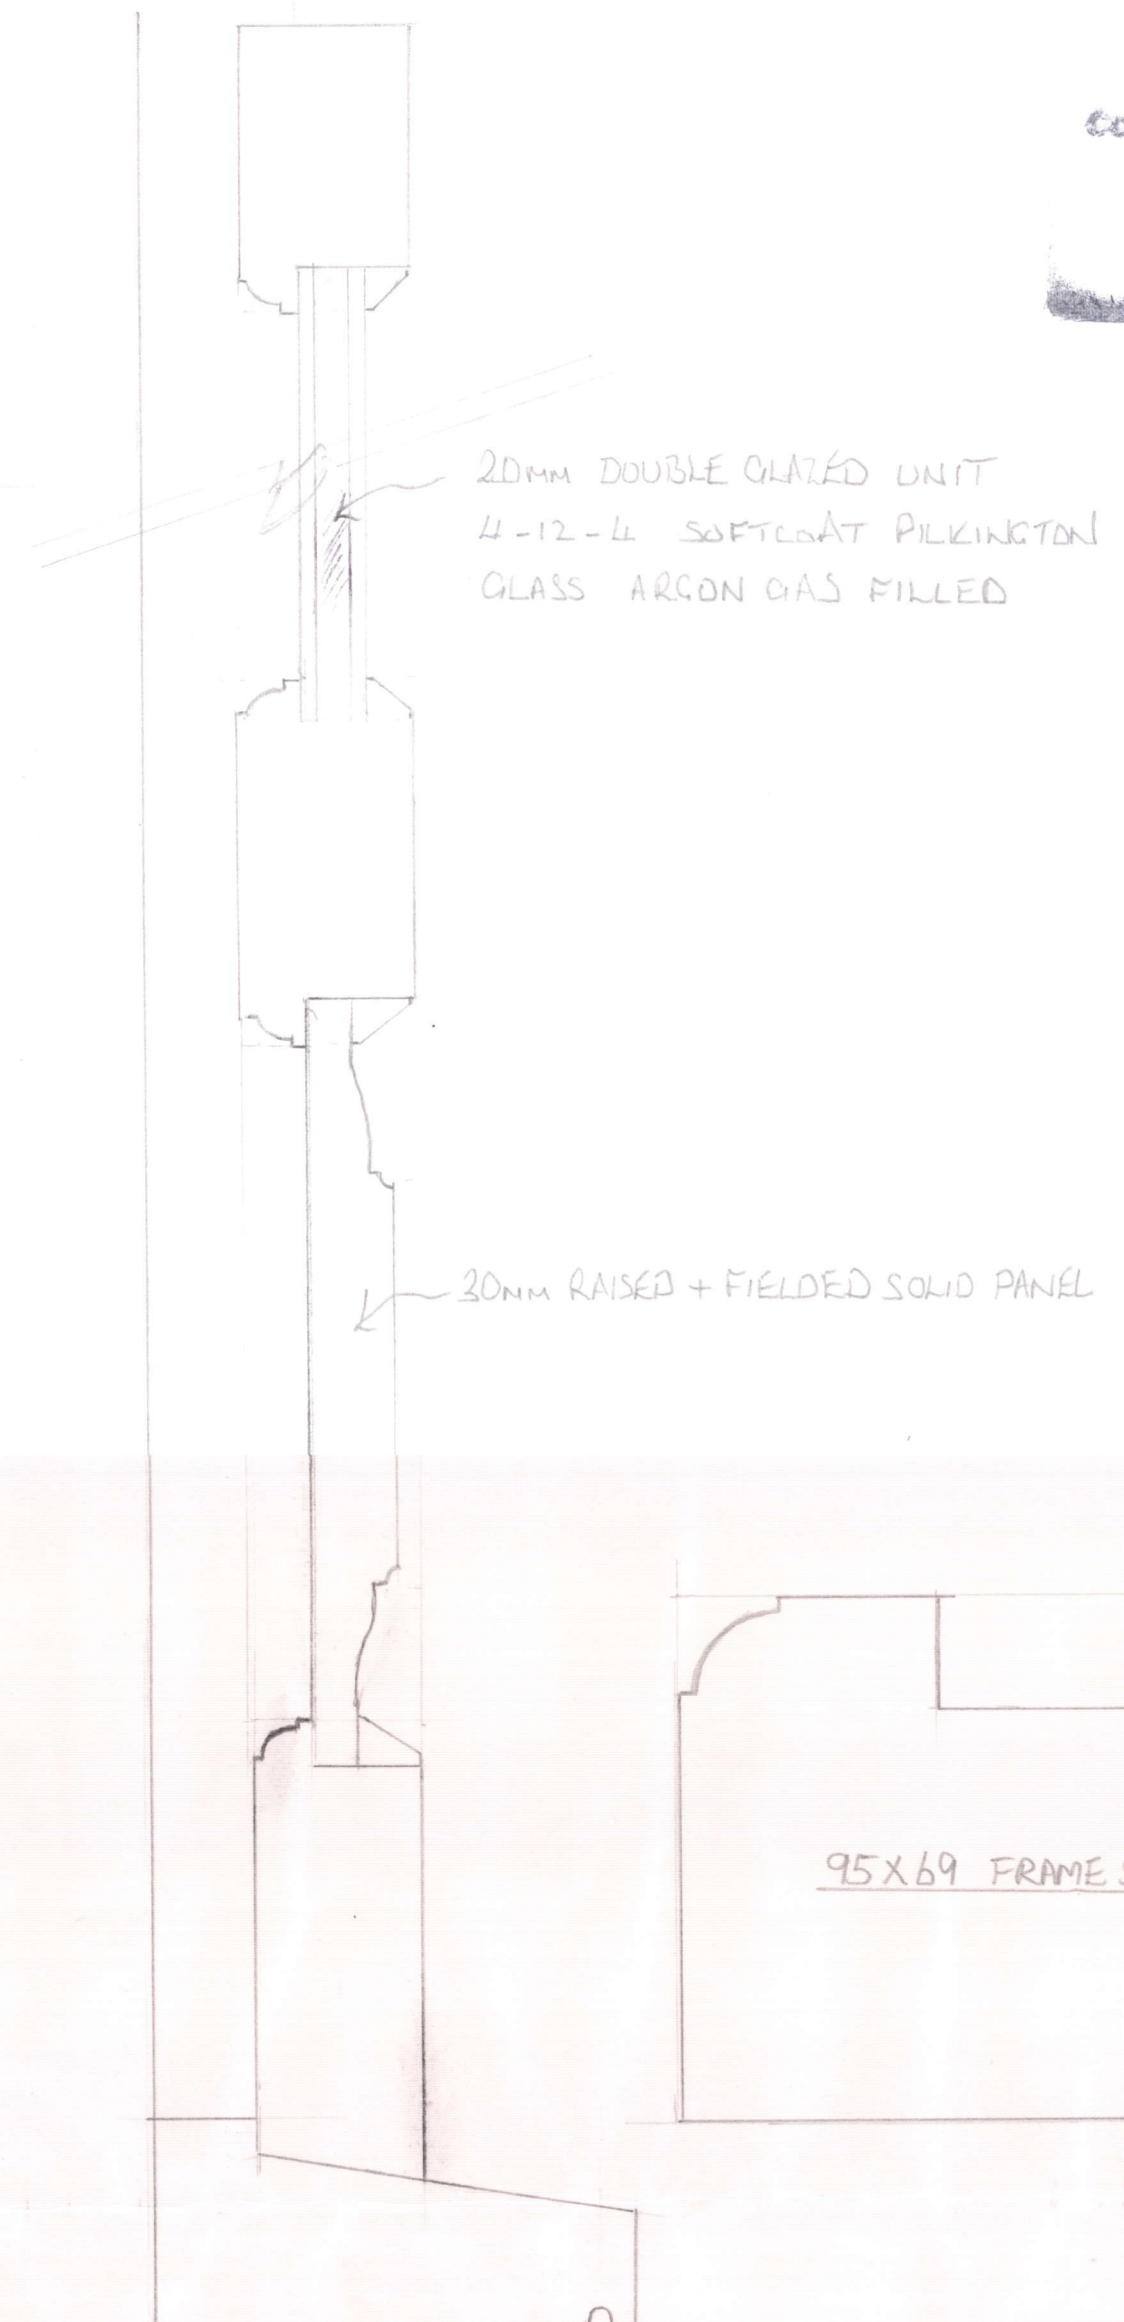

CLIENT:	MR+MRS GHAEMAN
DATE:	20.8.17
PROPERTY:	MANOR HOUSE NEWBURY
DESCRIPTION:	PROPOSED FRENCH DOORS
SCALE:	1:10 / 1:2.5 / 1:1