



To be read in conjunction with Mark Hanton Studio drawings
MHS175.17-001, 002, & 003

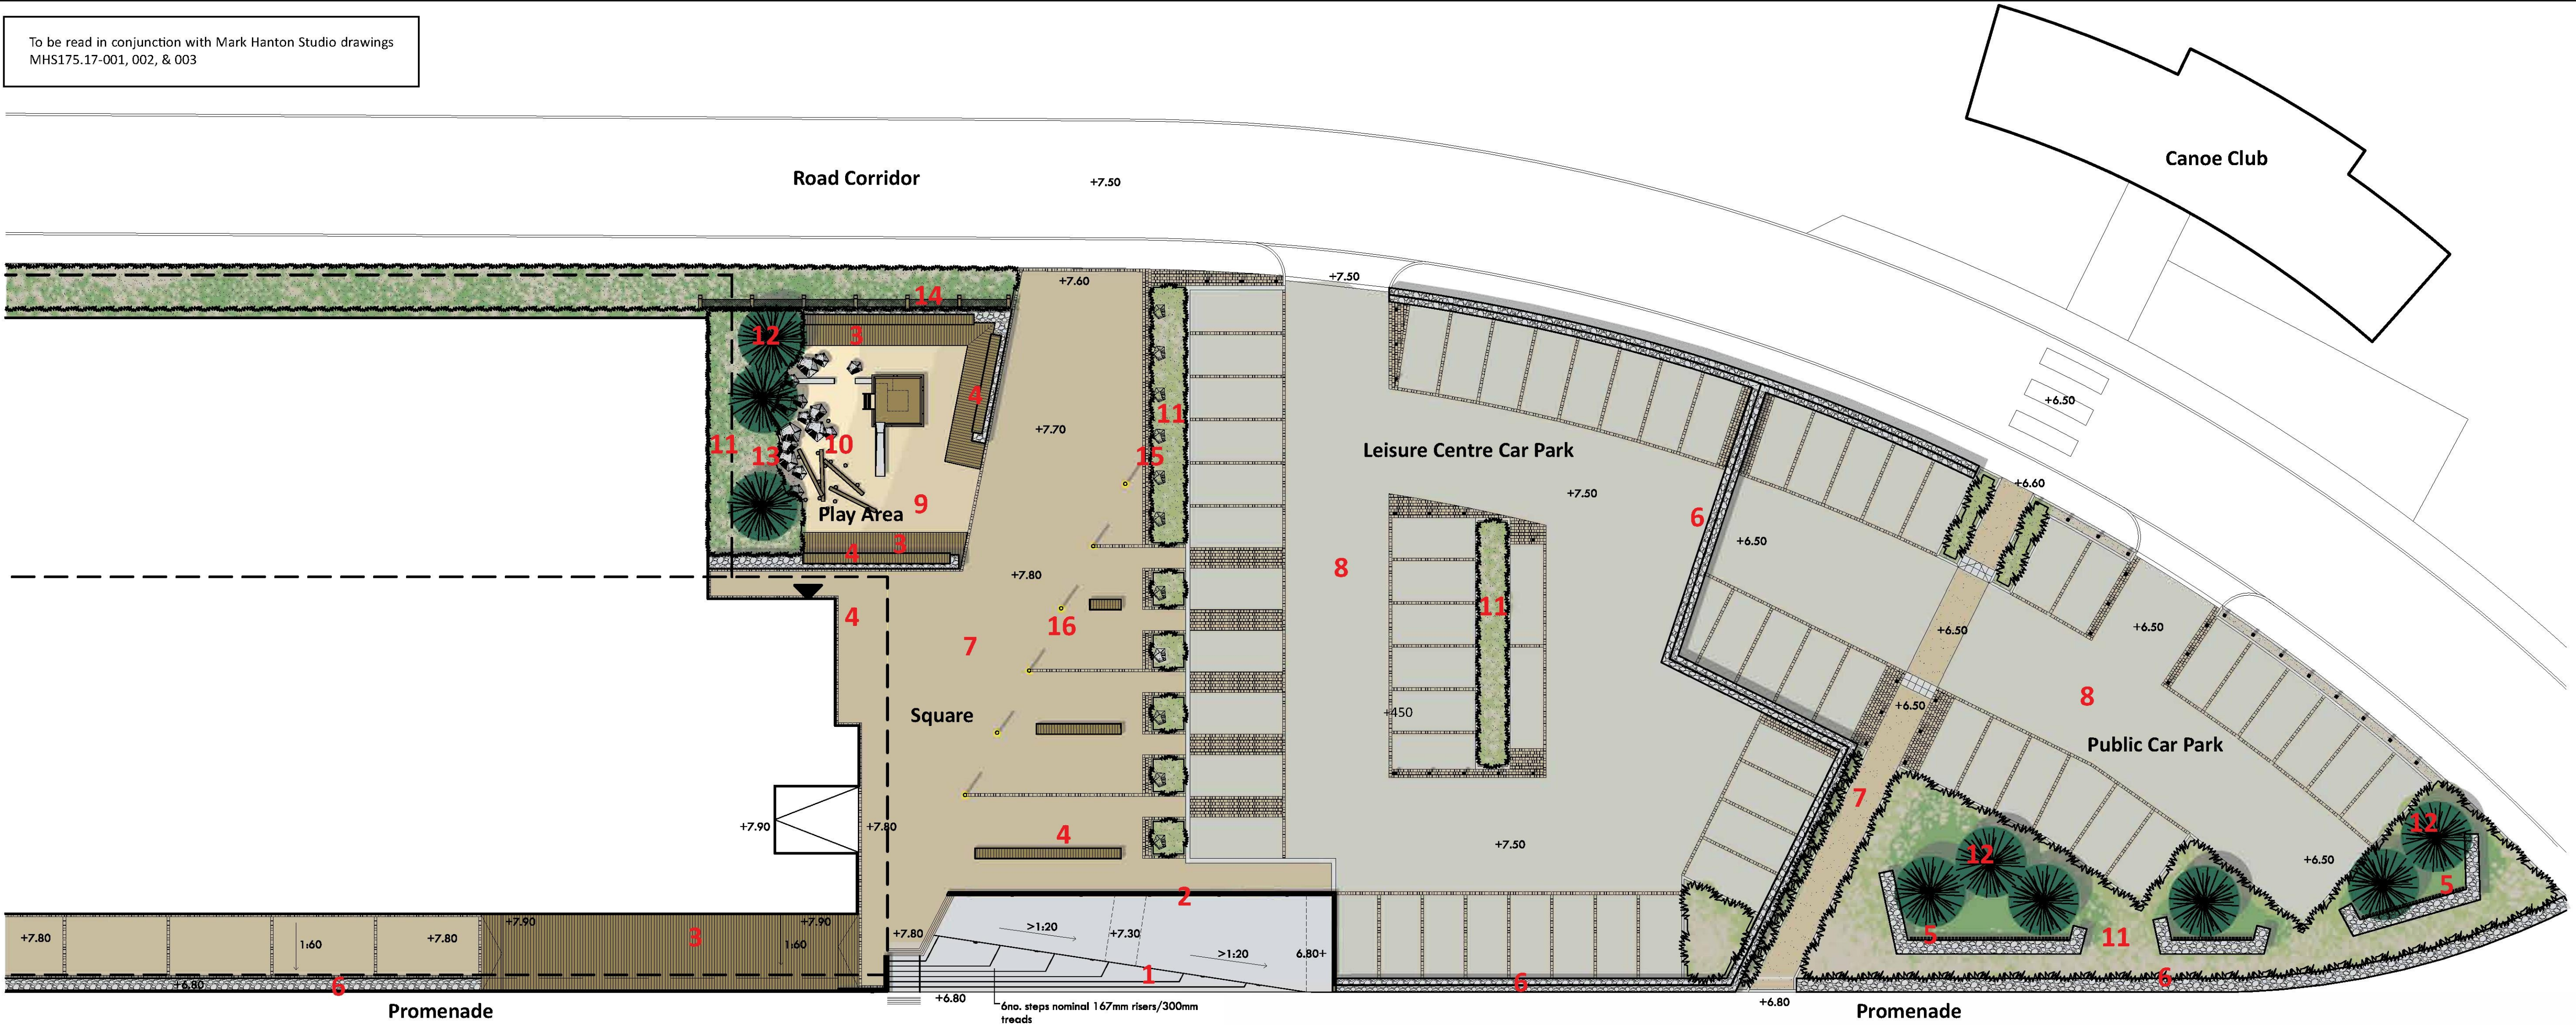


Key

- | | |
|--|---|
| 1 Concrete entrance steps and flush access (>1:20 grade), with robust stainless steel nosings, and handrails | 9 Sand play surface |
| 2 Timber post retaining wall with stainless steel guardrail above | 10 Play items |
| 3 Decked areas | 11 Coastal planting (species locations subject to exposure) |
| 4 Timber seating | 12 Trees (Pinus pinea or similar suitable for coastal conditions) |
| 5 Gabion/timber wind breaks (to provide shelter for tree / shrub planting) | 13 Play boulders |
| 6 Gabion wall with stainless steel guardrail | 14 Screen - timber posts on steel supports with stainless steel tension wires/netting and climbing plants |
| 7 Resin bound gravel surface with cobble trims / margins | 15 Rock bollards |
| 8 Resin bonded gravel surface with exposed aggregate kerbing and cobble trims | 16 Light posts |

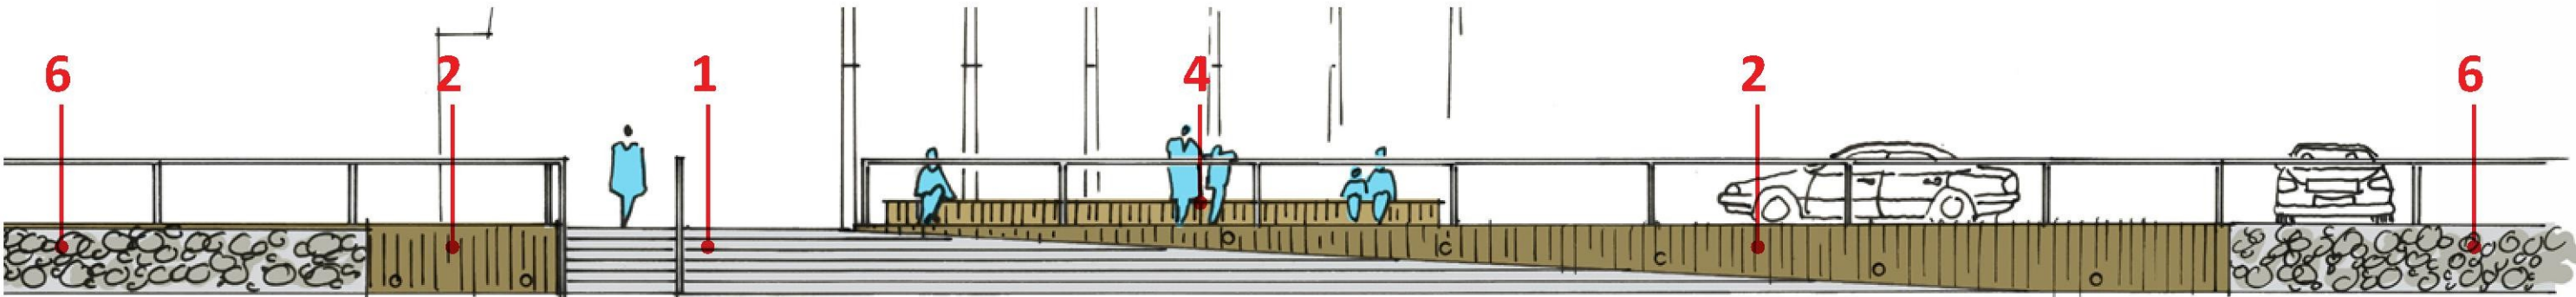



Elevation - Entrance Steps

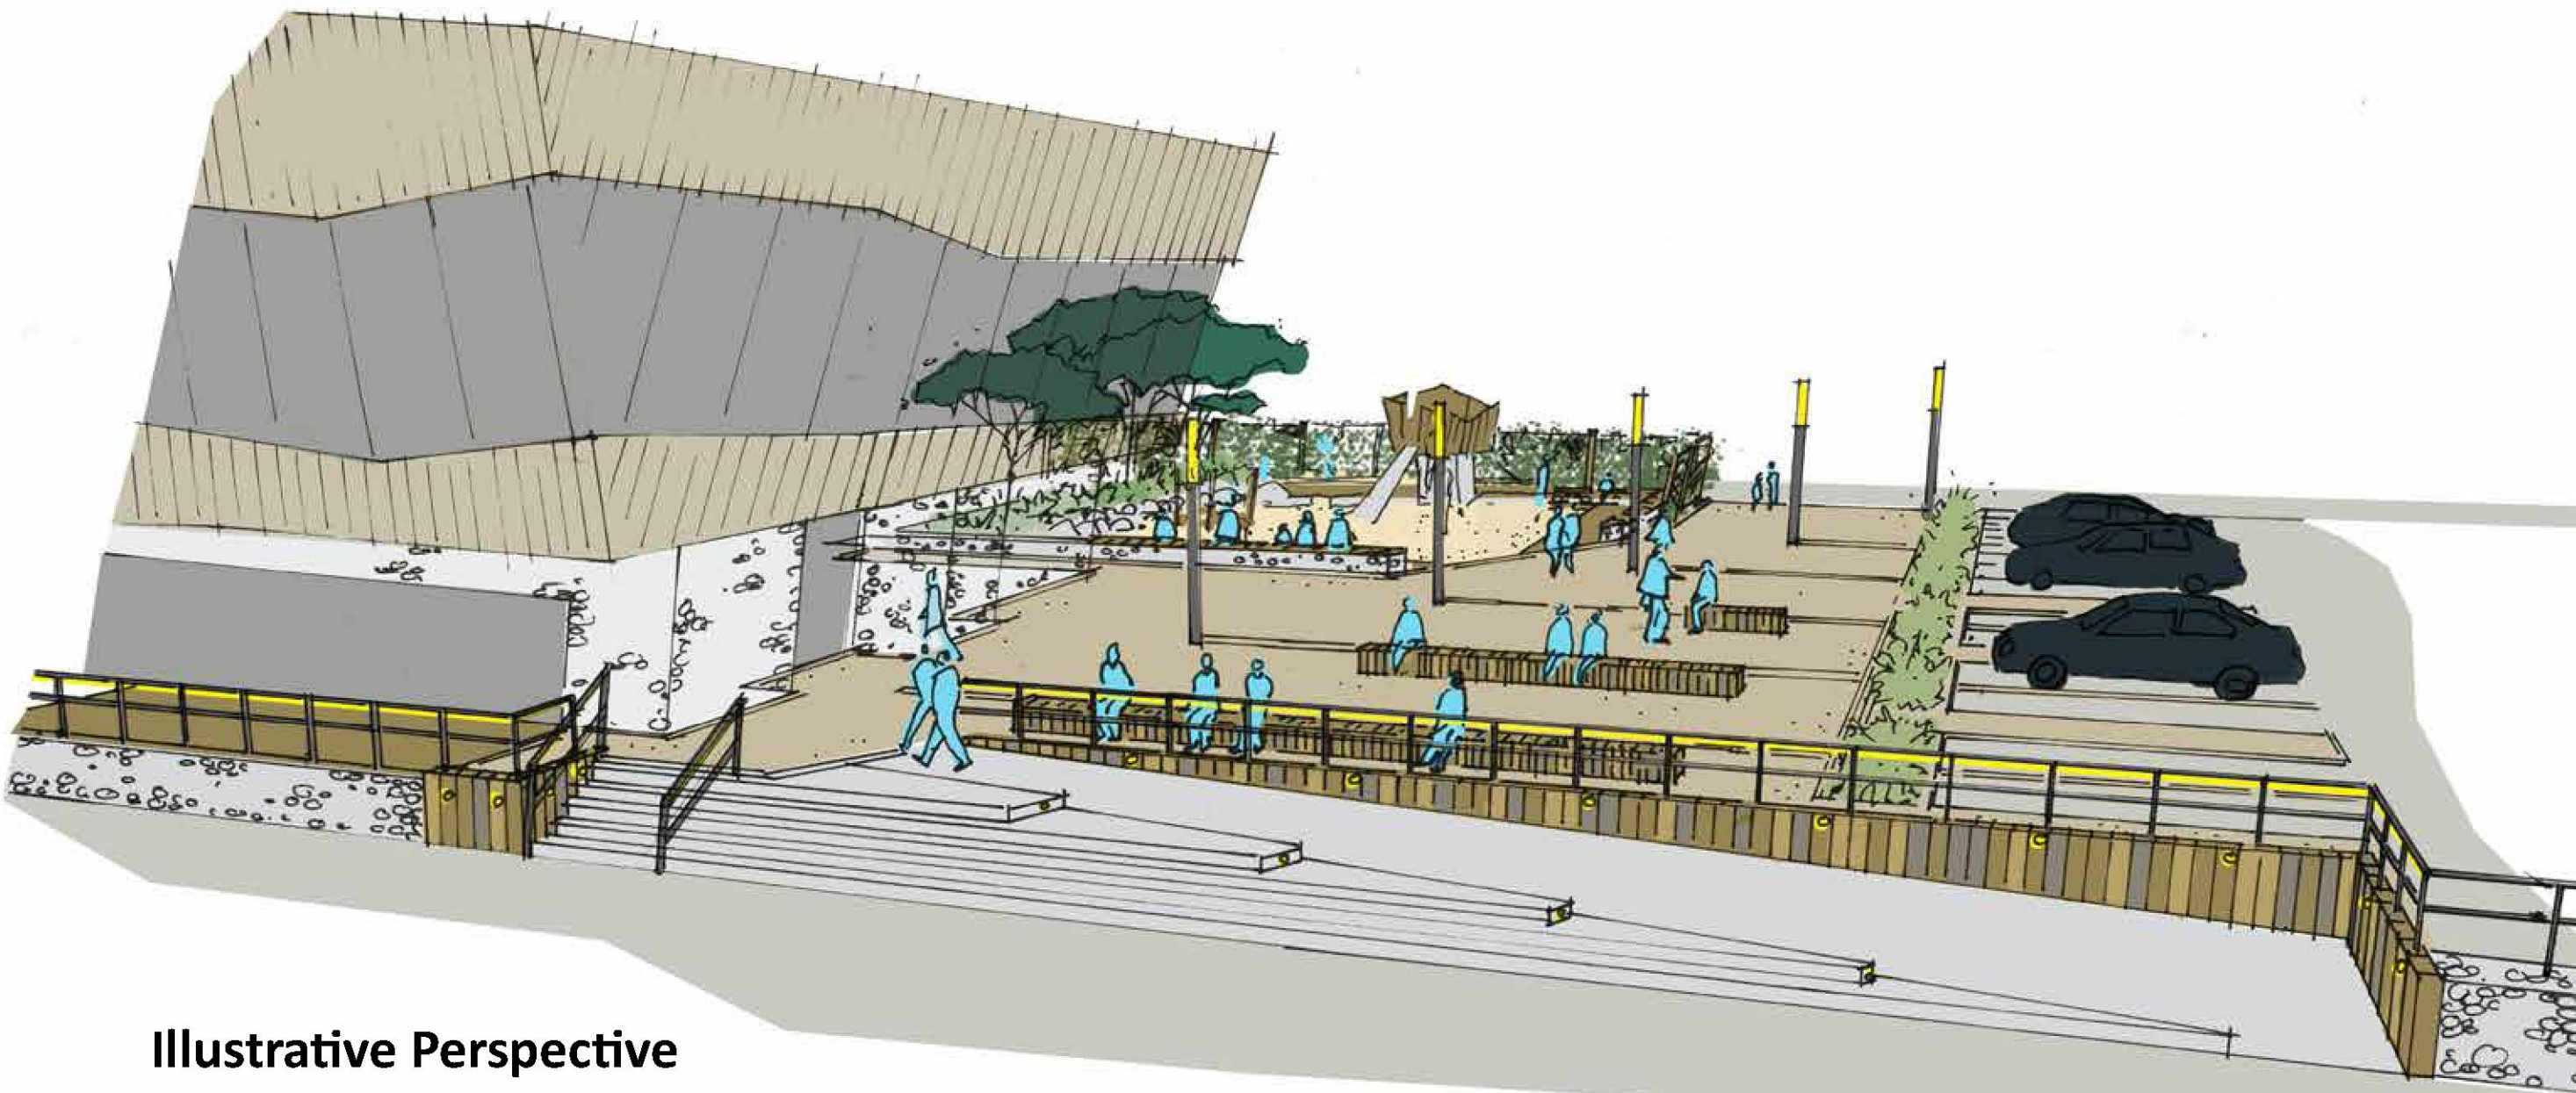

Illustrative Perspective

LANDSCAPE PROPOSALS 1 OF 2

DO NOT SCALE this drawing, figured dimensions only are to be used.
© This drawing is the sole copyright of markhantonstudio.
Any discrepancies between this drawing and other information
should be reported to markhantonstudio for clarification.

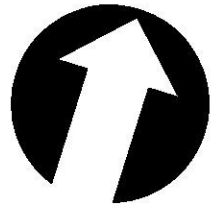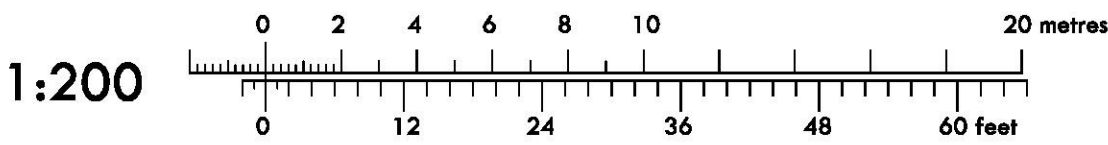

REVISION				
NO.	DESCRIPTION	DATE	BY	CHECK
A	First issue	12.05.2017	MAH	MAH
B	Amended to new road alignment and resulting site layout	06.06.2017	MAH	MAH
C	Changes following splash wall moving 1m south.	09.06.2017	MAH	MAH
D	Changes to play equipment and northern screen.	29.06.2017	MAH	MAH

PROJECT	Hythe Leisure Centre		
CLIENT	Shedway DC		
DRG NO.	MHS175.17-001		
STATUS	PLANNING		
SCALE	1:200@A1	REV	DRAWN BY
		MAH	MAH
		CHECKED	DATE
		MAH	12.06.2017

**MARK
HANTON
STUDIO.**

Landscape Architecture/
Urban Design
Unit 2a Brier Close
Brancote Lane
Wye
Ashford
Kent, TN25 5HB
Telephone: 01233 612444
E-mail: info@markhantonstudio.co.uk
Website: www.markhantonstudio.co.uk