

Des Harman

124a North Road
Hythe
Kent
CT21 5DY

t: 01303 237762
m: 07711 200634

e: des@building-drawings.co.uk
w: www.building-drawings.co.uk

Drawing Title:
Current Garden Plan


Drawing Number:
17070LH-PP-03

Paper Size: A3

Scale: 1:50

Date: 17/08/2017

Client:
Mrs L Henderson

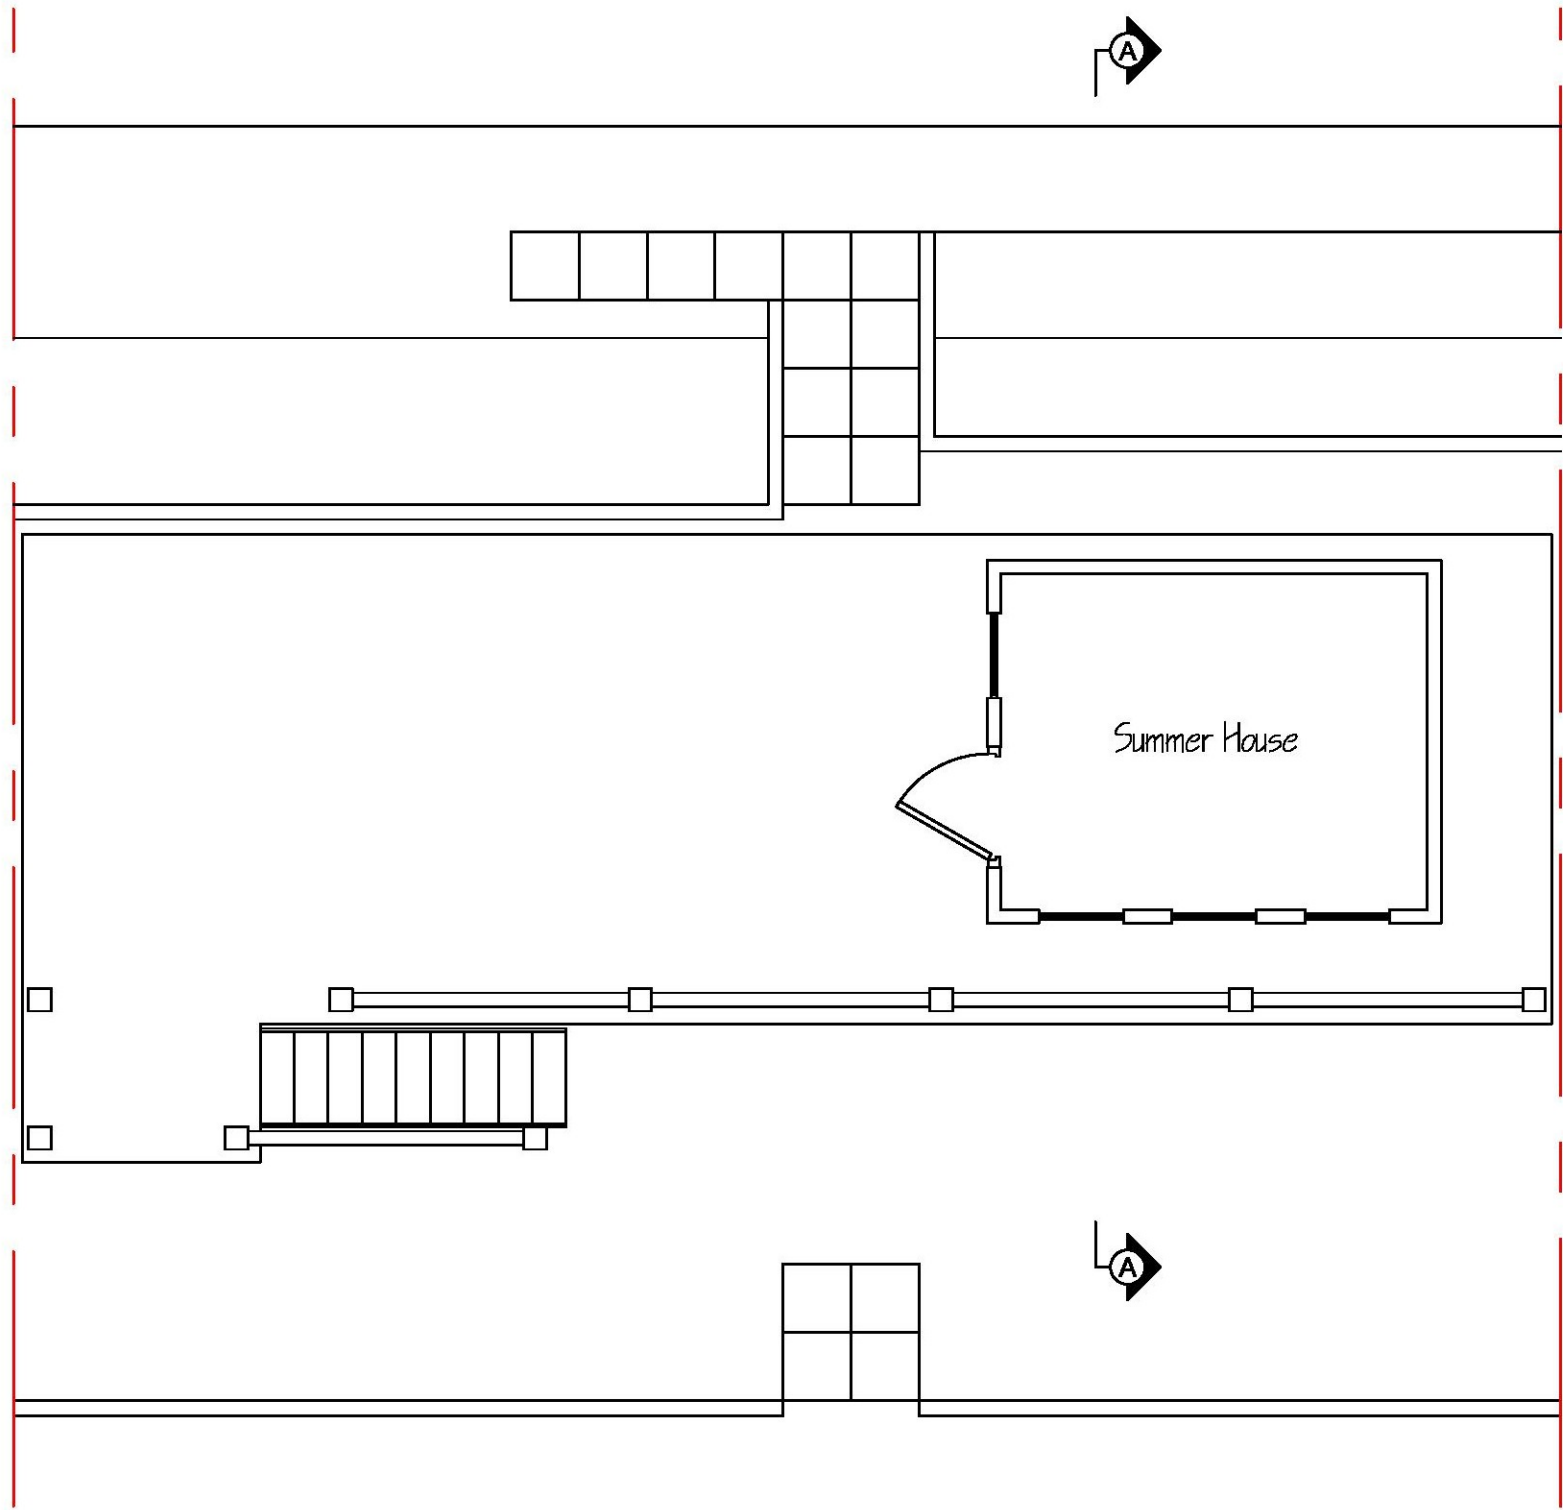

Current Garden Plan

