



3rd Final Plan

windows & fully cladded with Hardi plank boarding
 colour boarding - As per sample


* Areas which were going to be rendered
 we would like to change to Hardi plank boarding

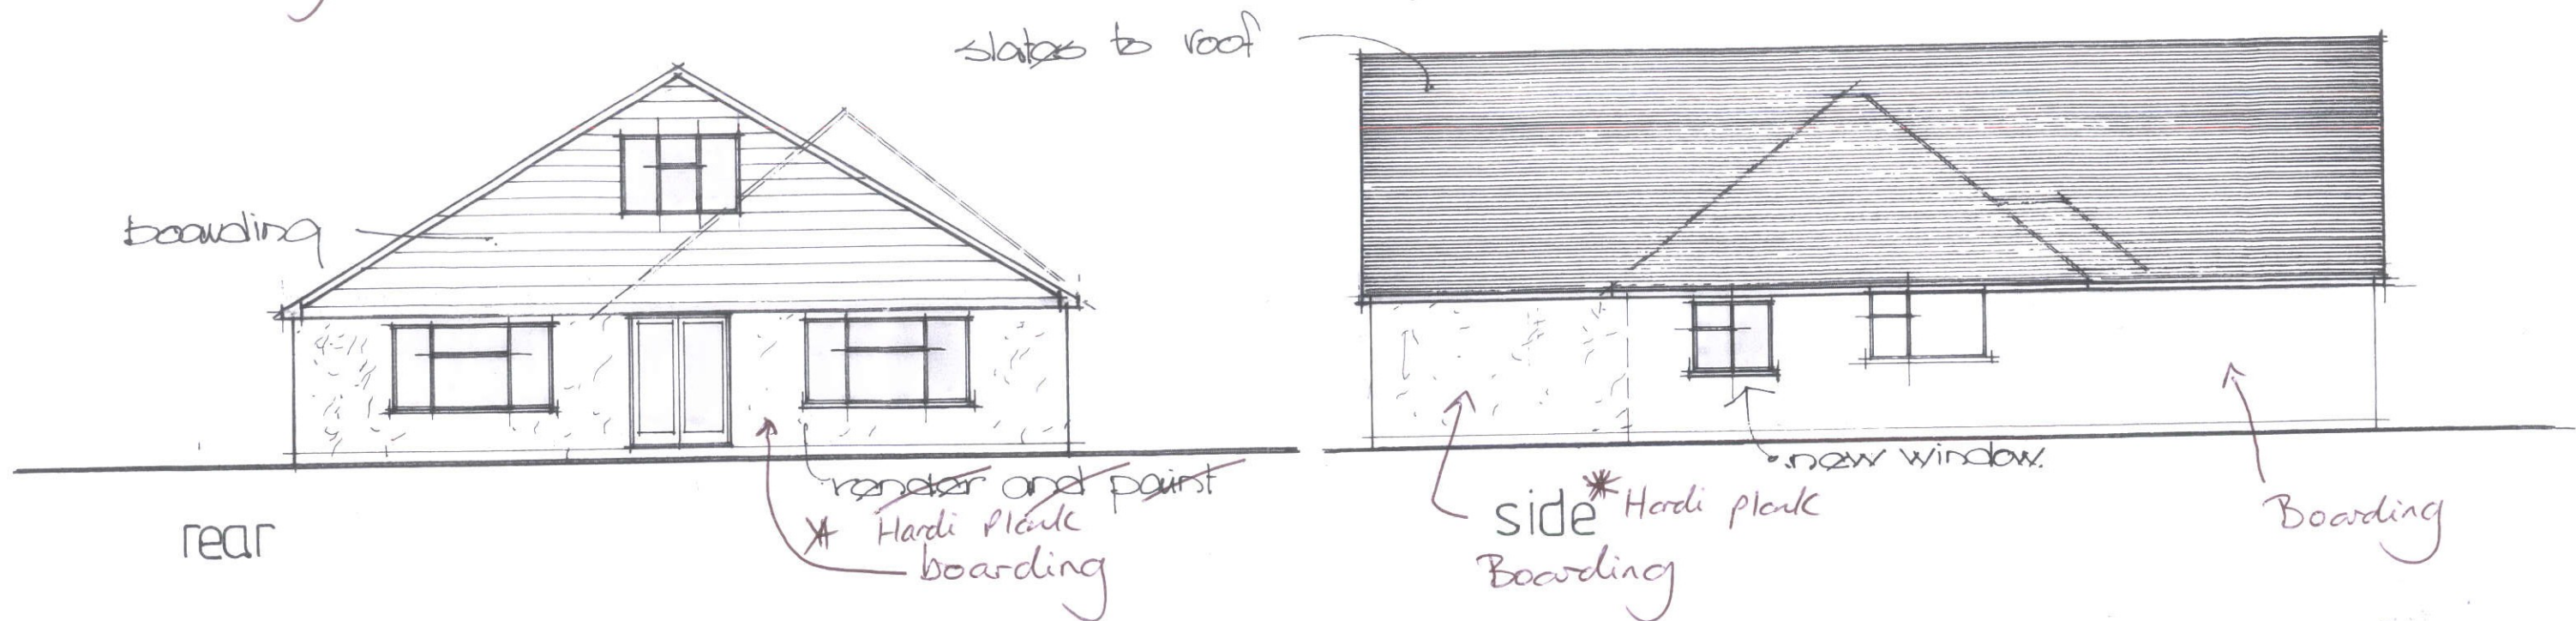

23 AUG 2017

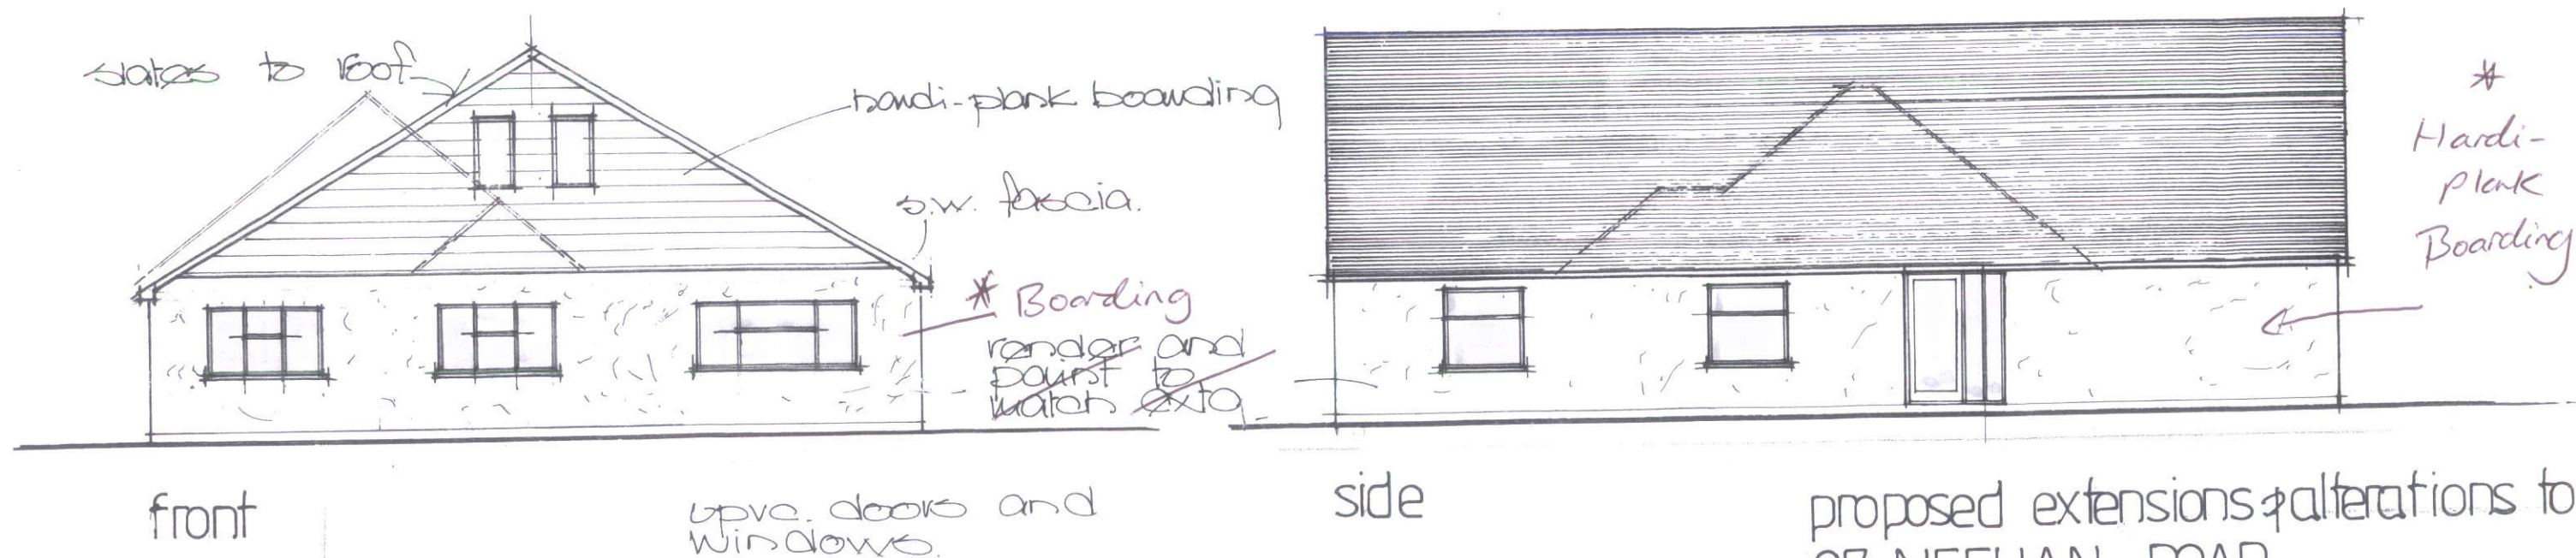

ELEVATIONS 1:100

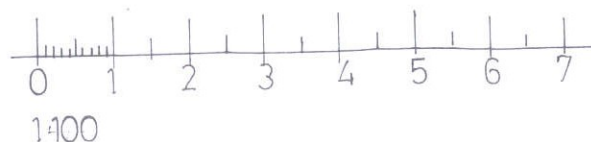

proposed extensions & alterations to
 97, MEEHAN ROAD,
 GREATSTONE.

b) front & rear elevations
 a) pitched roof added JS.

DS/1871/4b.