


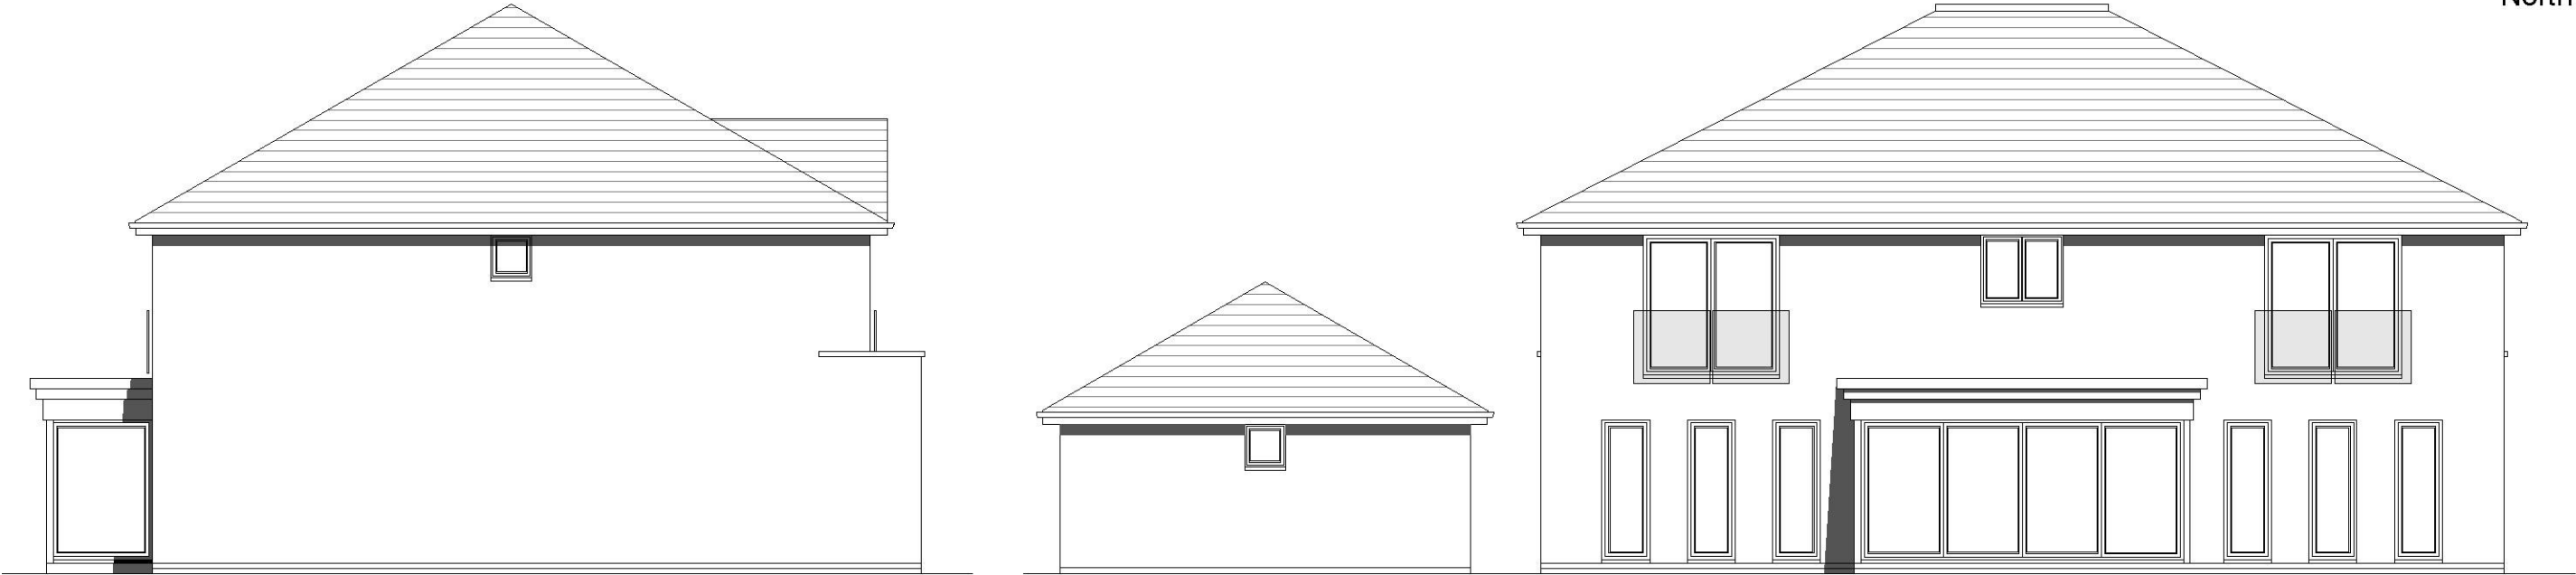


North elevation



South elevation

Rear elevation

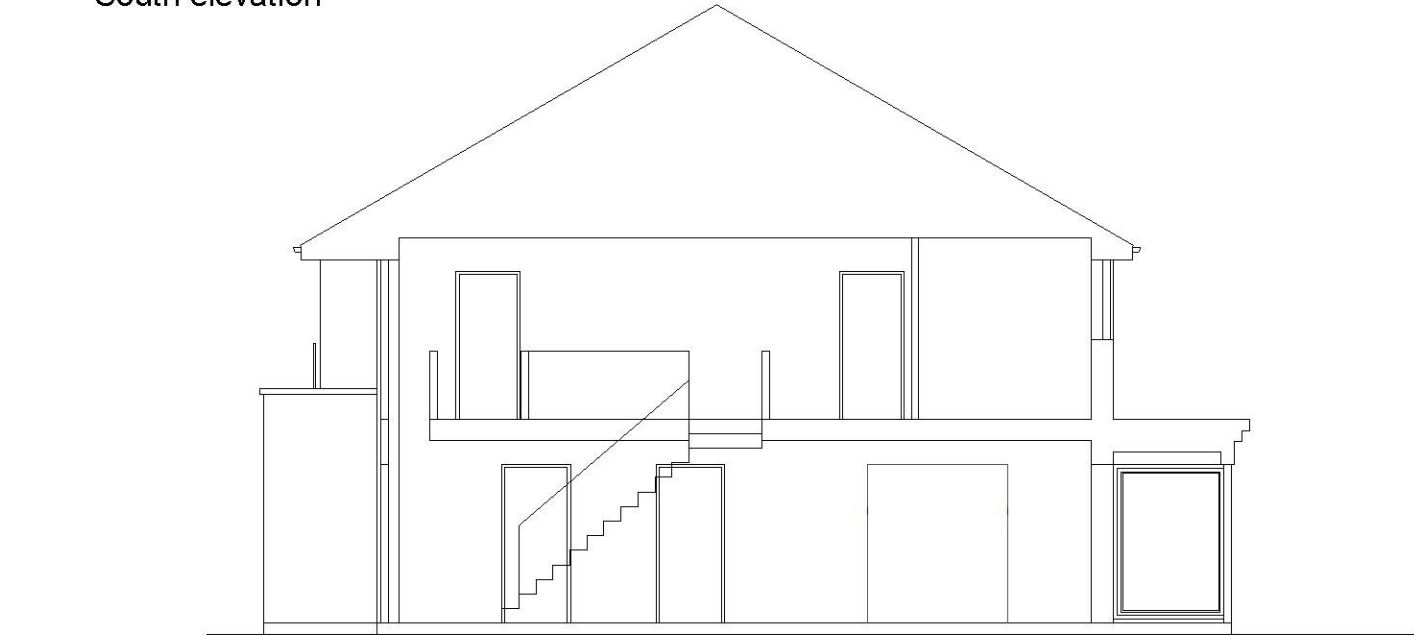

Section

MATERIALS
Roof, tiles to approval
Walls, Monocouche render to approved tint
Red facing bricks to DPC to approval
Windows, grey PVCu to detail
Gutters, black PVCu

ELEVATIONS
PLOT 9

scale



PROJECT	Proposed development, Mill Lane Hawkinge
TITLE	
CLIENT	ELEVATIONS
SCALE	
DATE	1/100
DRAWING	AUG. 17
REVISION	18/42/2017
	N/A