



ORDNANCE SURVEY COPYRIGHT
Licence number AR100038142

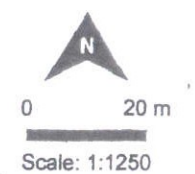

Post Room
29 AUG 2017

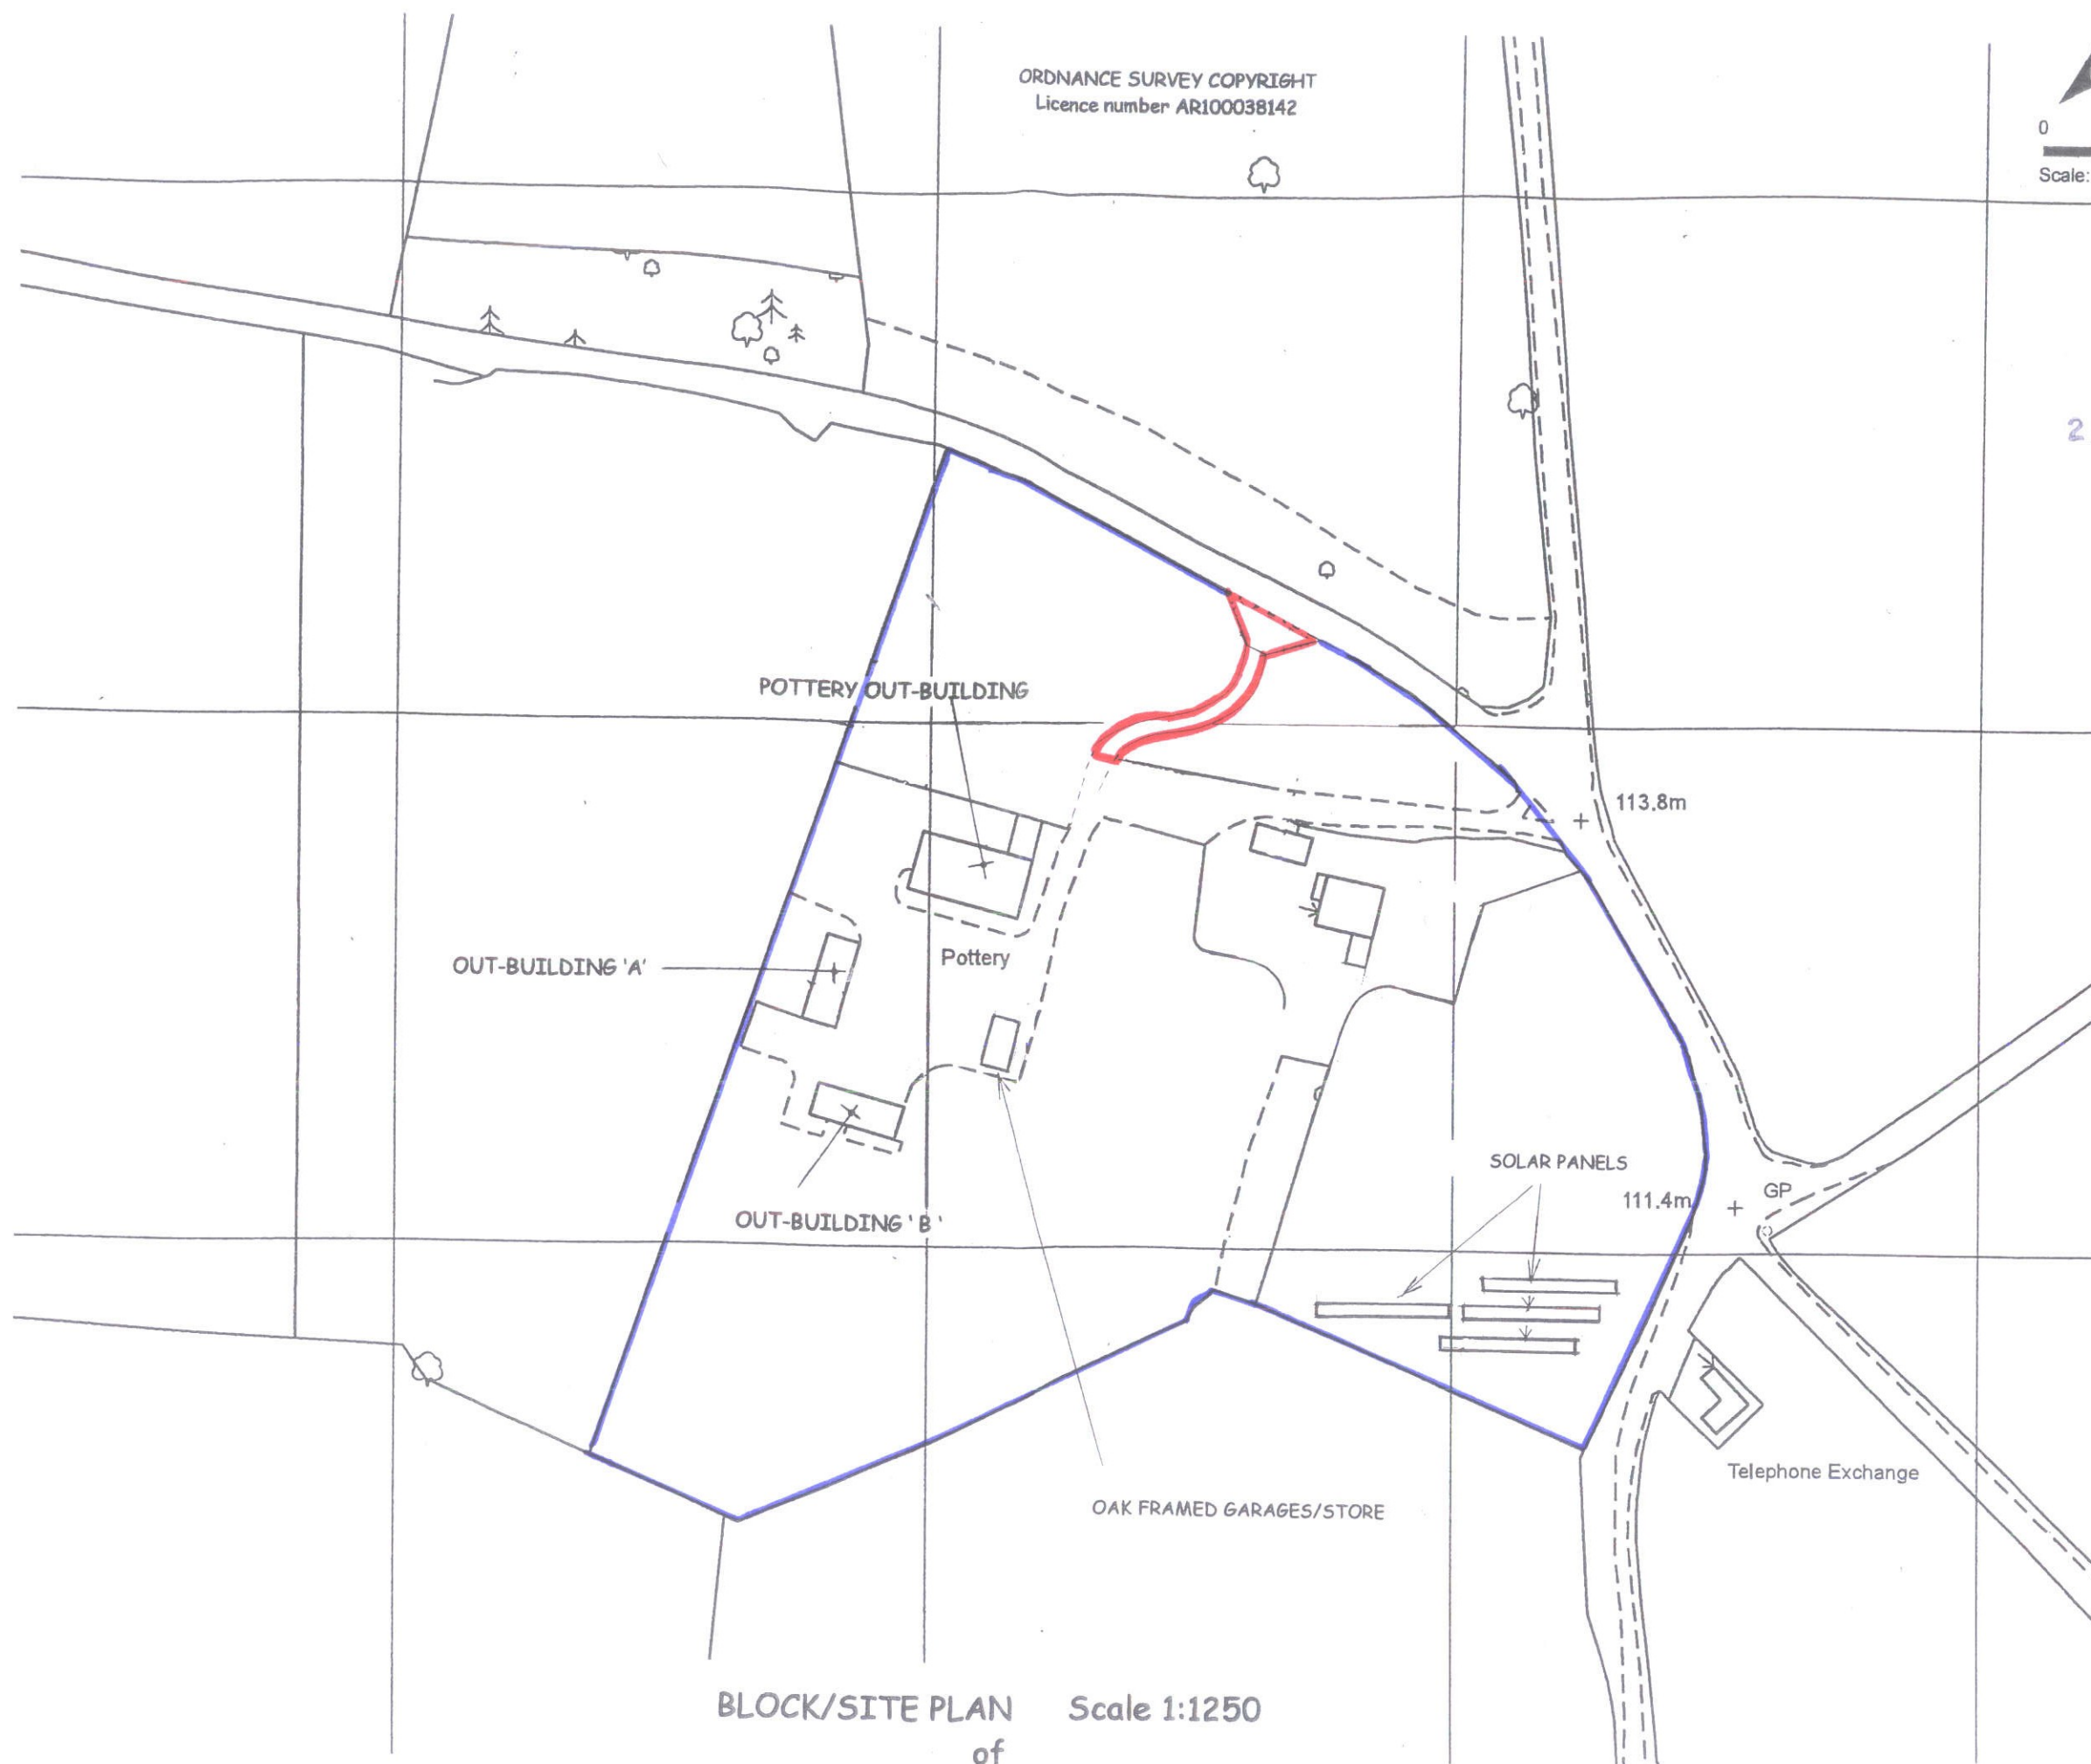

BLOCK/SITE PLAN of
Evington Park,
TN25 5JH