



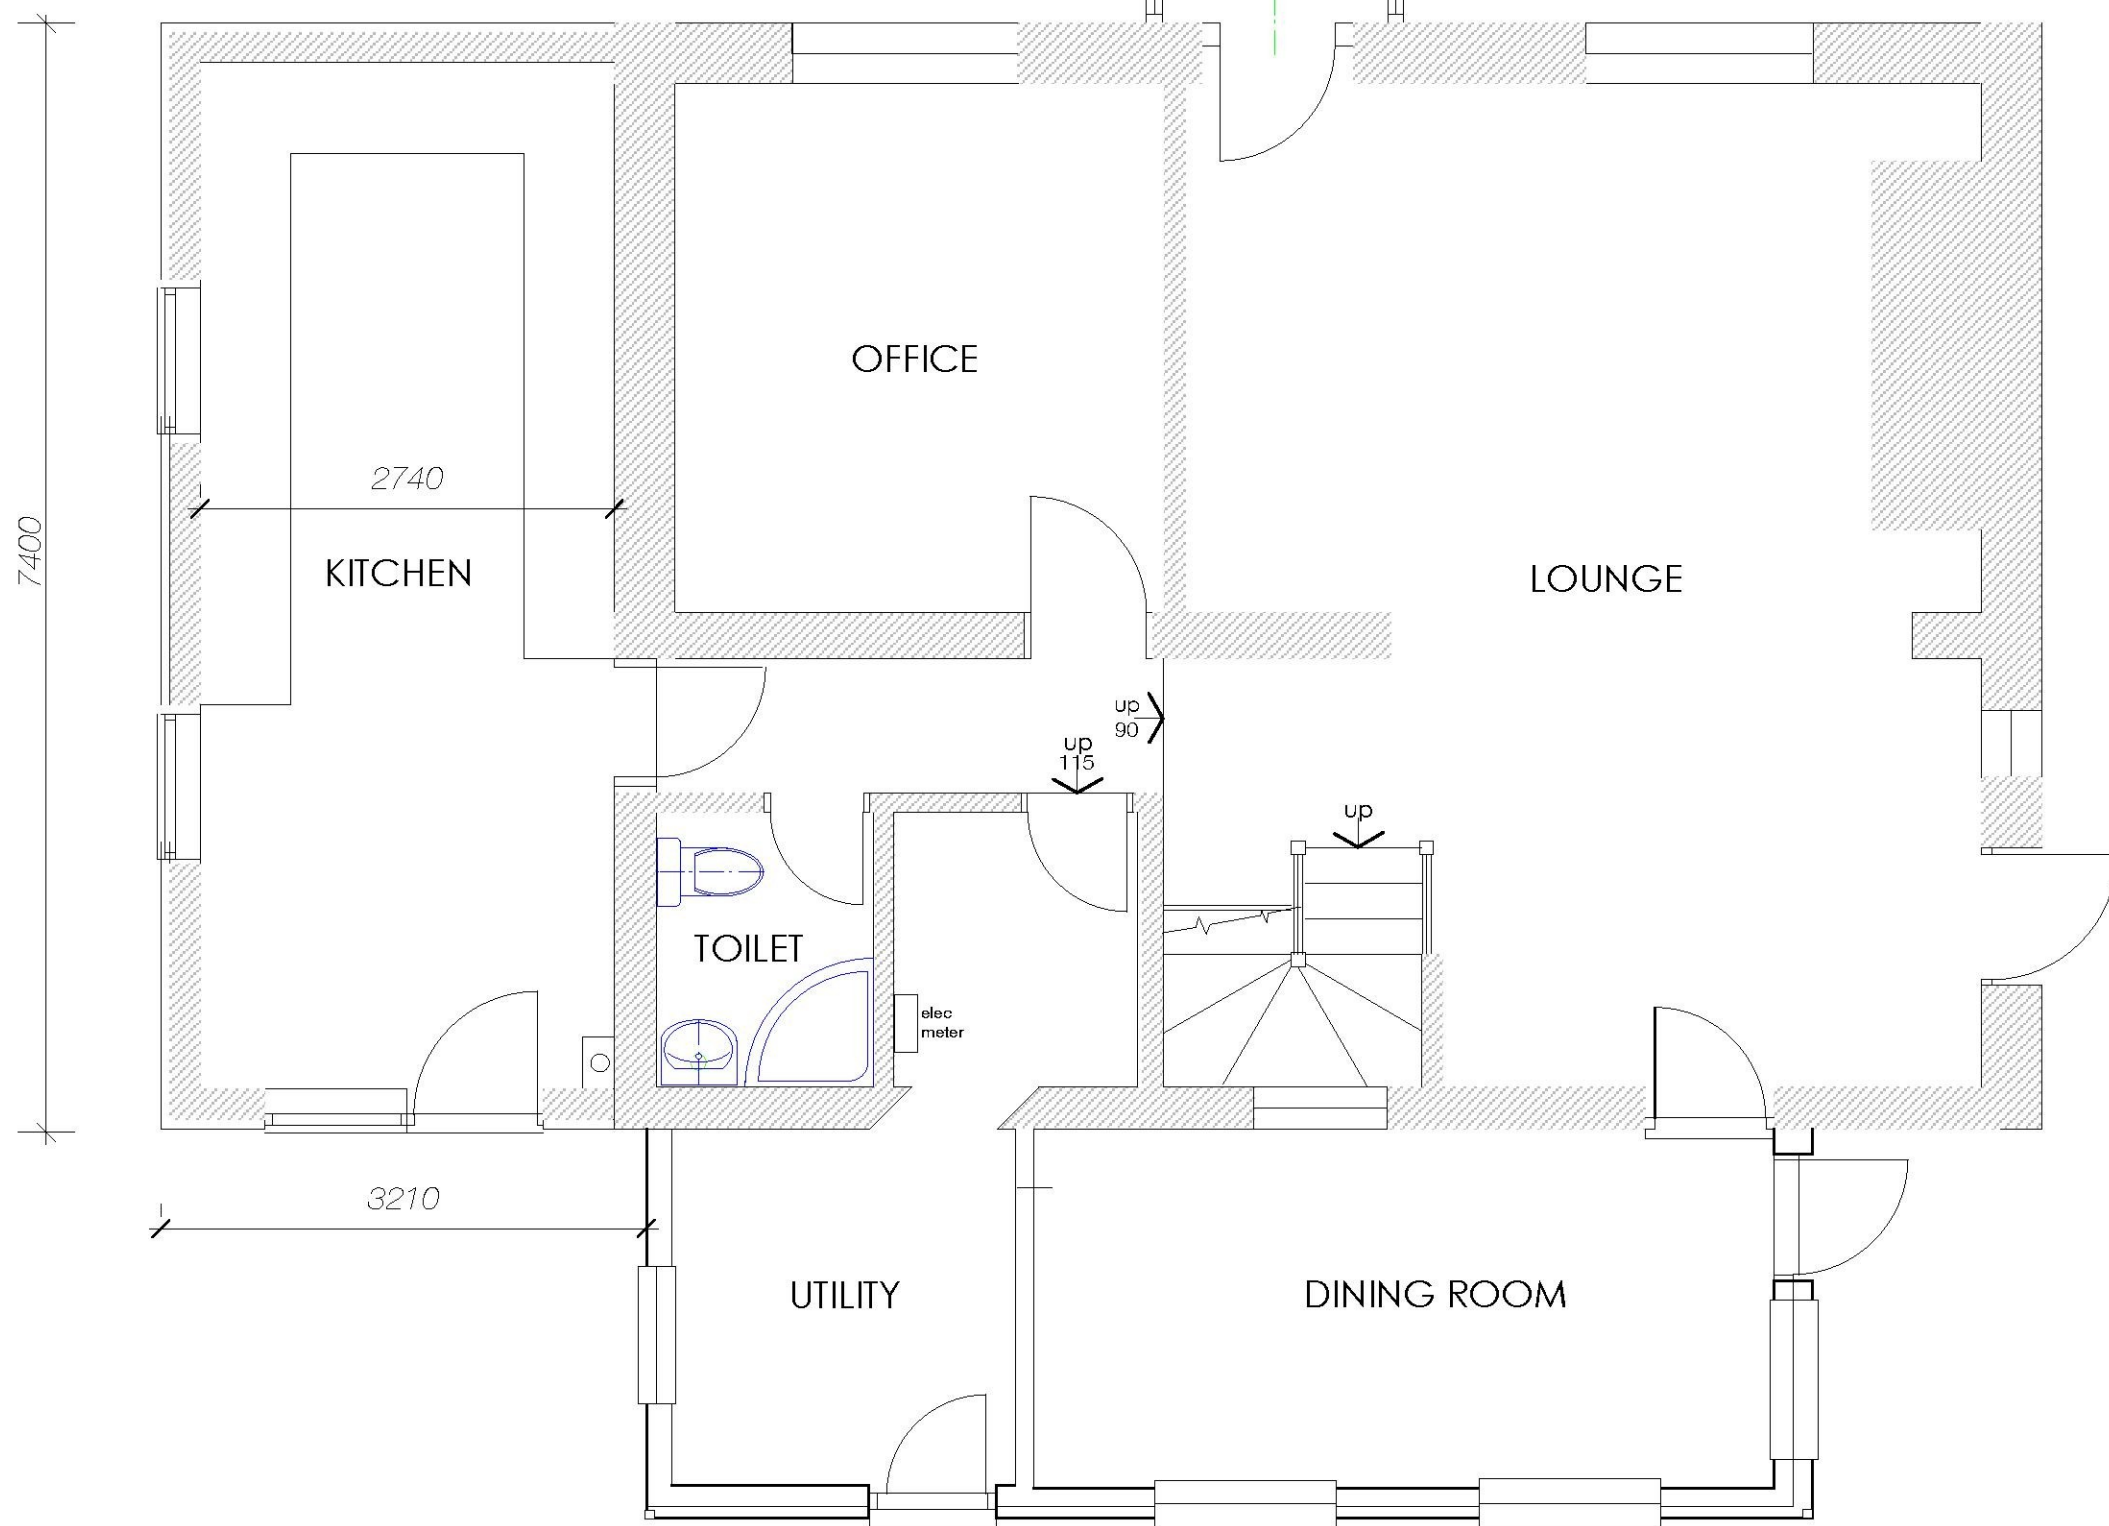

DRAWING SIZE A3

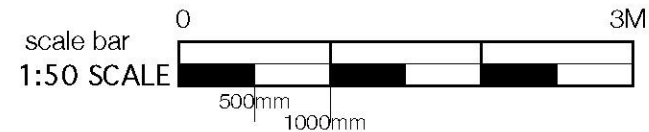

LITTLE OX ROAD FARM OX ROAD ELHAM CANTERBURY CT4 6NN
PROPOSED FIRST FLOOR EXTENSION
AND PORCH TO KITCHEN
PLAN AS EXISTING
scale 1:50 18.07.2017 dwg **17335_50** expln

djb **architectural services**

Little Tiffenden Ox Lane St Michaels Tenterden Kent TN30 6PE
tel/fax **01580 763902** E-mail daewoo002@btinternet.com