


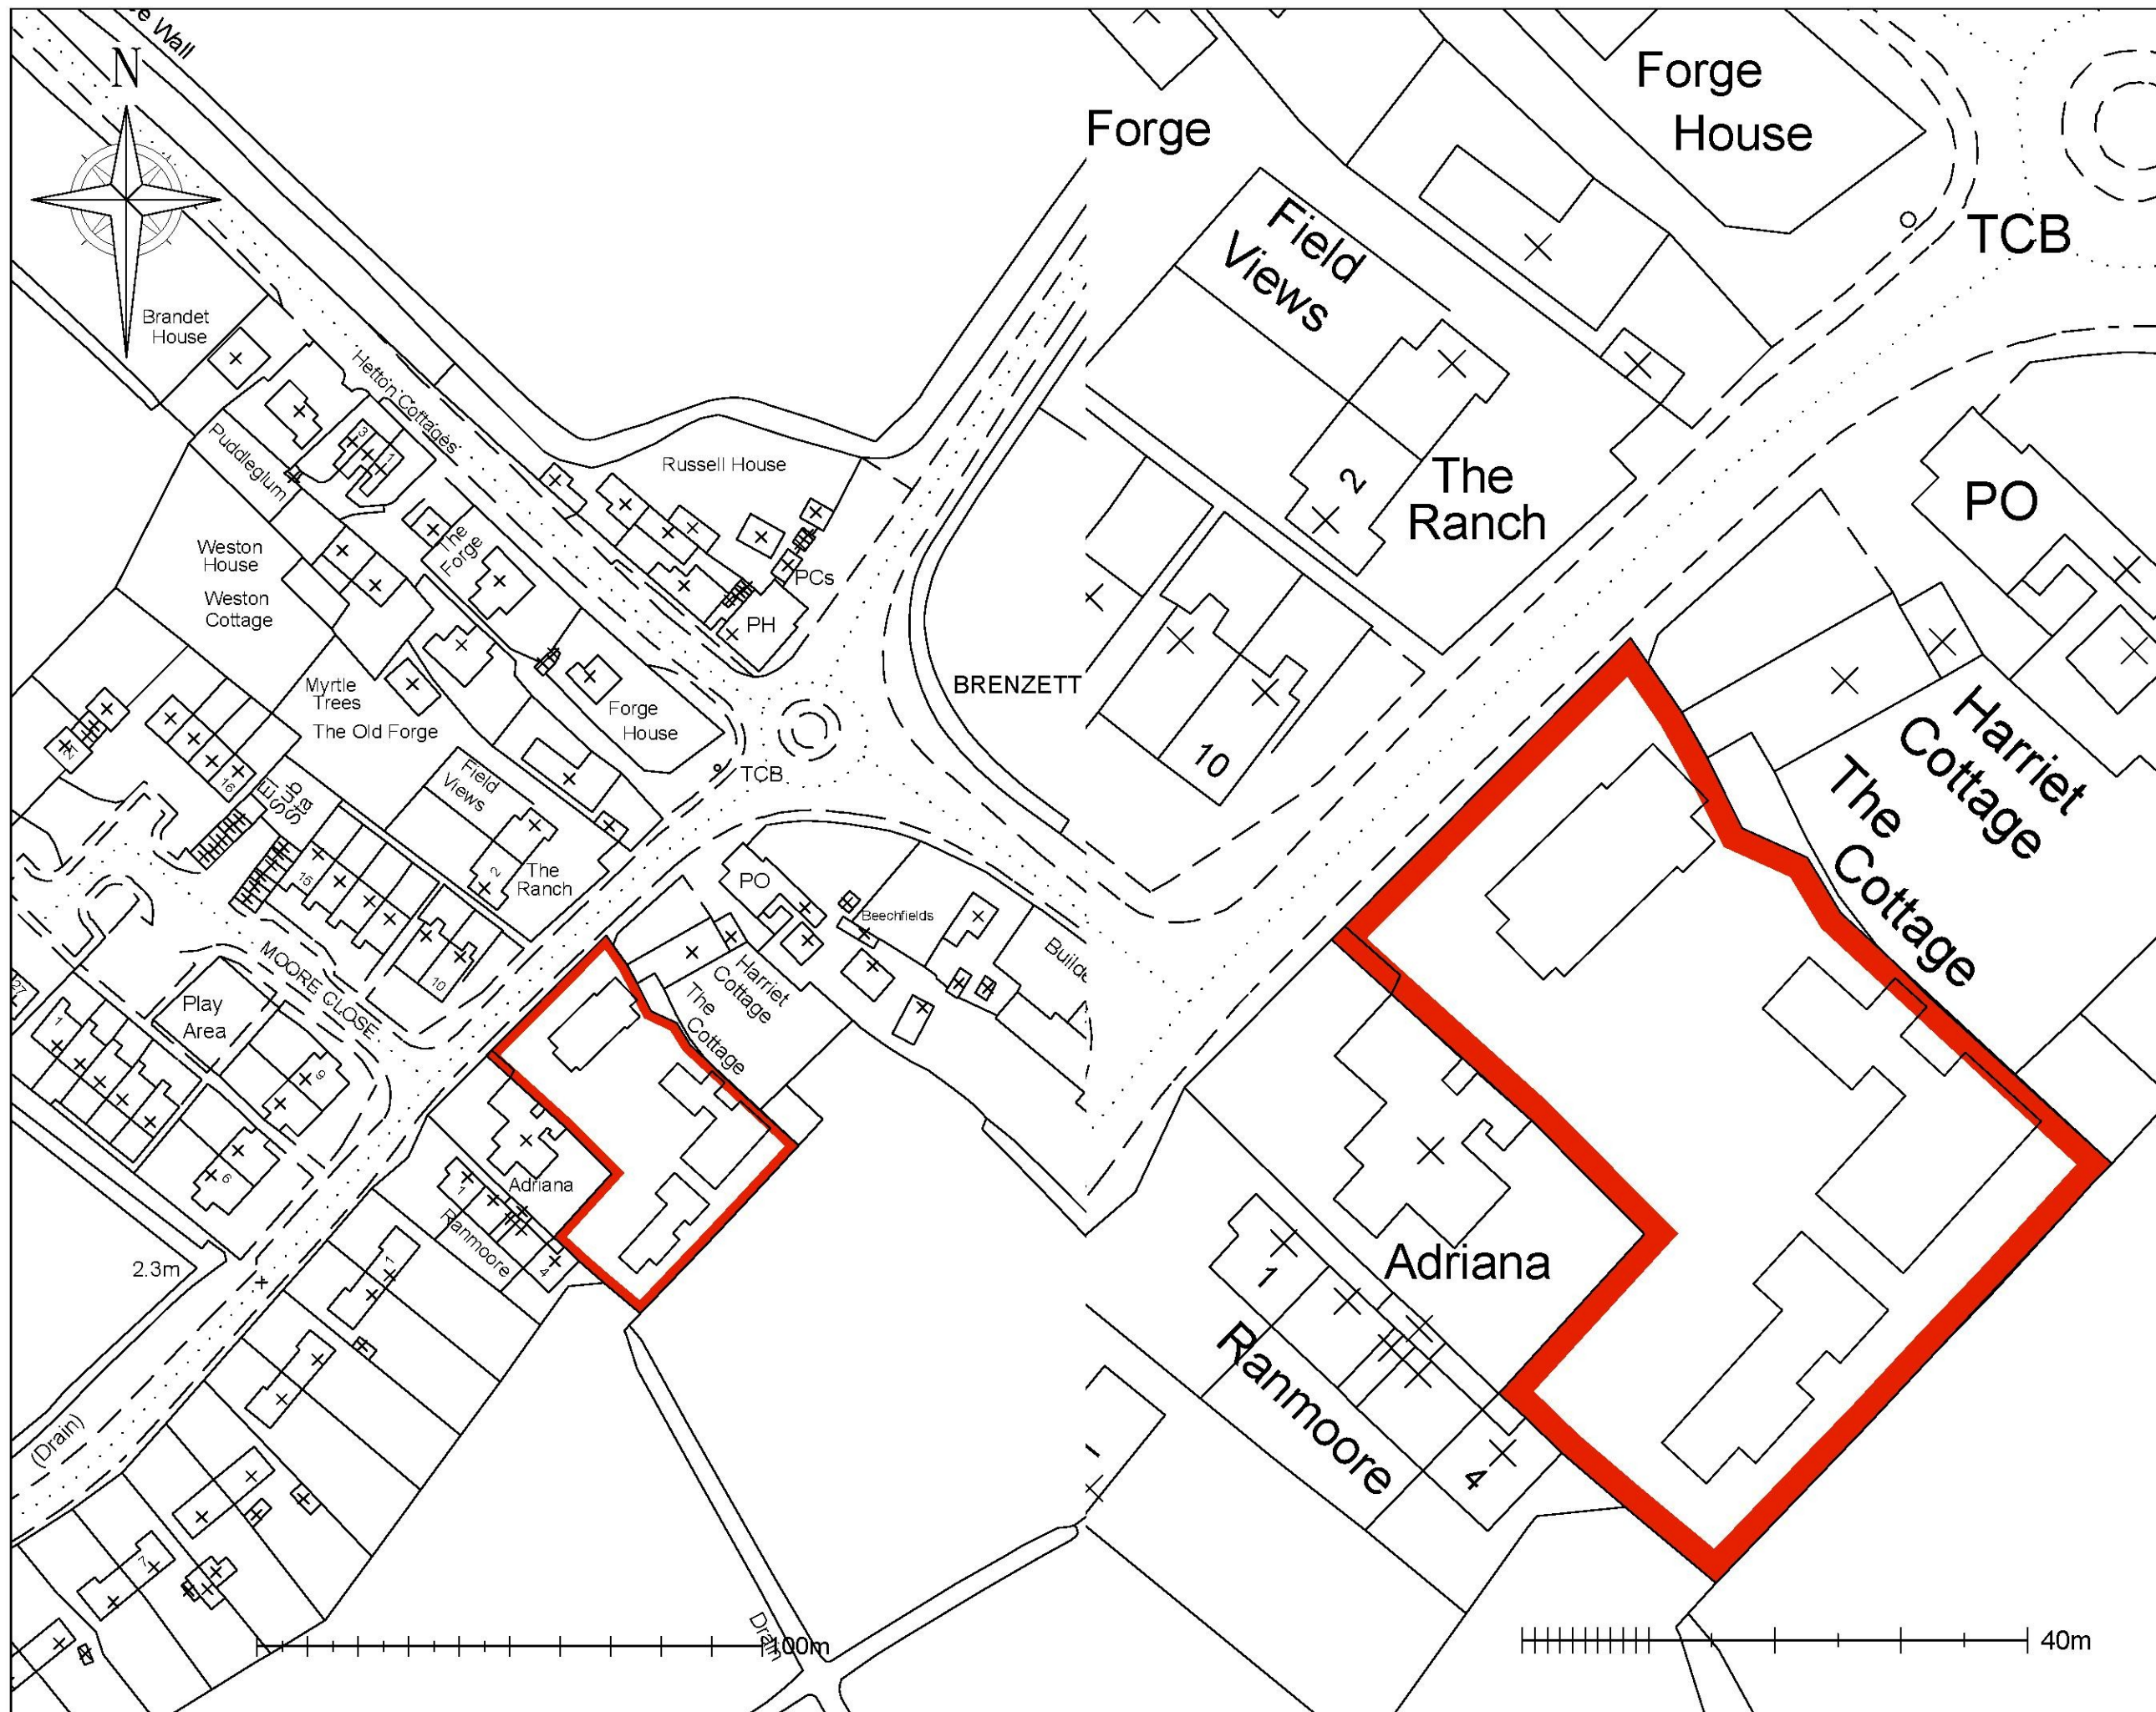

Notes

Check that this drawing is the latest revision.
Do not use any of the information on this drawing without checking all dimensions on site.
Do not use any areas indicated for either valuation, purchase, sale, or any other form of legally binding contract.
Do not reproduce any part of this drawing without prior written consent.
Scaled for planning purposes only.

This drawing is based partly upon information provided by Ordnance Survey

Issue

A 26/2/17 First Issue
 C 24/3/17 Red Line

Former Coach Depot
 Brenzett, TN29 9UD



23 Wealden Avenue
 Tenterden TN30 6NN
 07976 928586 - 01580 763092
 mark@markhorner.co.uk

Site Location/Block Plan
 1250/500@A3 H-1354 01c

Adj. The Cottage, King Street

Site Location/Block Plan

Donal Lucey