

✓ Manor Farm Cottages

Court at Street


CT21 4PH.

fixed
pane

Centre pane
only opening
↓

fixed
pane
↗

Single
rused
cottage
bar
→

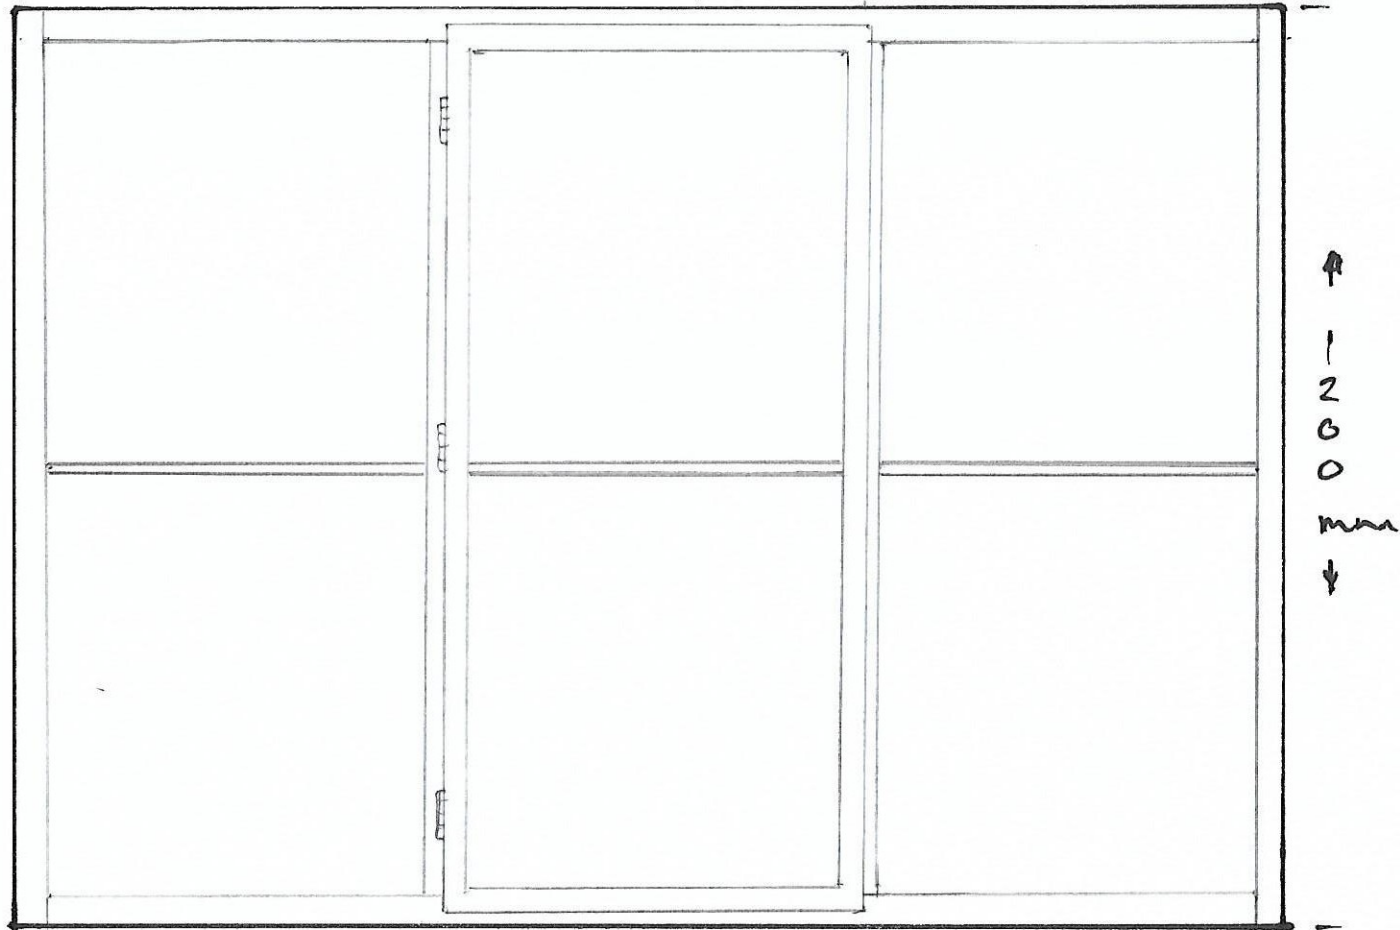

Wooden stormproof casement
replacing exg stormproof casement
double glazed, window

← 1650 mm →

View from Outside

BLACK
MONKEY
TAIL
HANDLE