


ROSS HOUSE, ROSS WAY, FOLKESTONE
SITE LOCATION PLAN

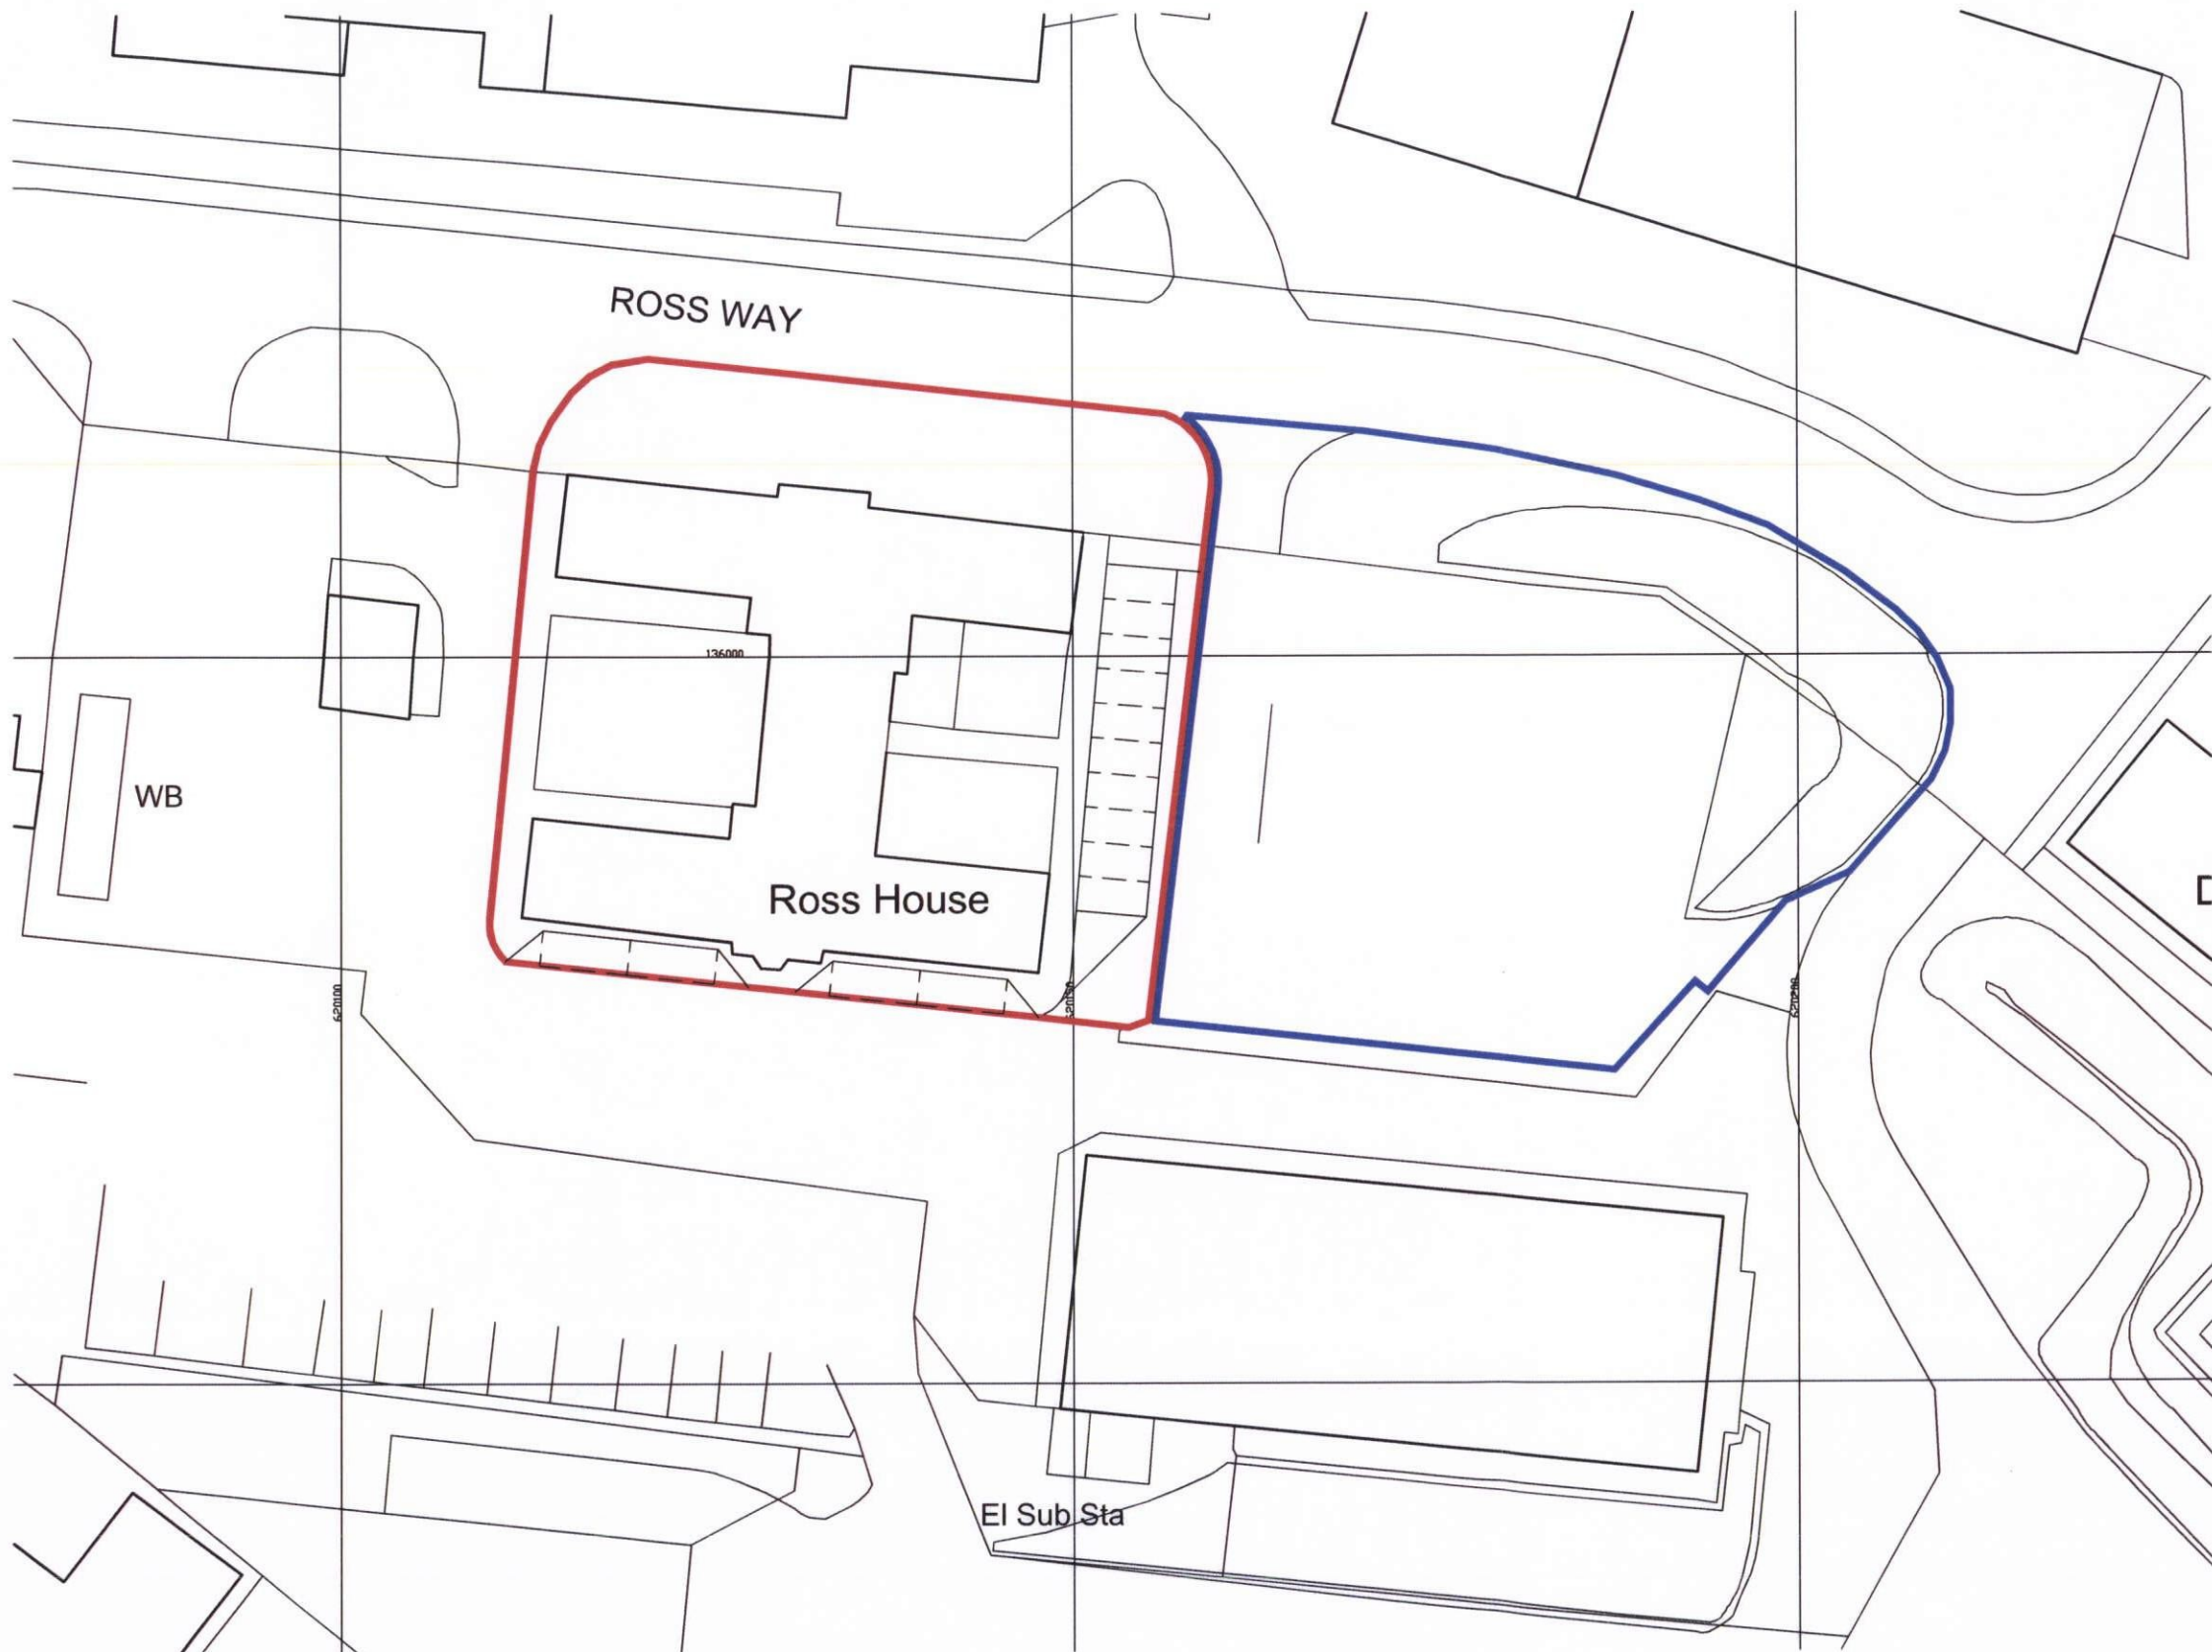

Rev	Date	Amendment	Initials
-----	------	-----------	----------

Project:
ROSS HOUSE, ROSS WAY
BASINGSTOKE

Client:
GROVEBANK PROPERTIES

Drawing:
PROPOSED PARKING PLAN

Drawing no: 15.1102.02 Rev: -

Scale@A3: 1:500 Date: JUNE 2015 Drawn: GC Checked: SGF

FINC

ARCHITECTS & DESIGNERS

FINC Architects Ltd
209a Church Road
Harold Wood
Essex
RM3 0SA
T +44 (0)1708 531 133
www.fincarchitects.com

Disclaimer: All dimensions and measurements to be checked on site.
© FINC Architects Limited holds the copyright to all the information contained within this document and their written consent must be obtained before copying or using the data other than for the purpose it was originally supplied.
Do not scale from this drawing.

FEASIBILITY