

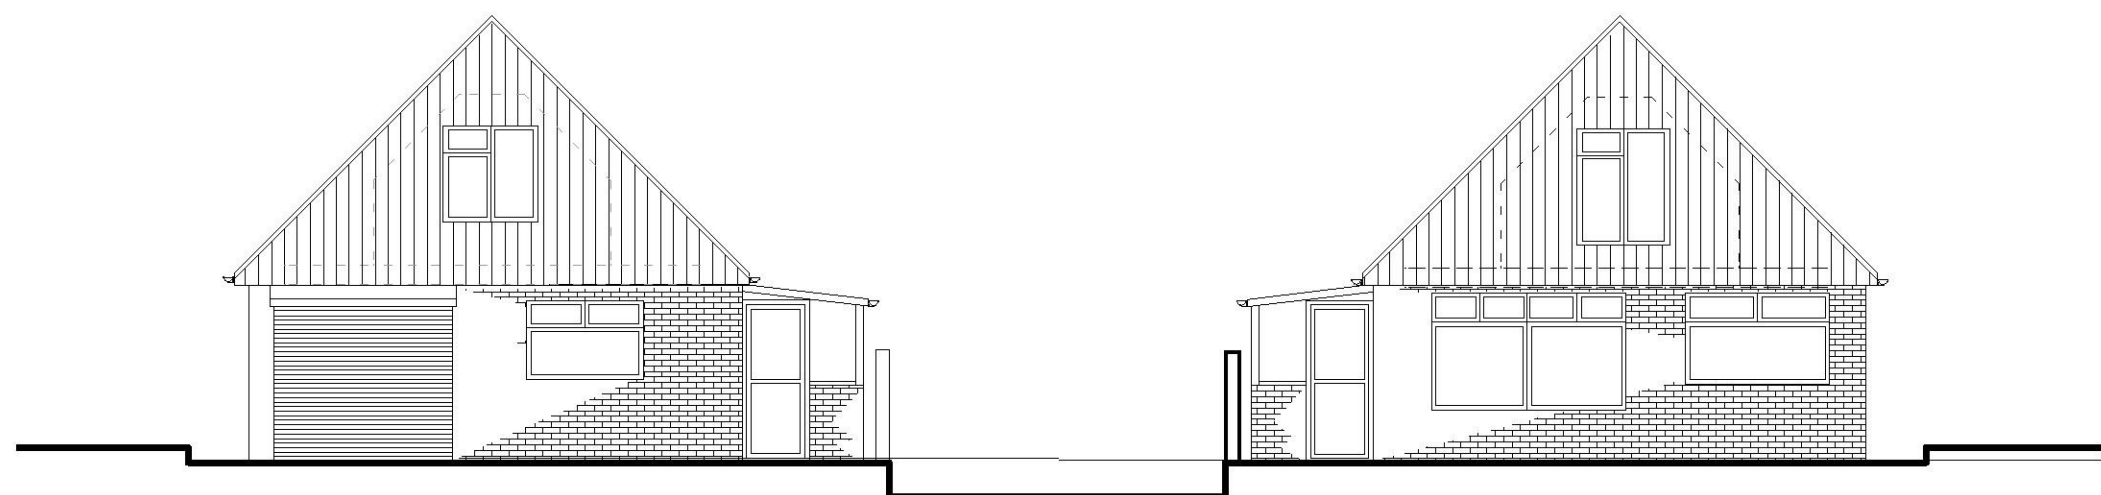


DO NOT SCALE FROM DRAWINGS EXCEPT FOR LOCAL AUTHORITY PLANNING PURPOSES. BEFORE COMMENCING CONSTRUCTION, PREPARING DRAWINGS OR ORDERING THE CONTRACTOR MUST CHECK SITE DIMENSIONS & REPORT ALL DISCREPANCIES TO THE ARCHITECT. READ THIS DRAWING WITH ALL OTHER ARCHITECTS, CONSULTANTS & SUBCONTRACTORS DRAWINGS. WORKMANSHIP & MATERIALS ARE TO MEET OR EXCEED THE REQUIREMENTS OF CURRENT BUILDING REGULATIONS. © RICHARD GILL ARCHITECTS 2017

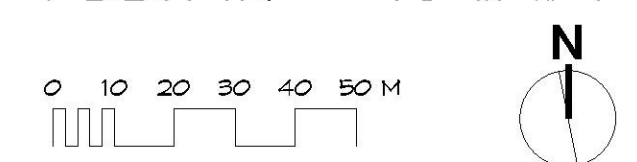


EXISTING WEST ELEVATION
1/100


EXISTING EAST ELEVATION
1/100

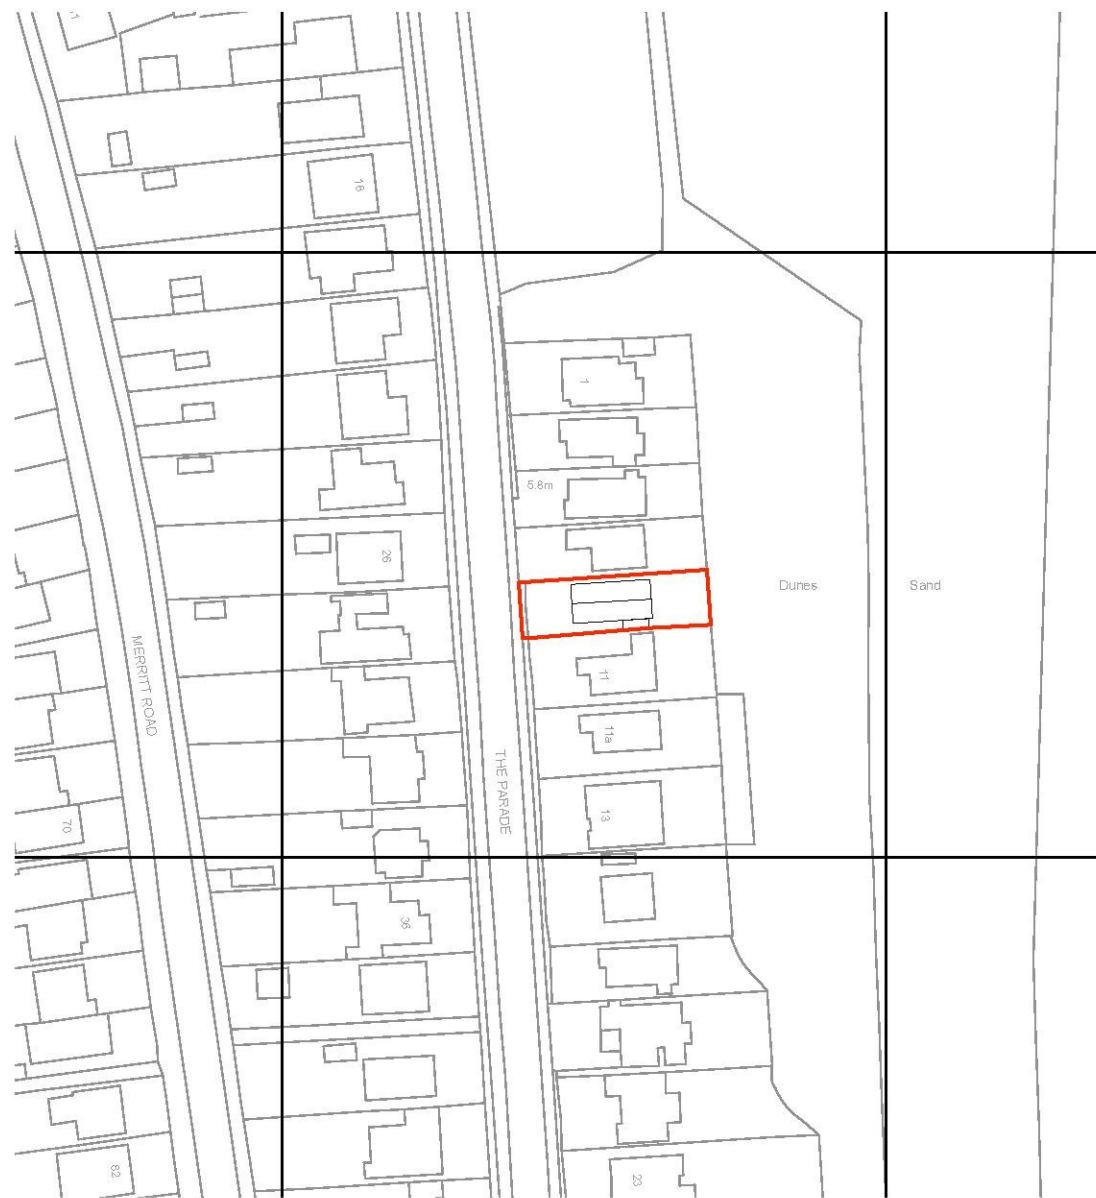


LOCATION PLAN
1/1250

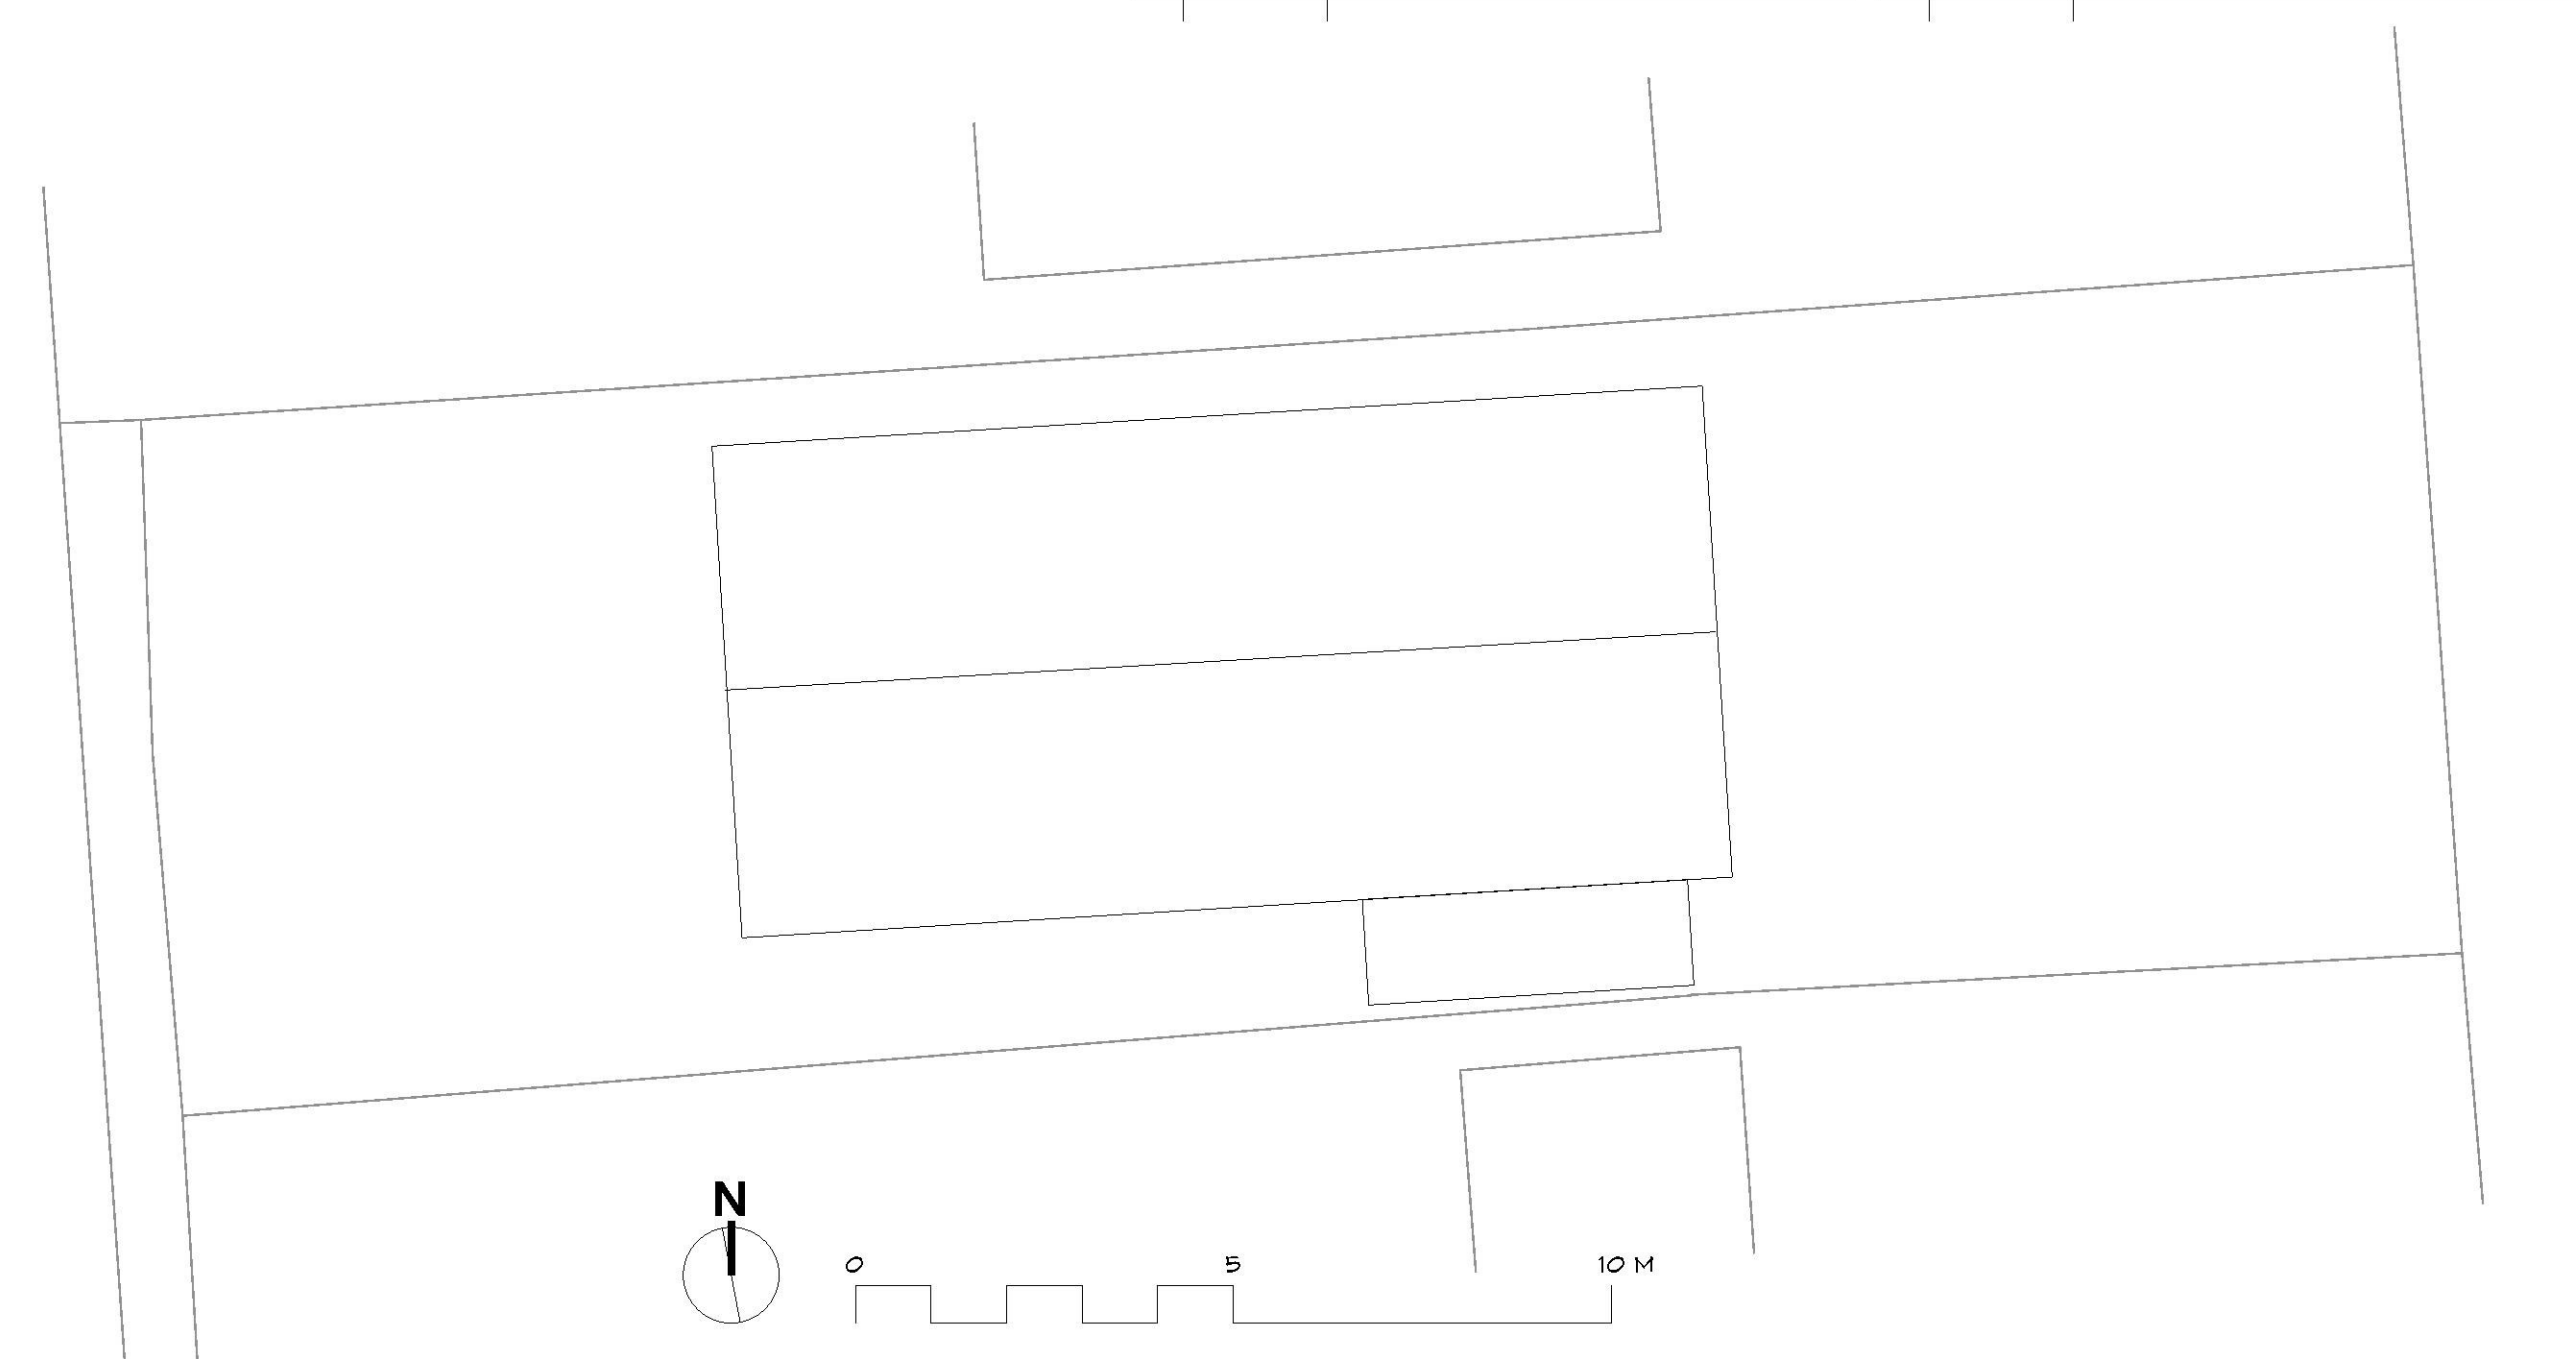


BLOCK PLAN
1/100

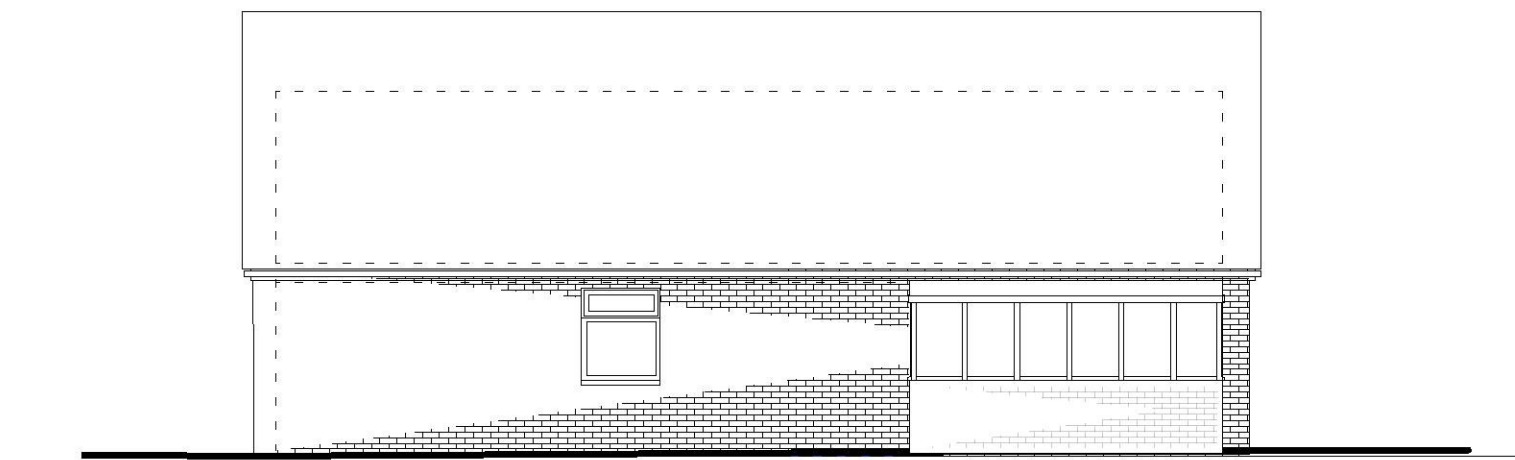


EXISTING SOUTH ELEVATION
1/100

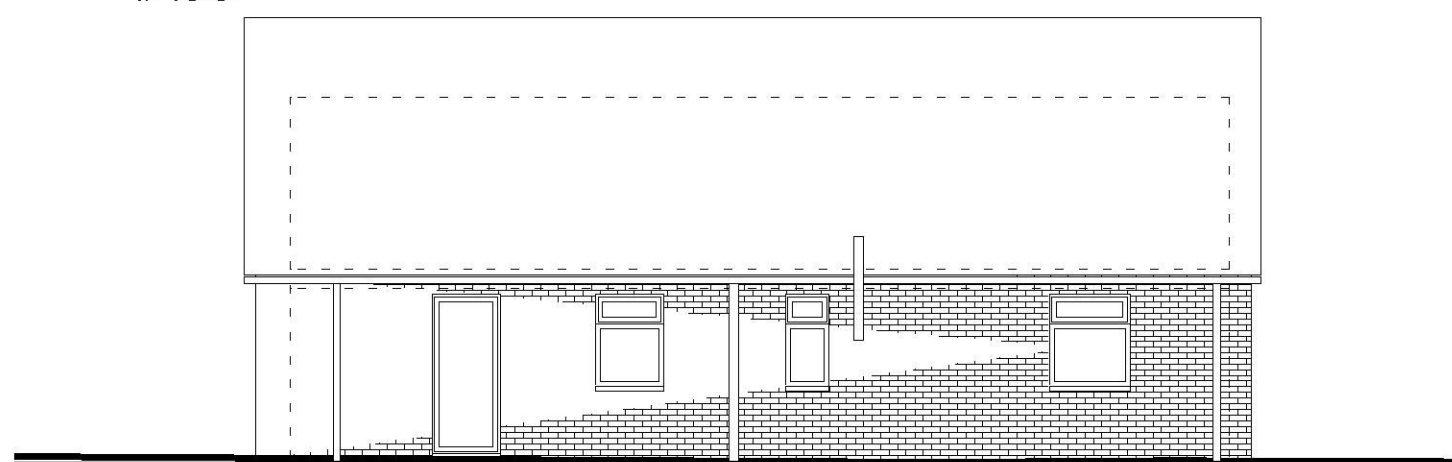

EXISTING NORTH ELEVATION
1/100

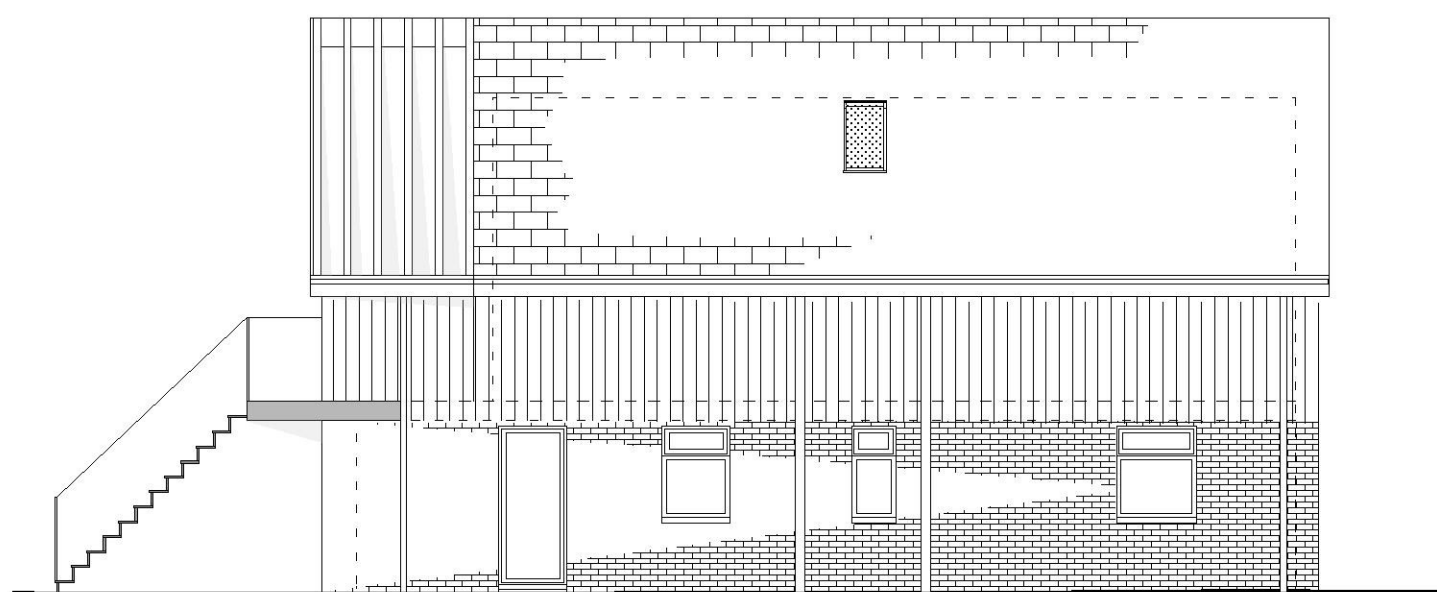

PROPOSED NORTH ELEVATION
1/100

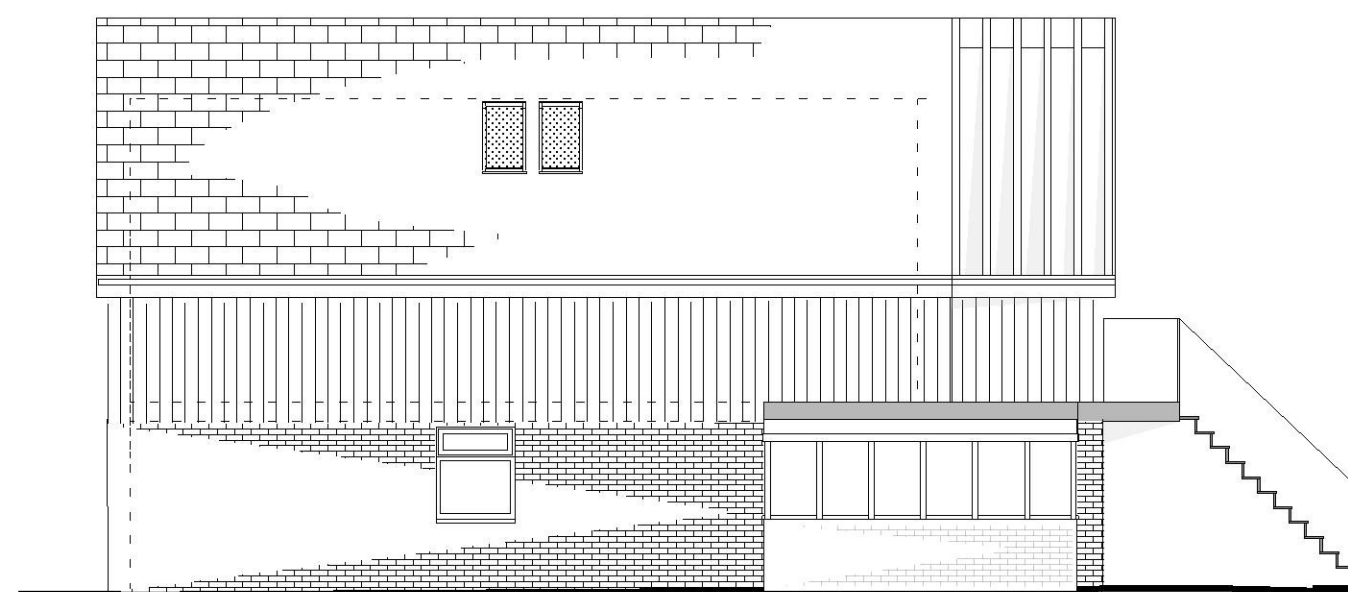


PROPOSED SOUTH ELEVATION
1/100




PROPOSED WEST ELEVATION
1/100




PROPOSED EAST ELEVATION
1/100

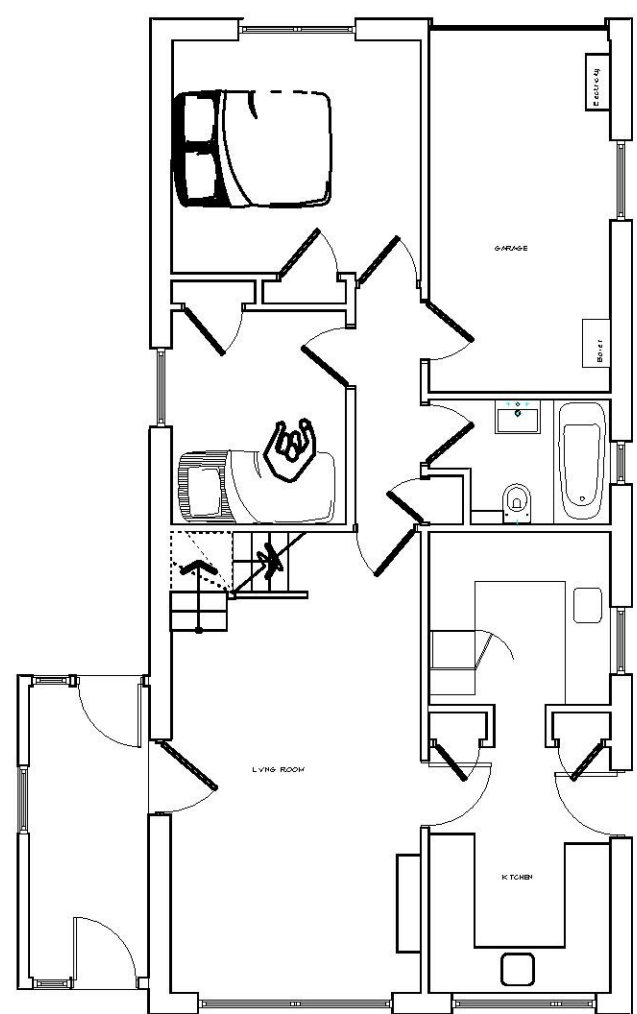


EXISTING GROUND FLOOR
1/100

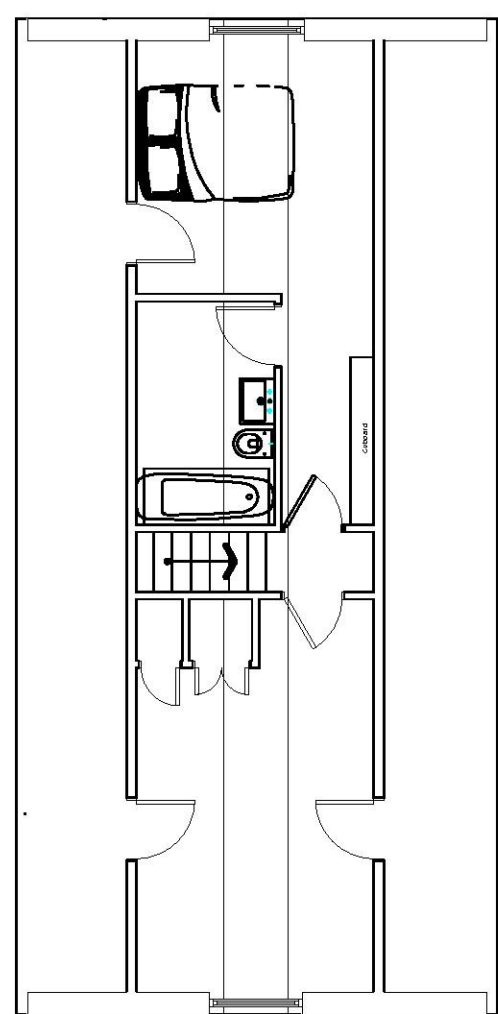


EXISTING FIRST FLOOR
1/100

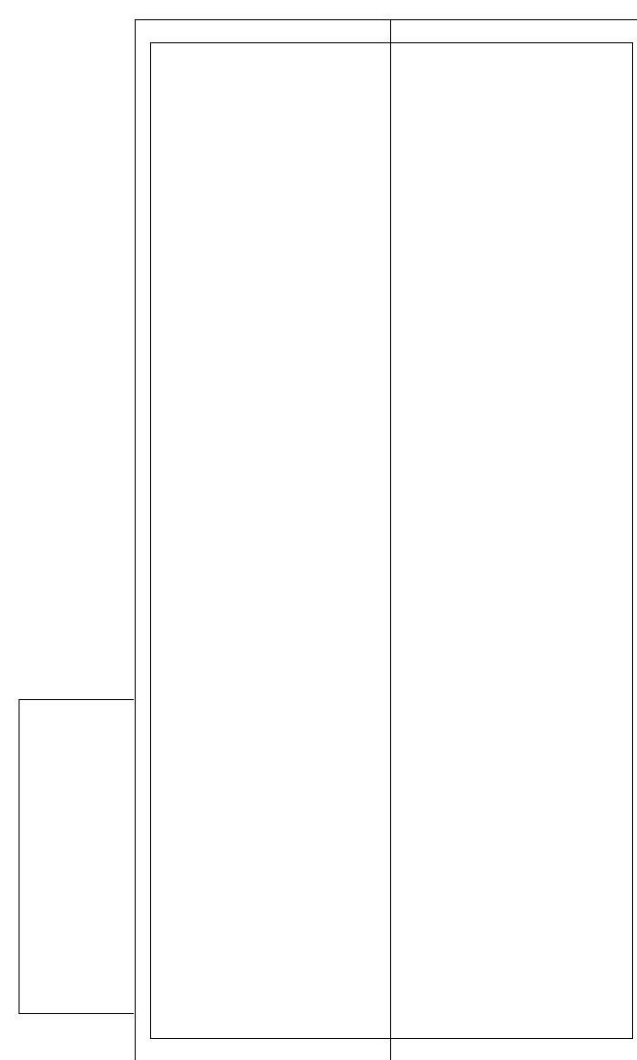


EXISTING ROOF PLAN
1/100

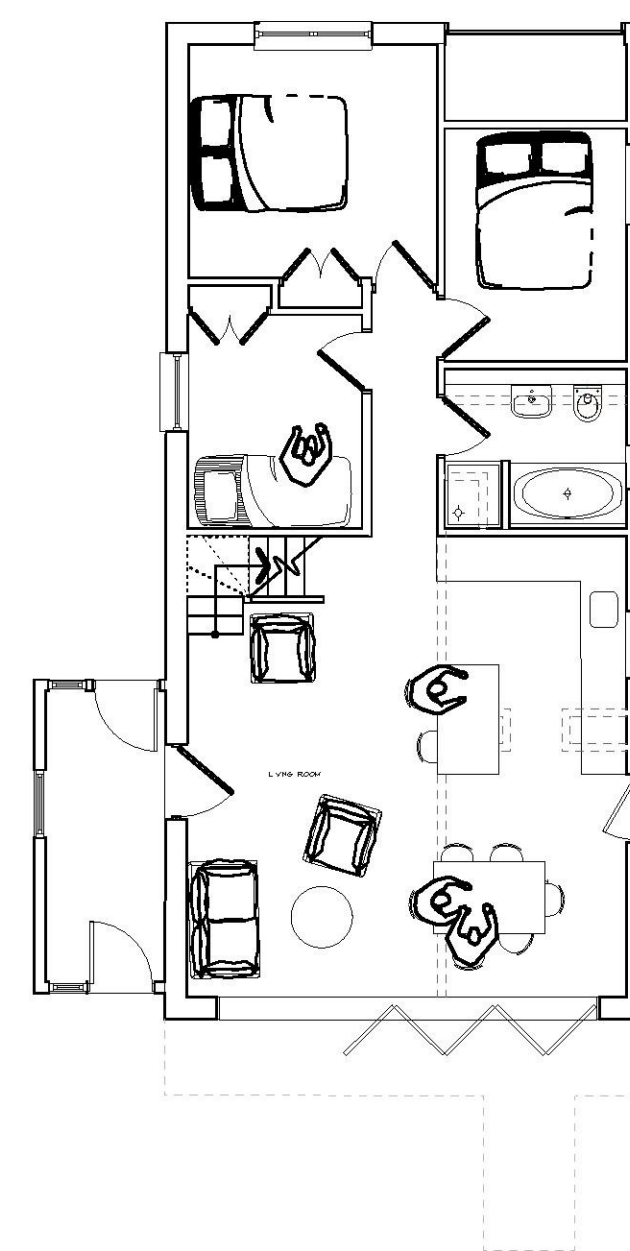

PROPOSED GROUND FLOOR
1/100

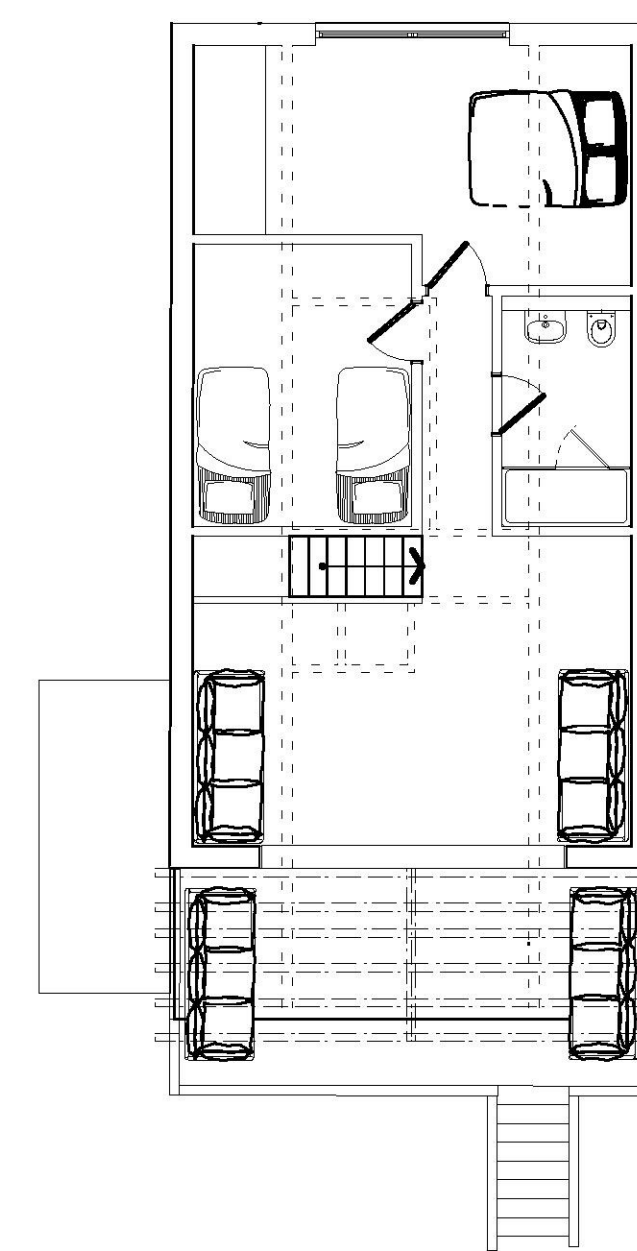

PROPOSED FIRST FLOOR
1/100

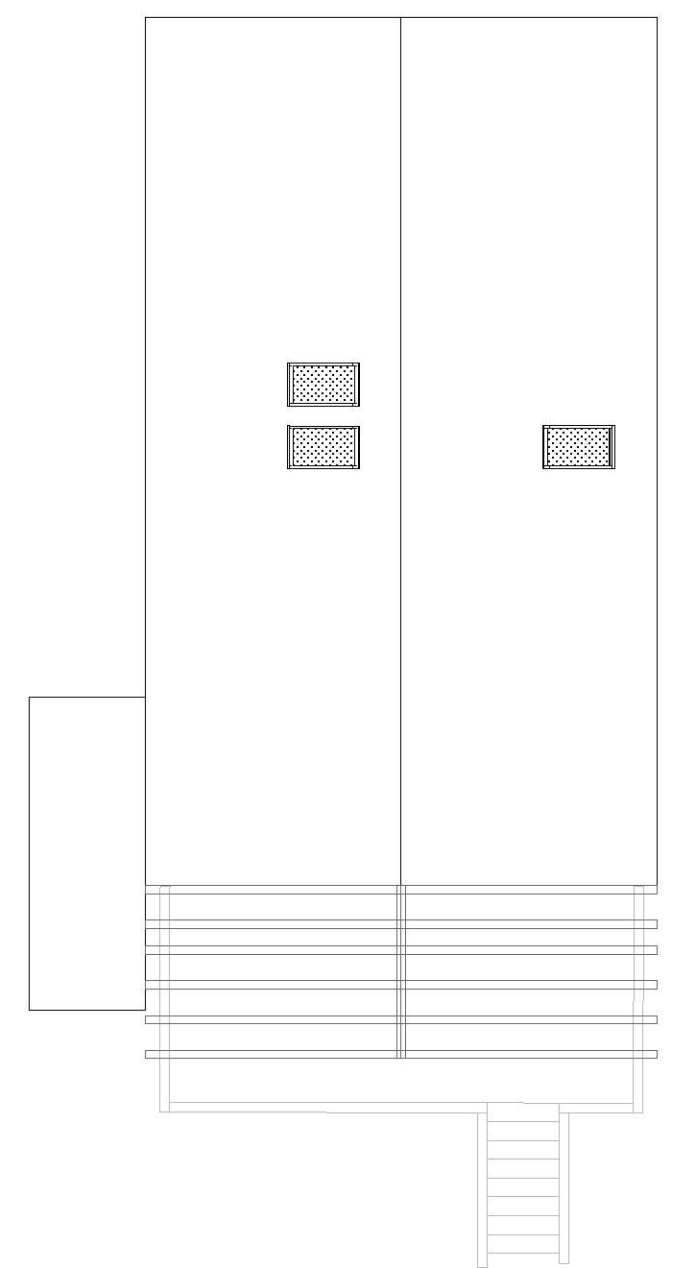

PROPOSED ROOF PLAN
1/100