




Block Plan (Scale 1:200)

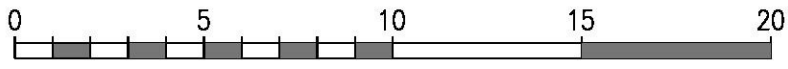

Rev	Date	Description	ADAM WOODBRIDGE ARCHITECTS 07816535348 info@adamwoodbridgearchitects.com 33 Mount Pleasant Close Lyme Regis Dorset DT11 8JF		Client / Project		Drawing Description	
					Hedda and Bill Woolcombe Proposed Change of Use from Office Residential Apartment 103 Cheriton High Street Cheriton Folkestone, Kent		Site and Location Plan as Proposed	Date
							Scale 1:200@A3	August 2017
							Drawing Number 17_50_04	Revision A