




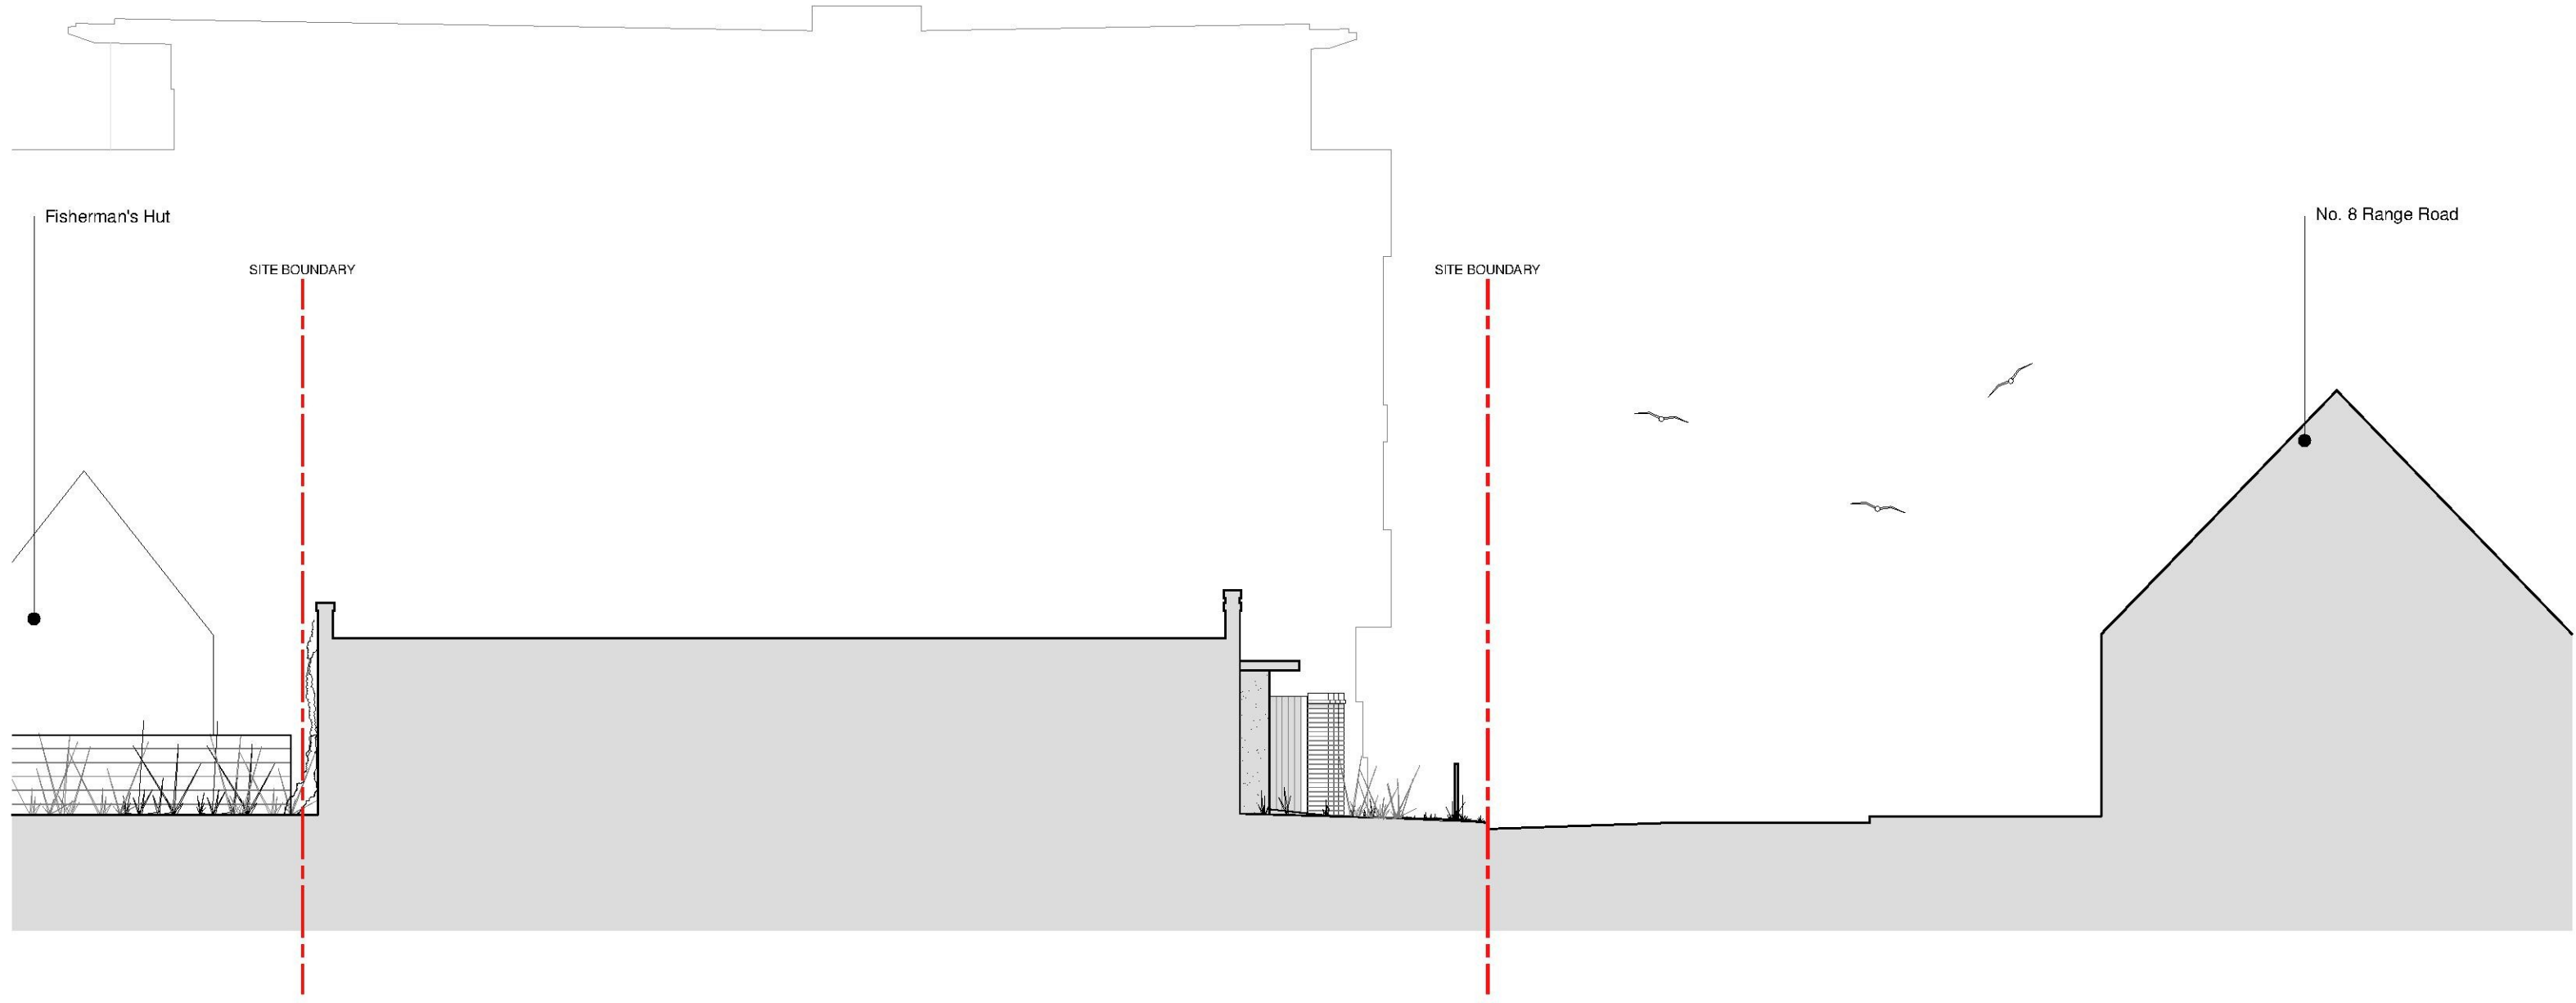


EXISTING SECTION 1-1

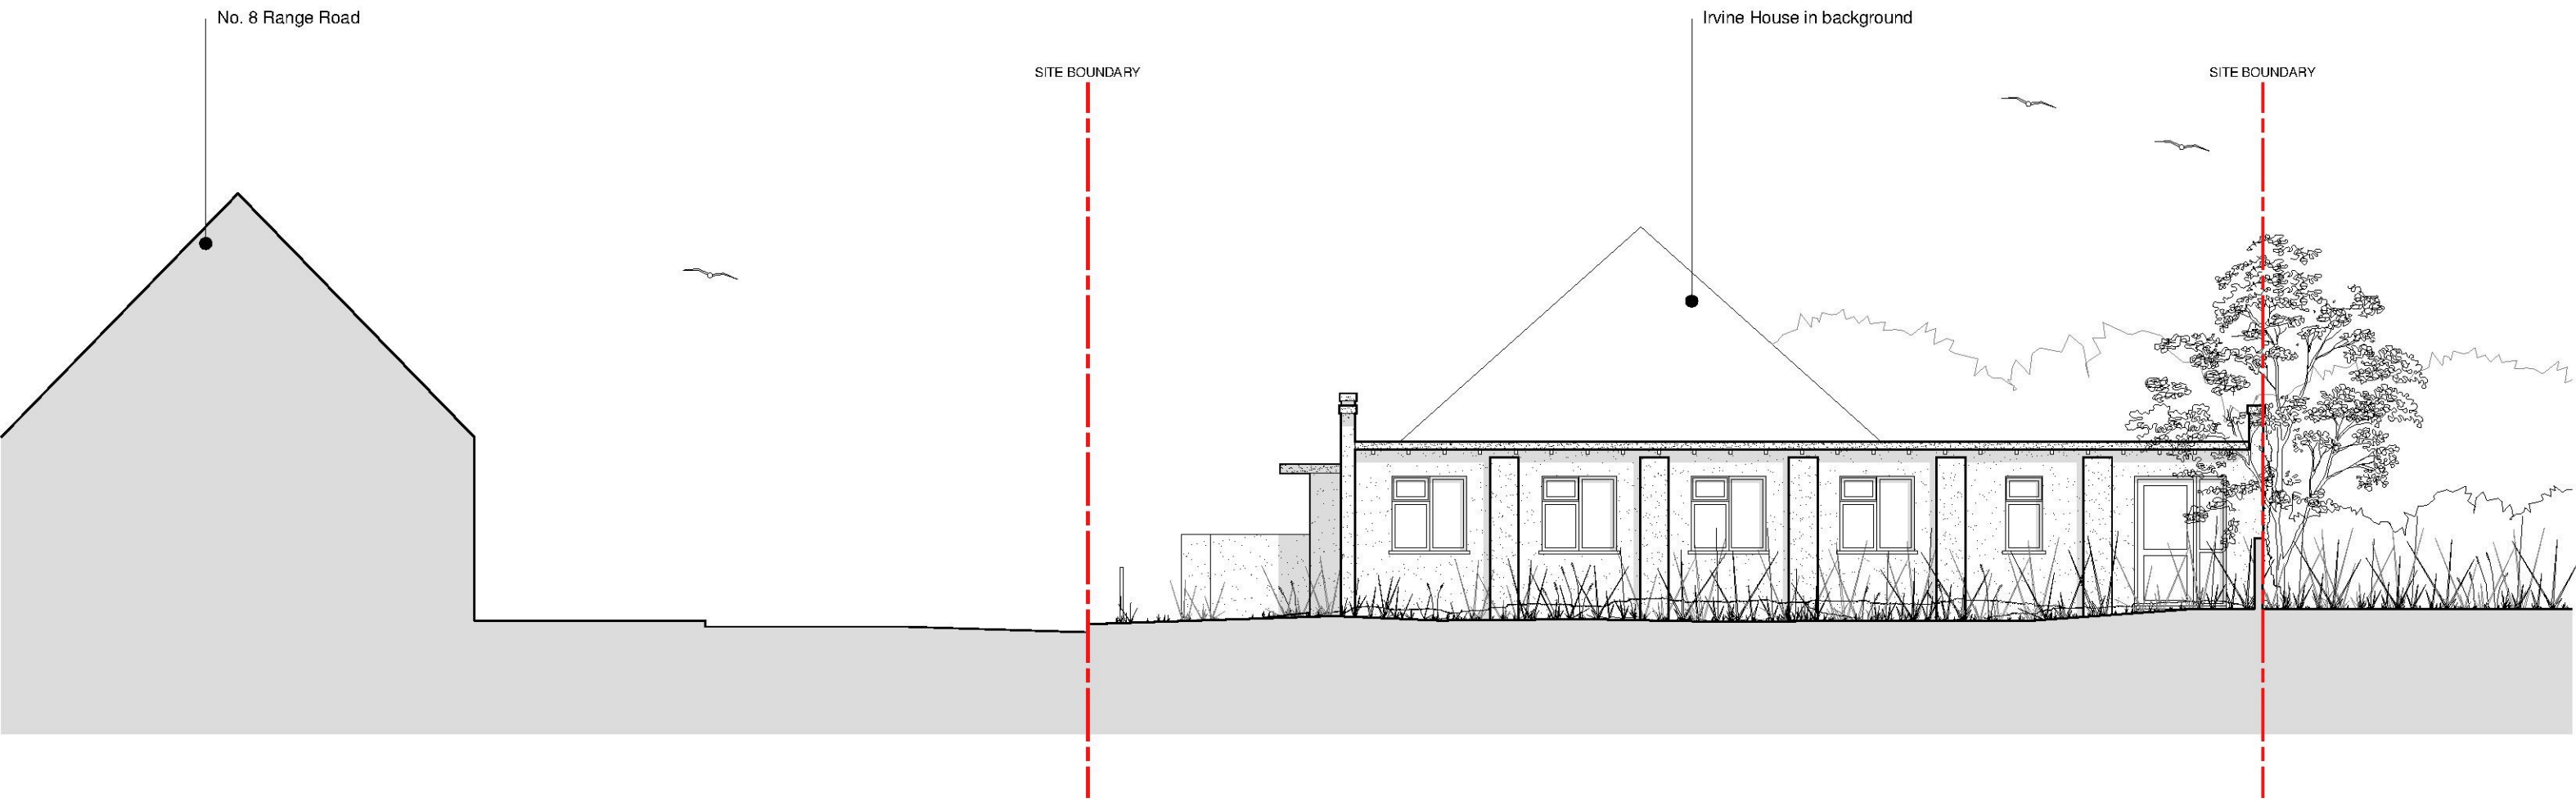

EXISTING SECTION 2-2

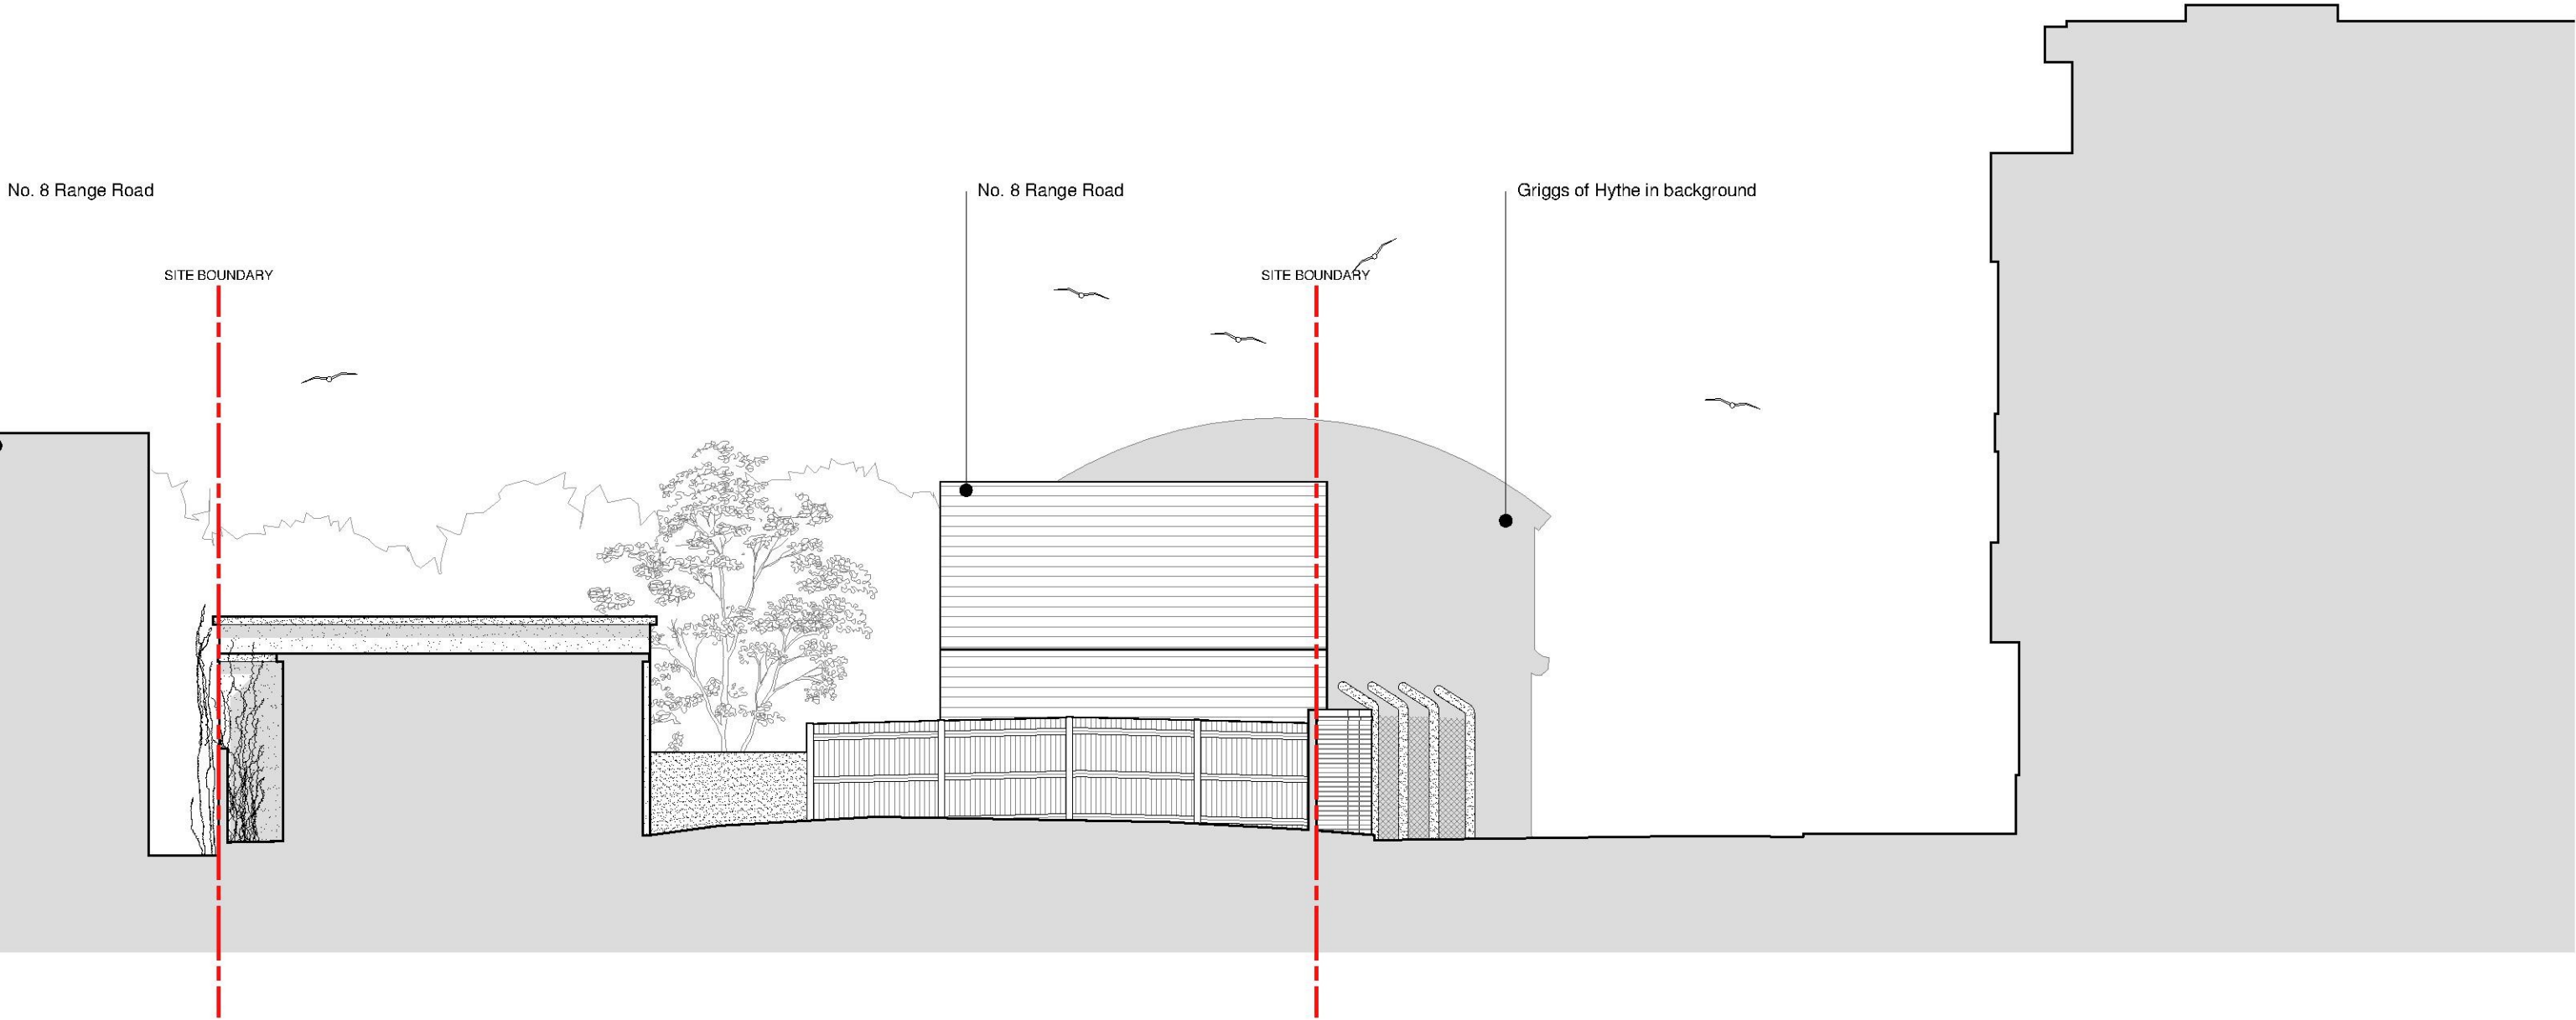

EXISTING SECTION 3-3

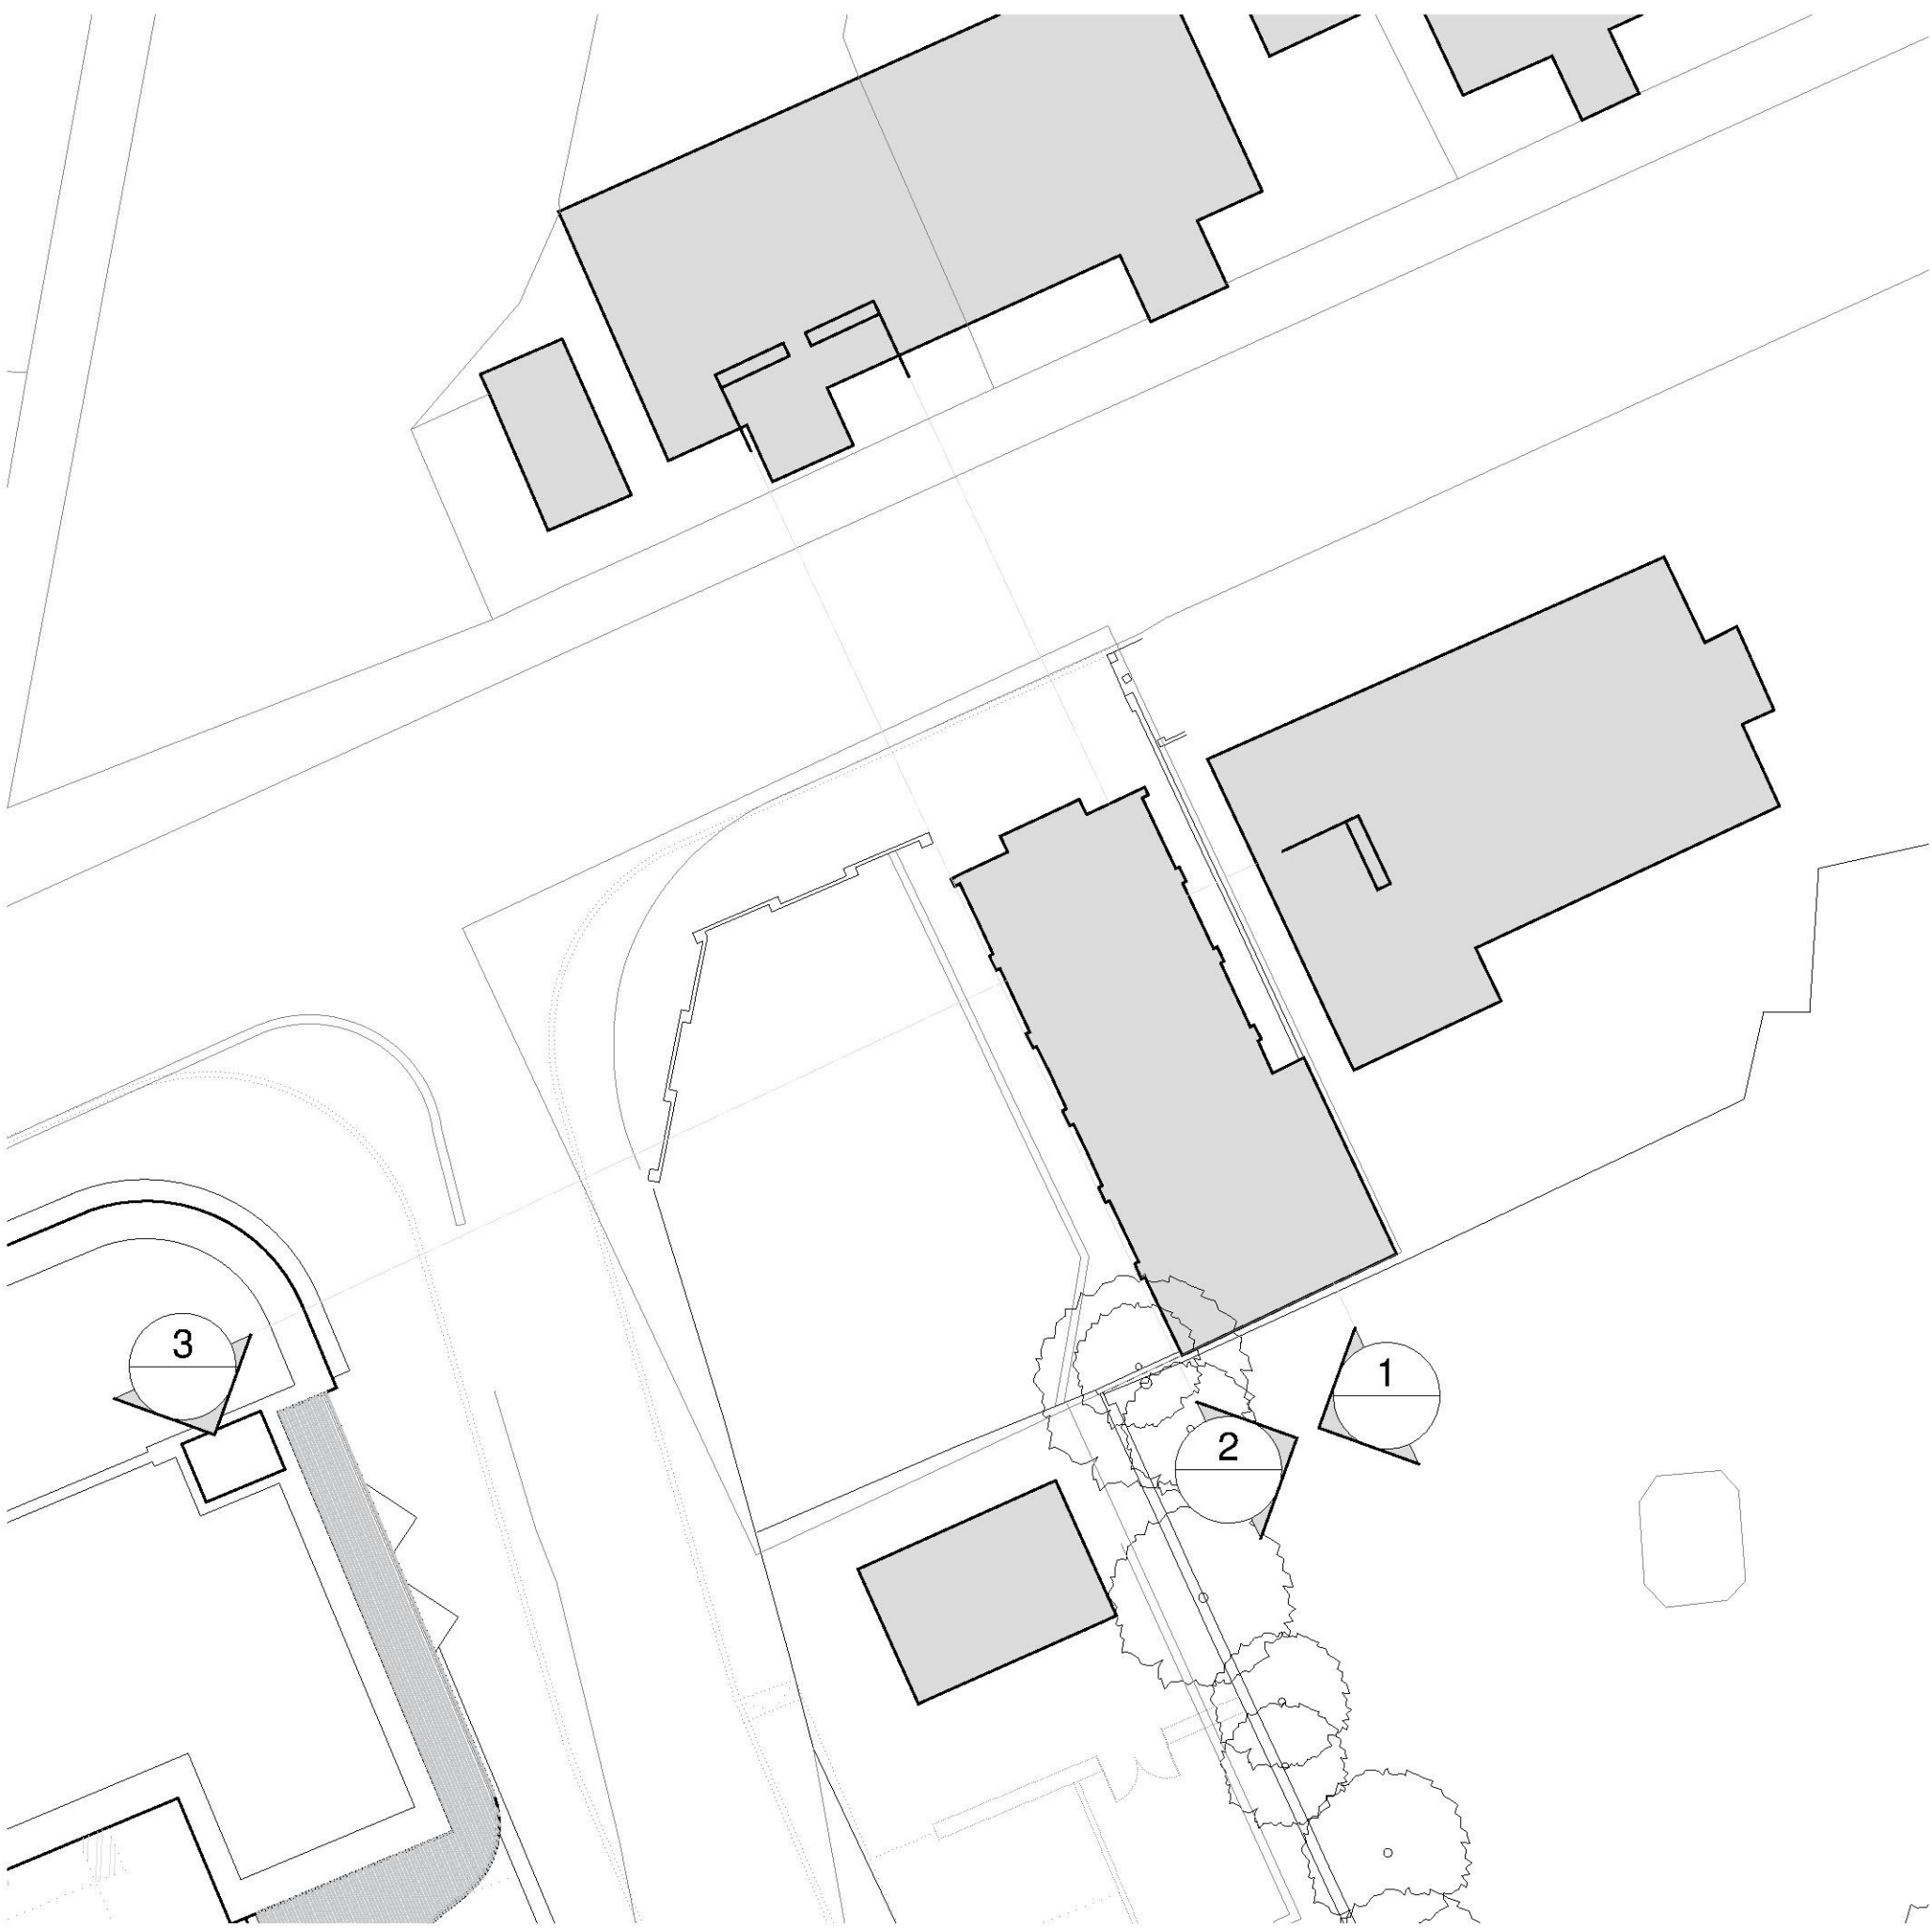

KEY PLAN (n.t.s)

HYTHE SCOUT HUT SITE EXISTING SITE SECTIONS

© This drawing is the copyright of **guy hollaway** architects and should not be copied, reproduced, without written consent. All Rights Reserved.
All dimensions are to be checked on site prior to fabrication and the Architect should be notified of any discrepancy.
Do not scale from this drawing.

Revisions

Project | Hythe Scout Hut Site
Scout Hut HQ, Range Road, Hythe
Client | Mr. John Wooding & Mr. Neil Griggs
Title | Existing Site Sections
Status | **PLANNING**
Scale | A1 | 1:100
Date | 12.12.16
Drawn | JR
Chkd | IWW

guy hollaway
ARCHITECTS
London | Fourth Floor | 251 Pentonville Road | London | N1 9AG
T +44 (0) 20 7014 4900 F +44 (0) 1303 388 214 E london@guyhollaway.co.uk W www.guyhollaway.co.uk
Kent | The Tramway Stables | Rampart Road | Hythe | Kent | CT21 5BG
T +44 (0) 1303 350 515 F +44 (0) 1303 388 214 E kent@guyhollaway.co.uk W www.guyhollaway.co.uk
Project Number | **16.025**
Drawing Number | **005**
Revision | **-----**
Bim Number | 16.025-GHA-XX-XX-DR-A-005-S0----