


MAYFIELD GARDENS, COACH ROAD, ALRISE, CT18 8LT

PLANNING APPLICATION FOR CONSERVATORY

FRONT & REAR ELEVATIONS

SCALE: 500MM

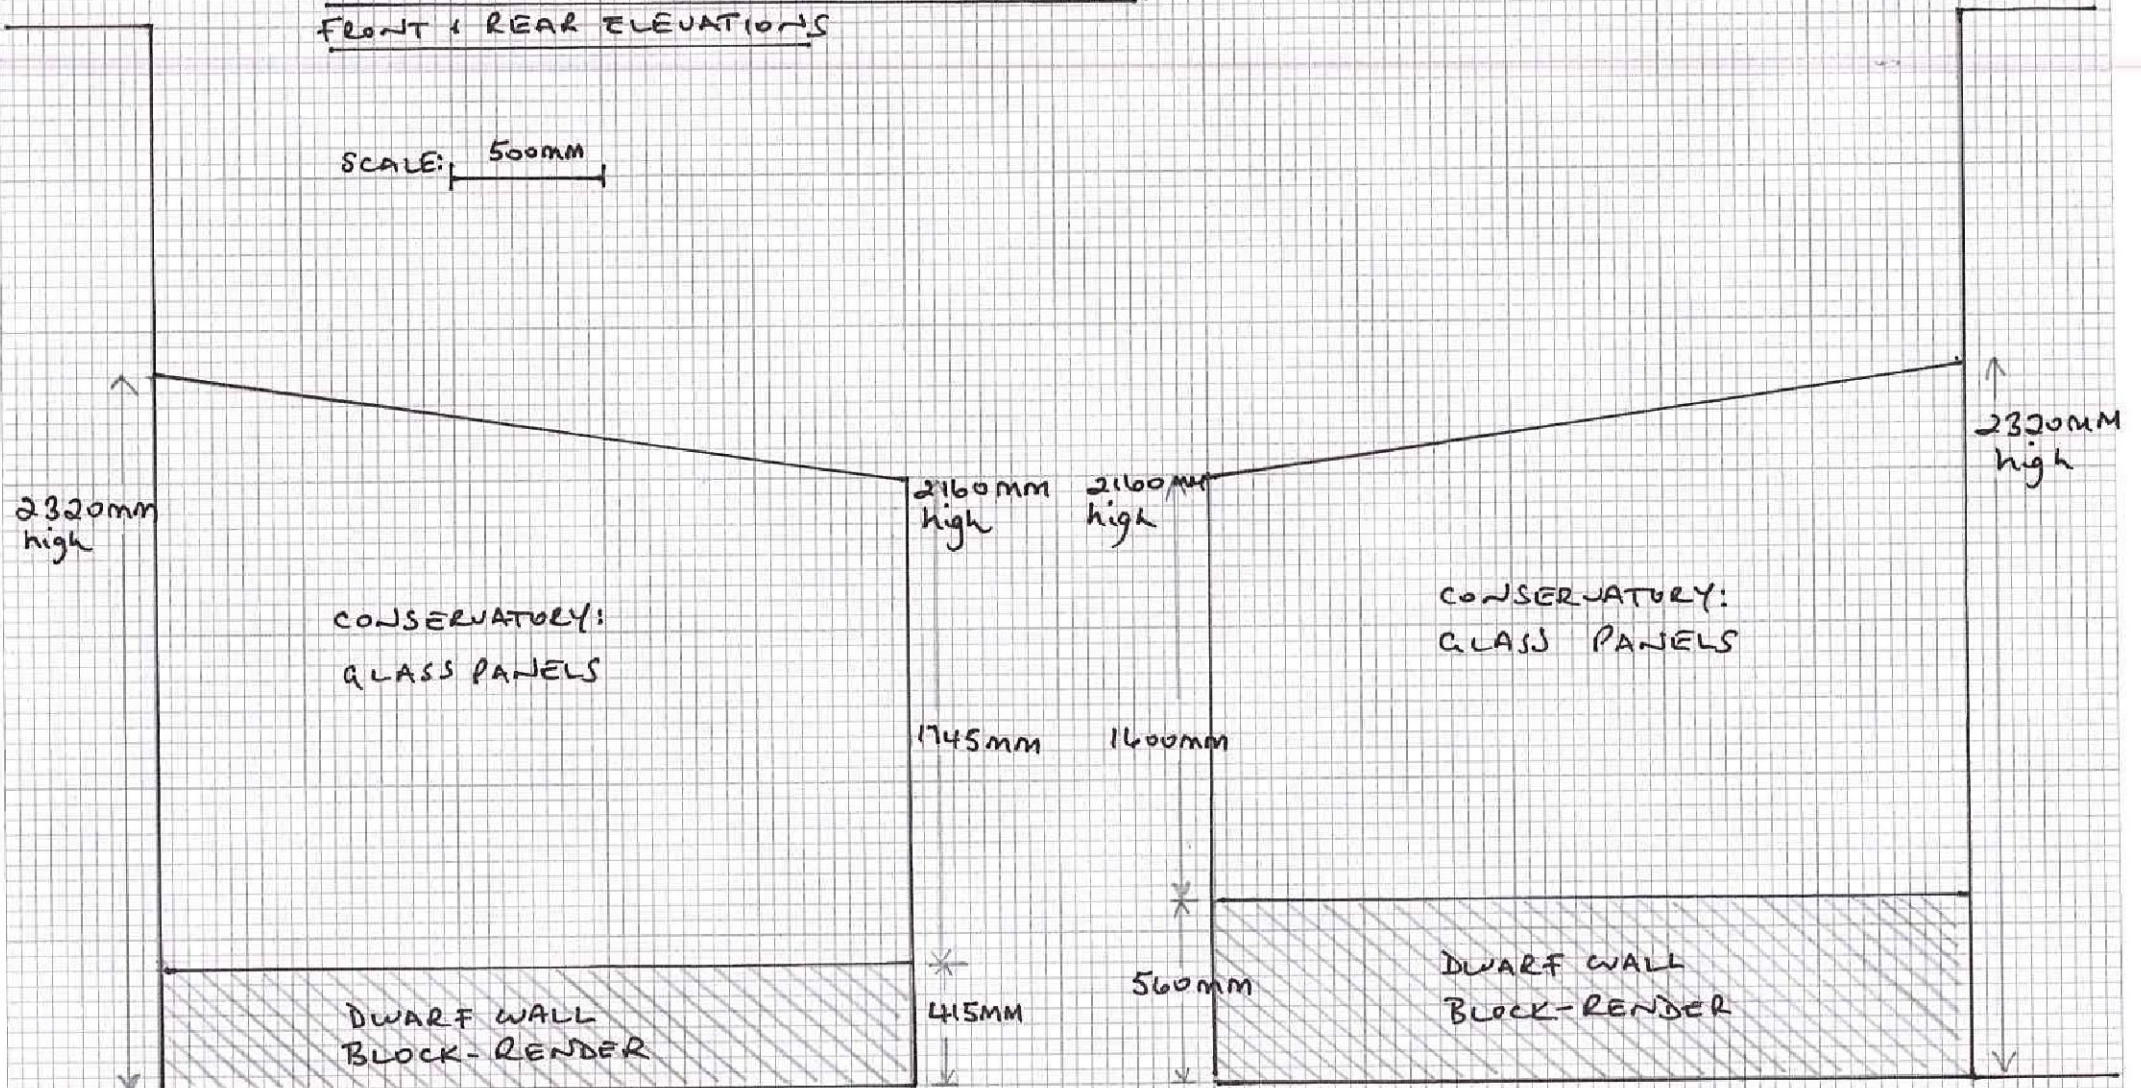

FRONT ELEVATION

REAR ELEVATION