


Phoenix 2 Duo (P2-15W with Elite 6x4 chassis)	
Overall Length	1.200m
Overall Width	0.400m
Overall Body Height	0.750m
Min Body Ground Clearance	0.304m
Track Width	2.500m
Lock to Lock Time	4.00s
Kerb to Kerb Turning Radius	9.500m

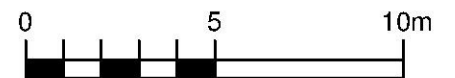

			
		39 Cossington Road Canterbury Kent CT1 3HU Tel/Fax: 01227 472128 • Mobile: 07886 185705 www.rmbconsultants.co.uk • robert.beck@rmbconsultants.co.uk	
client Shepway District Council	project Proposed Residential Development, The Dunes, Greatstone	drawing	Swept Path for 11.2m Long Refuse Vehicle at Entrance
		scale	1:200 @ A3
		date	November 2016
		drawing no.	669/201A
		drawn by	RB

Notes:

Please report all discrepancies, errors and omissions.


Verify all dimensions on site before commencing any work on site or preparing shop drawings.

All materials, components and workmanship are to comply with the relevant British Standards, Codes of Practice, and appropriate manufacturers recommendations that from time to time shall apply.


For all specialist work, see relevant drawings.

This drawing and design are copyright of RMB Consultants (Civil Engineering) Ltd.


When this document is provided in electronic file format it is intended as a guide only and the recipient is to verify all dimensions and details with the Architects. If this is not acceptable, the files must be returned unused together with a written communication declining acceptance of this condition.

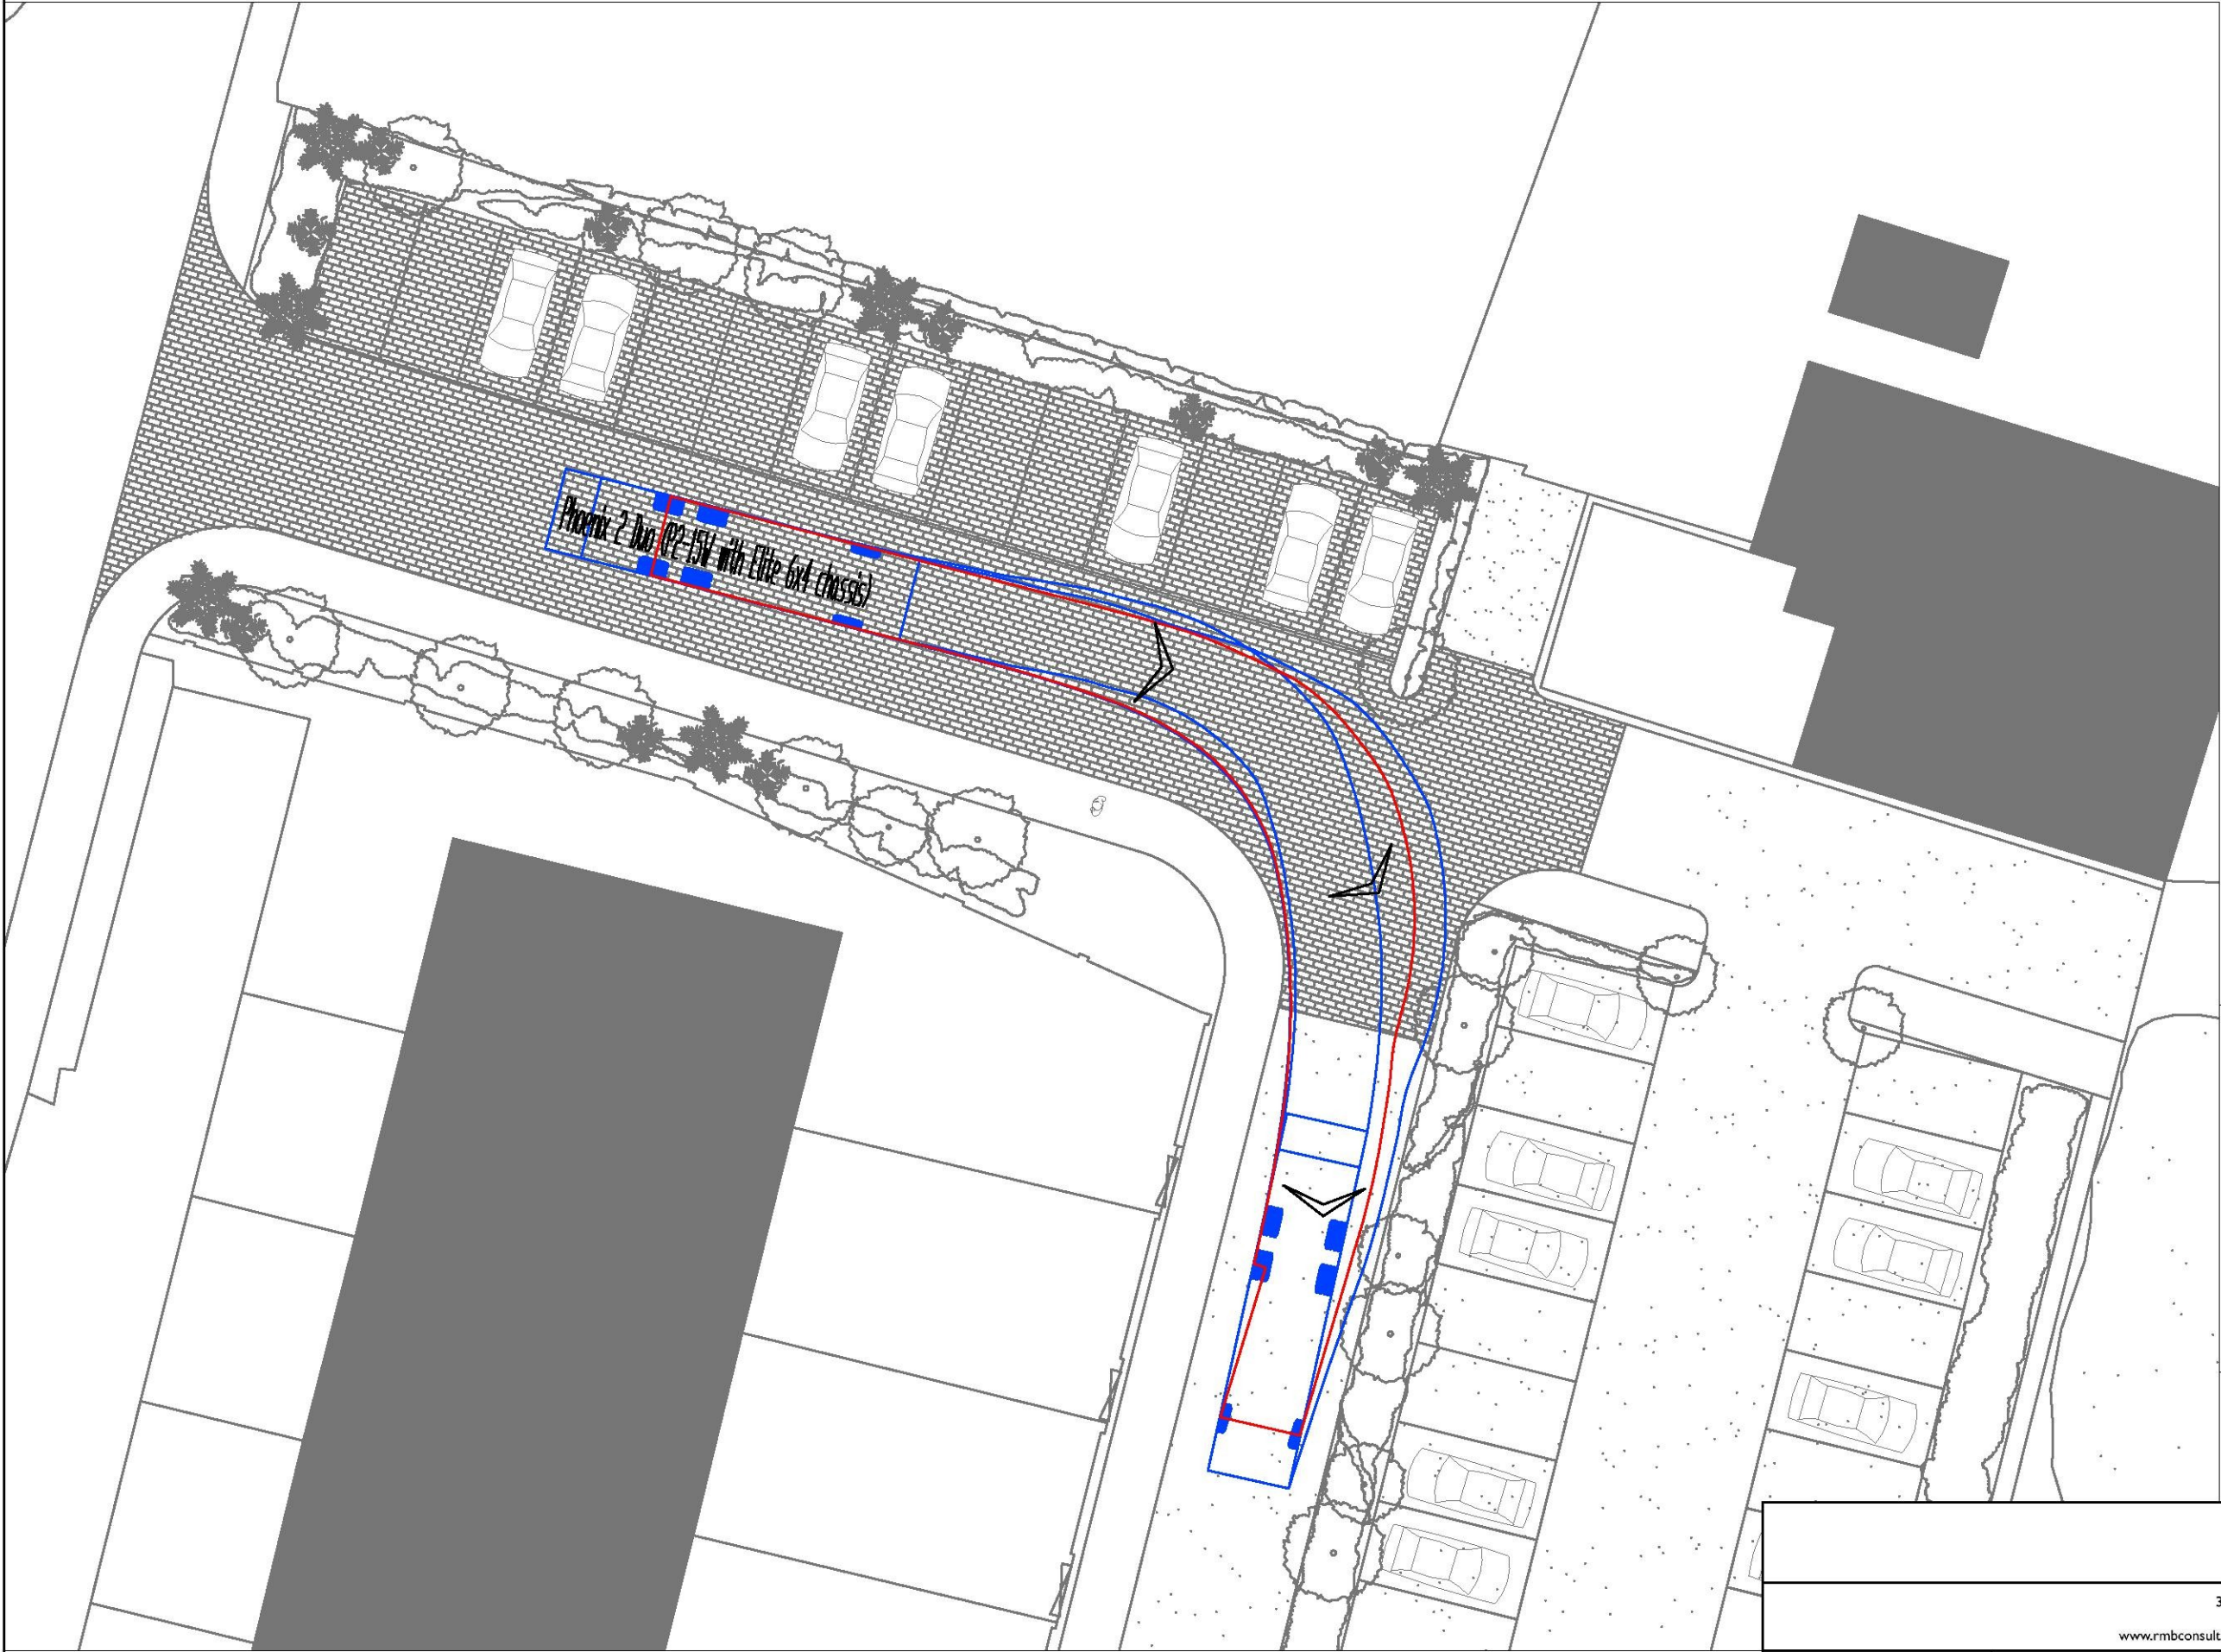

Rev A. Layout amended.

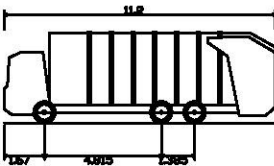

Phoenix 2 Duo (P2-15W with Elite 6x4 chassis)
Overall Length 11.200m
Overall Width 2.530m
Overall Body Height 3.751m
Min Body Ground Clearance 0.304m
Track Width 2.500m
Lock to Lock Time 4.00s
Kerb to Kerb Turning Radius 9.500m

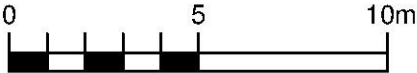

Swept Path for 11.2m Long Refuse Vehicle at Internal Corner
Proposed Residential Development, The Dunes, Greatstone

				RMB	
39 Cossington Road Canterbury Kent CT1 3HU Tel/Fax: 01 227 472128 • Mobile: 07886 185705 www.rmbconsultants.co.uk • robert.beck@rmbconsultants.co.uk					
client Shepway District Council		project Proposed Residential Development, The Dunes, Greatstone		drawing Swept Path for 11.2m Long Refuse Vehicle at Internal Corner	
		scale 1:200 @ A3		drawing no. 669/202A	
		date November 2016		drawn by RB	



Notes:

Please report all discrepancies, errors and omissions.

Verify all dimensions on site before commencing any work on site or preparing shop drawings.


All materials, components and workmanship are to comply with the relevant British Standards, Codes of Practice, and appropriate manufacturers recommendations that from time to time shall apply.

For all specialist work, see relevant drawings.

This drawing and design are copyright of RMB Consultants (Civil Engineering) Ltd.


When this document is provided in electronic file format it is intended as a guide only and the recipient is to verify all dimensions and details with the Architects. If this is not acceptable, the files must be returned unused together with a written communication declining acceptance of this condition.

Rev A. Layout amended.

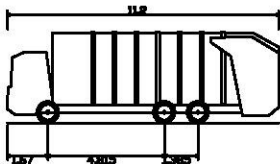

Phoenix 2 Duo (P2-15W with Elite 6x4 chassis)

Overall Length	11.200m
Overall Width	2.530m
Overall Body Height	3.751m
Min Body Ground Clearance	0.304m
Track Width	2.500m
Lock to Lock Time	4.00s
Kerb to Kerb Turning Radius	9.500m

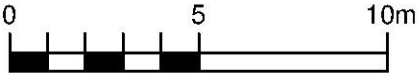

Swept Path for 11.2m Long Refuse Vehicle Turning within Site
Proposed Residential Development, The Dunes, Greatstone

39 Cossington Road Canterbury Kent CT1 3HU Tel/Fax: 01227 472128 • Mobile: 07886 185705 www.rmbconsultants.co.uk • robert.beck@rmbconsultants.co.uk			RMB	
client Shepway District Council	project Proposed Residential Development, The Dunes, Greatstone	drawing Swept Path for 11.2m Long Refuse Vehicle Turning within Site	scale 1:200 @ A3	drawing no. 669/203A
		date November 2016	drawn by RB	

Notes:

Please report all discrepancies, errors and omissions.


Verify all dimensions on site before commencing any work on site or preparing shop drawings.

All materials, components and workmanship are to comply with the relevant British Standards, Codes of Practice, and appropriate manufacturers recommendations that from time to time shall apply.


For all specialist work, see relevant drawings.

This drawing and design are copyright of RMB Consultants (Civil Engineering) Ltd.

When this document is provided in electronic file format it is intended as a guide only and the recipient is to verify all dimensions and details with the Architects. If this is not acceptable, the files must be returned unused together with a written communication declining acceptance of this condition.

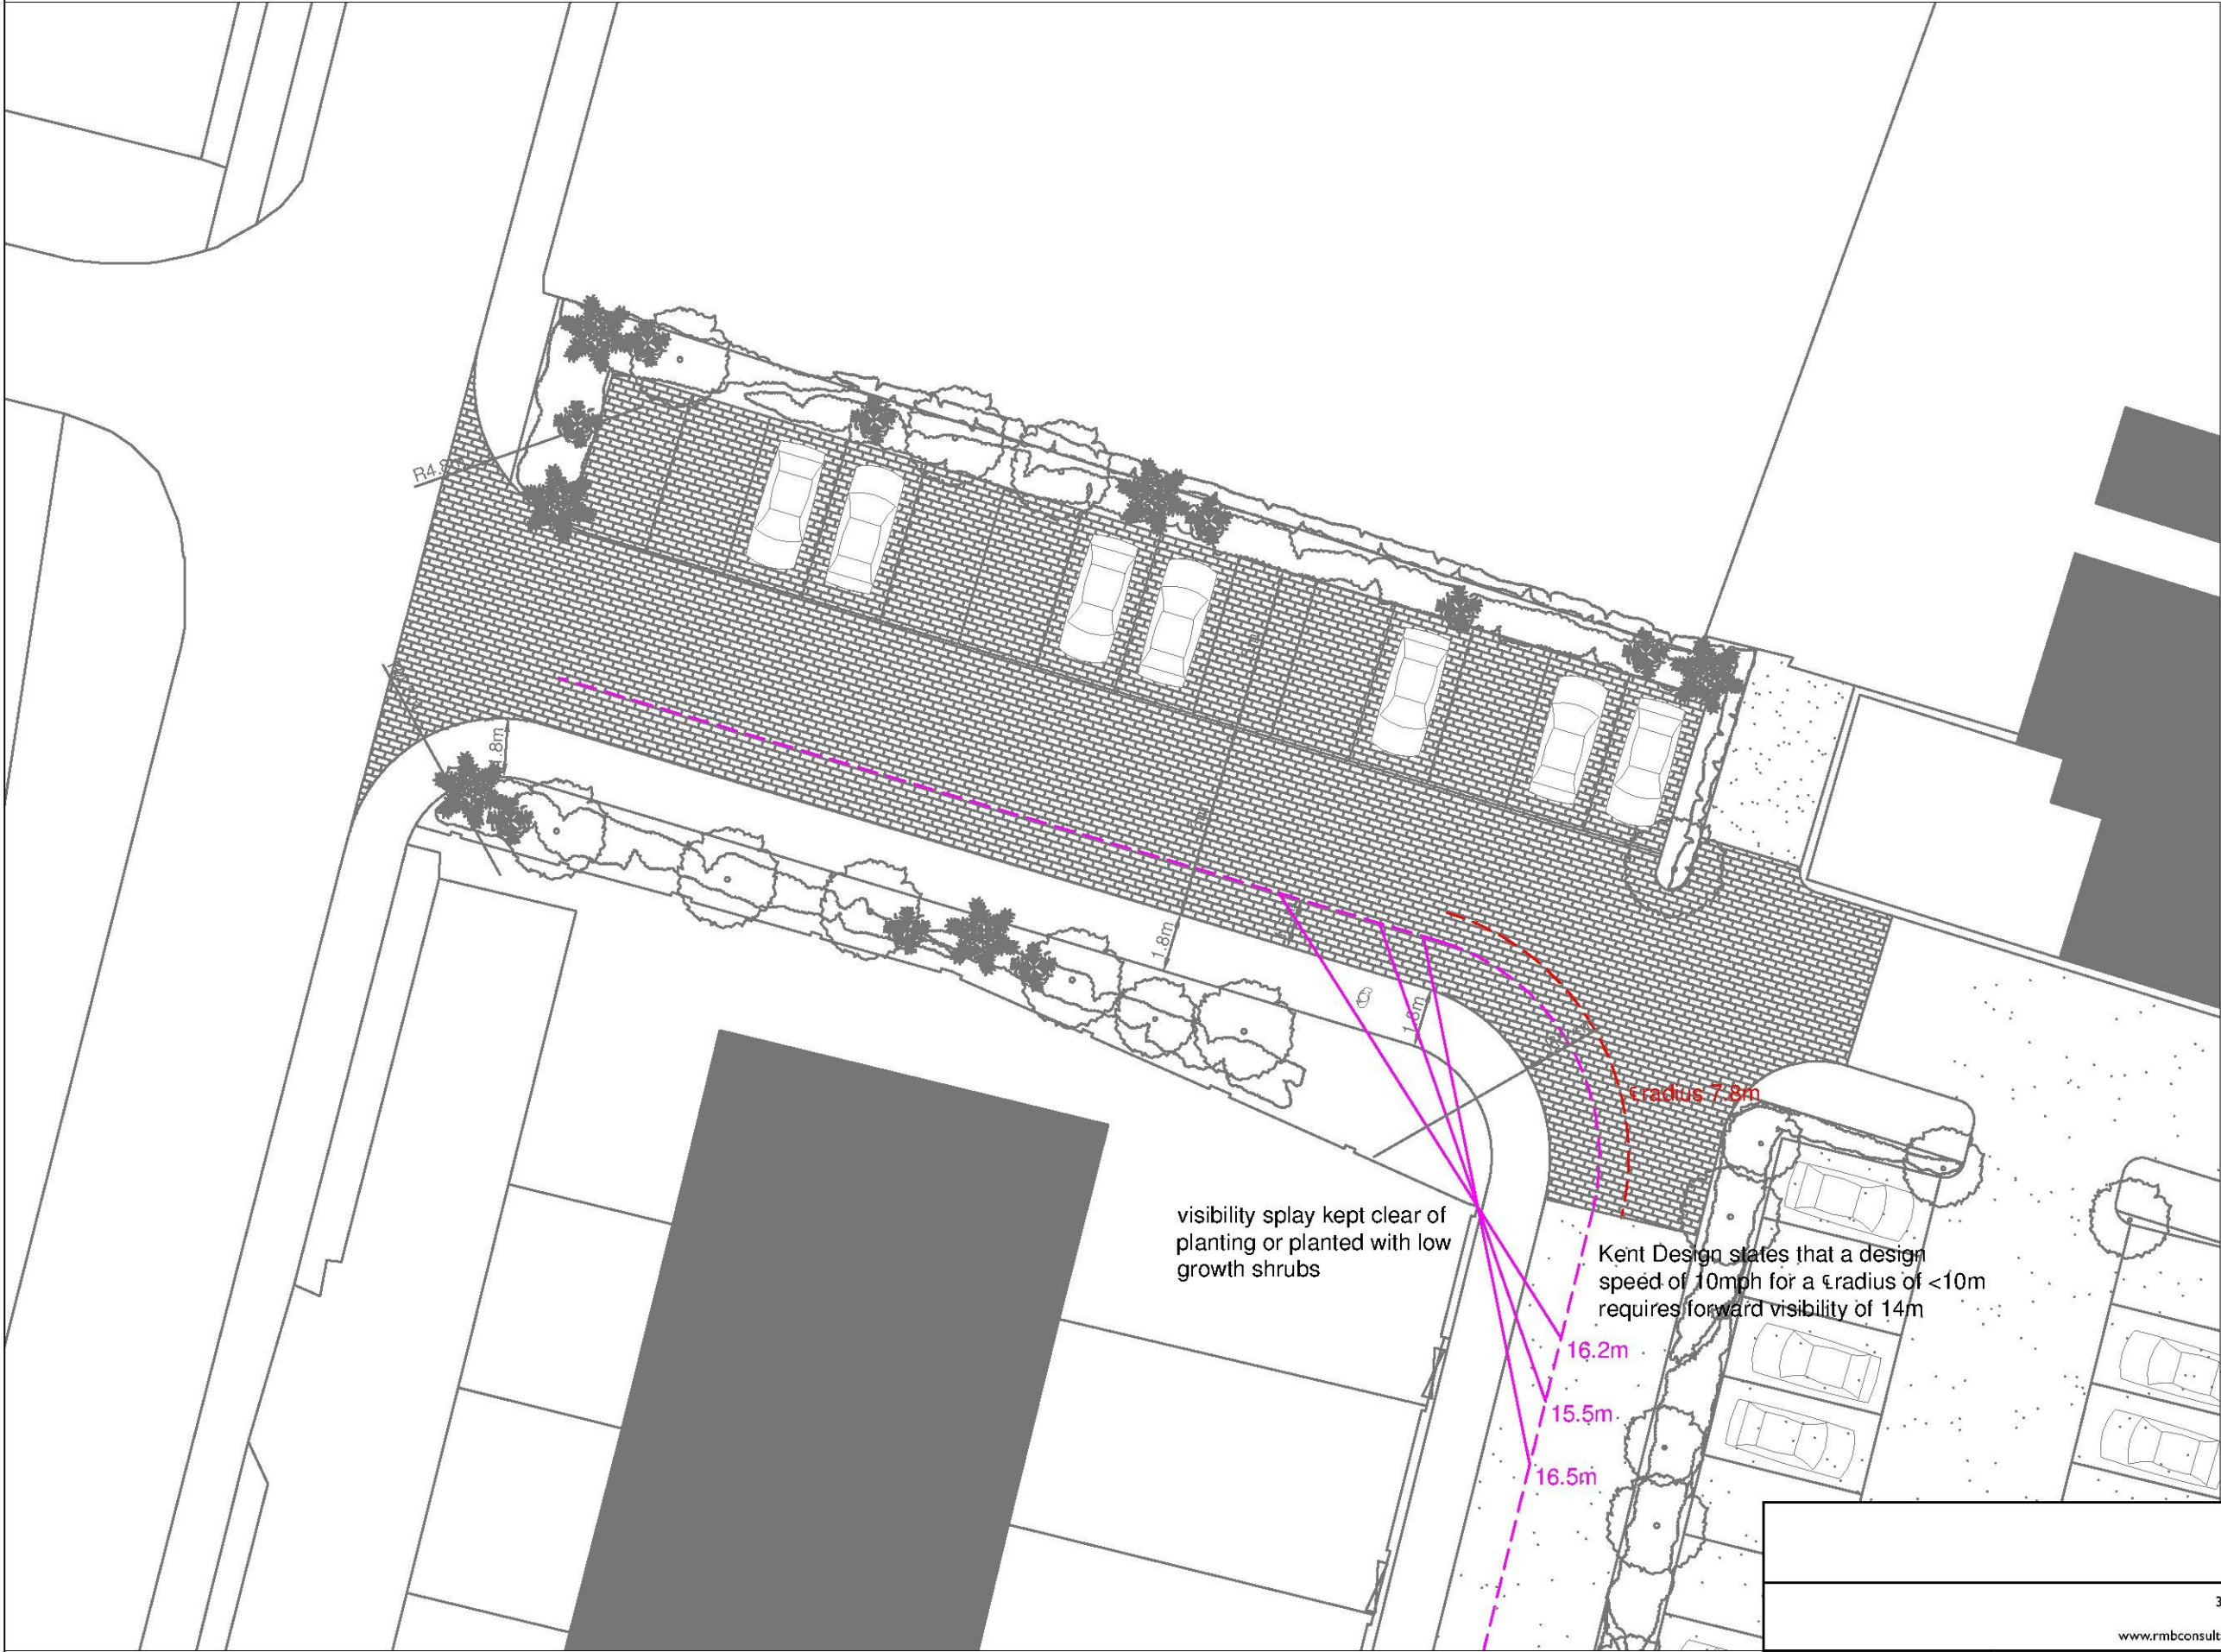

Rev A. Layout amended.

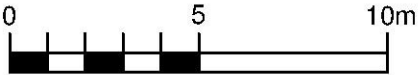

Forward Visibility at Internal Corner
Proposed Residential Development, The Dunes, Greatstone

			
		39 Cossington Road Canterbury Kent CT1 3HU Tel/Fax: 01227 472128 • Mobile: 07886 185705 www.rmbconsultants.co.uk • robert.beck@rmbconsultants.co.uk	
client	Shepway District Council	project	Proposed Residential Development, The Dunes, Greatstone
drawing	Forward Visibility at Internal Corner		
scale	1:200 @ A3	drawing no.	669/301A
date	November 2016	drawn by	RB

Notes:

Please report all discrepancies, errors and omissions.

Verify all dimensions on site before commencing any work on site or preparing shop drawings.

All materials, components and workmanship are to comply with the relevant British Standards, Codes of Practice, and appropriate manufacturers recommendations that from time to time shall apply.

For all specialist work, see relevant drawings.


This drawing and design are copyright of RMB Consultants (Civil Engineering) Ltd.

When this document is provided in electronic file format it is intended as a guide only and the recipient is to verify all dimensions and details with the Architects. If this is not acceptable, the files must be returned, marked together with a written communication declaring acceptance of this condition.



Proposed Adopted Highway Extents

Rev.

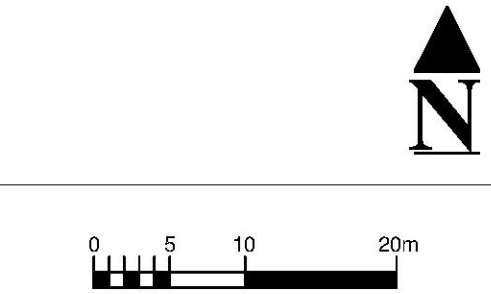

Proposed Adopted Highway Extents
Proposed Residential Development, The Dunes, Greatstone

client Shepway District Council		project Proposed Residential Development The Dunes Greatstone		drawing Proposed Adopted Highway Extents	
scale 1:500 @ A1		drawing no. 669/302		RMB	
date August 2017		drawn by RB			